

64/17/11 NMA

Do not scale from this drawing. If your require a dimension please contact this office.
Contractors, Sub Contractors and Suppliers are to check all relevant dimensions and levels of site and building before commencing any shop drawings or building work.
Where applicable this drawing is to be read in conjunction with other Consultants drawings.




NORTH ELEVATION – AS PROPOSED


EAST ELEVATION – AS PROPOSED

SOUTH ELEVATION – AS PROPOSED

WEST ELEVATION – AS PROPOSED

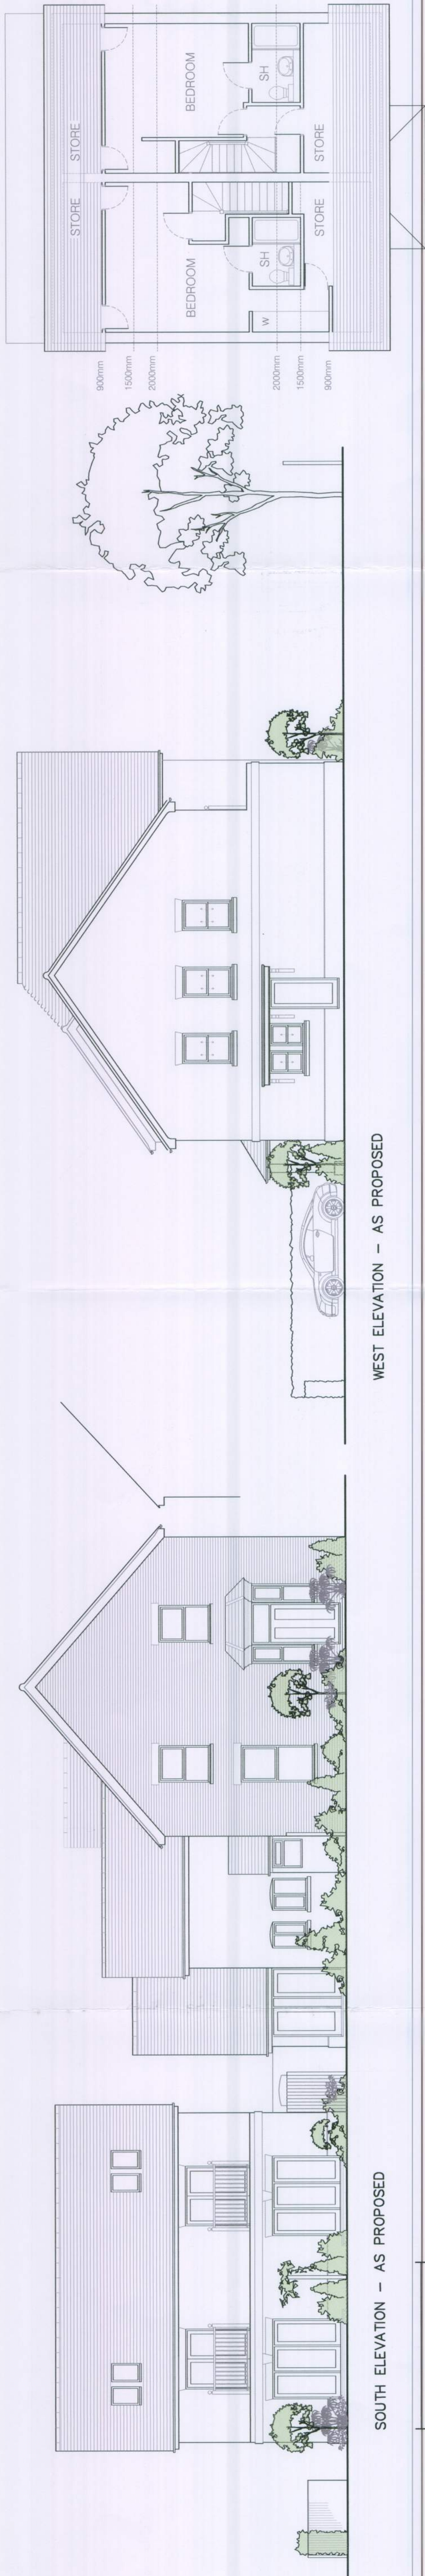

SECOND FLOOR PLAN – AS PROPOSED

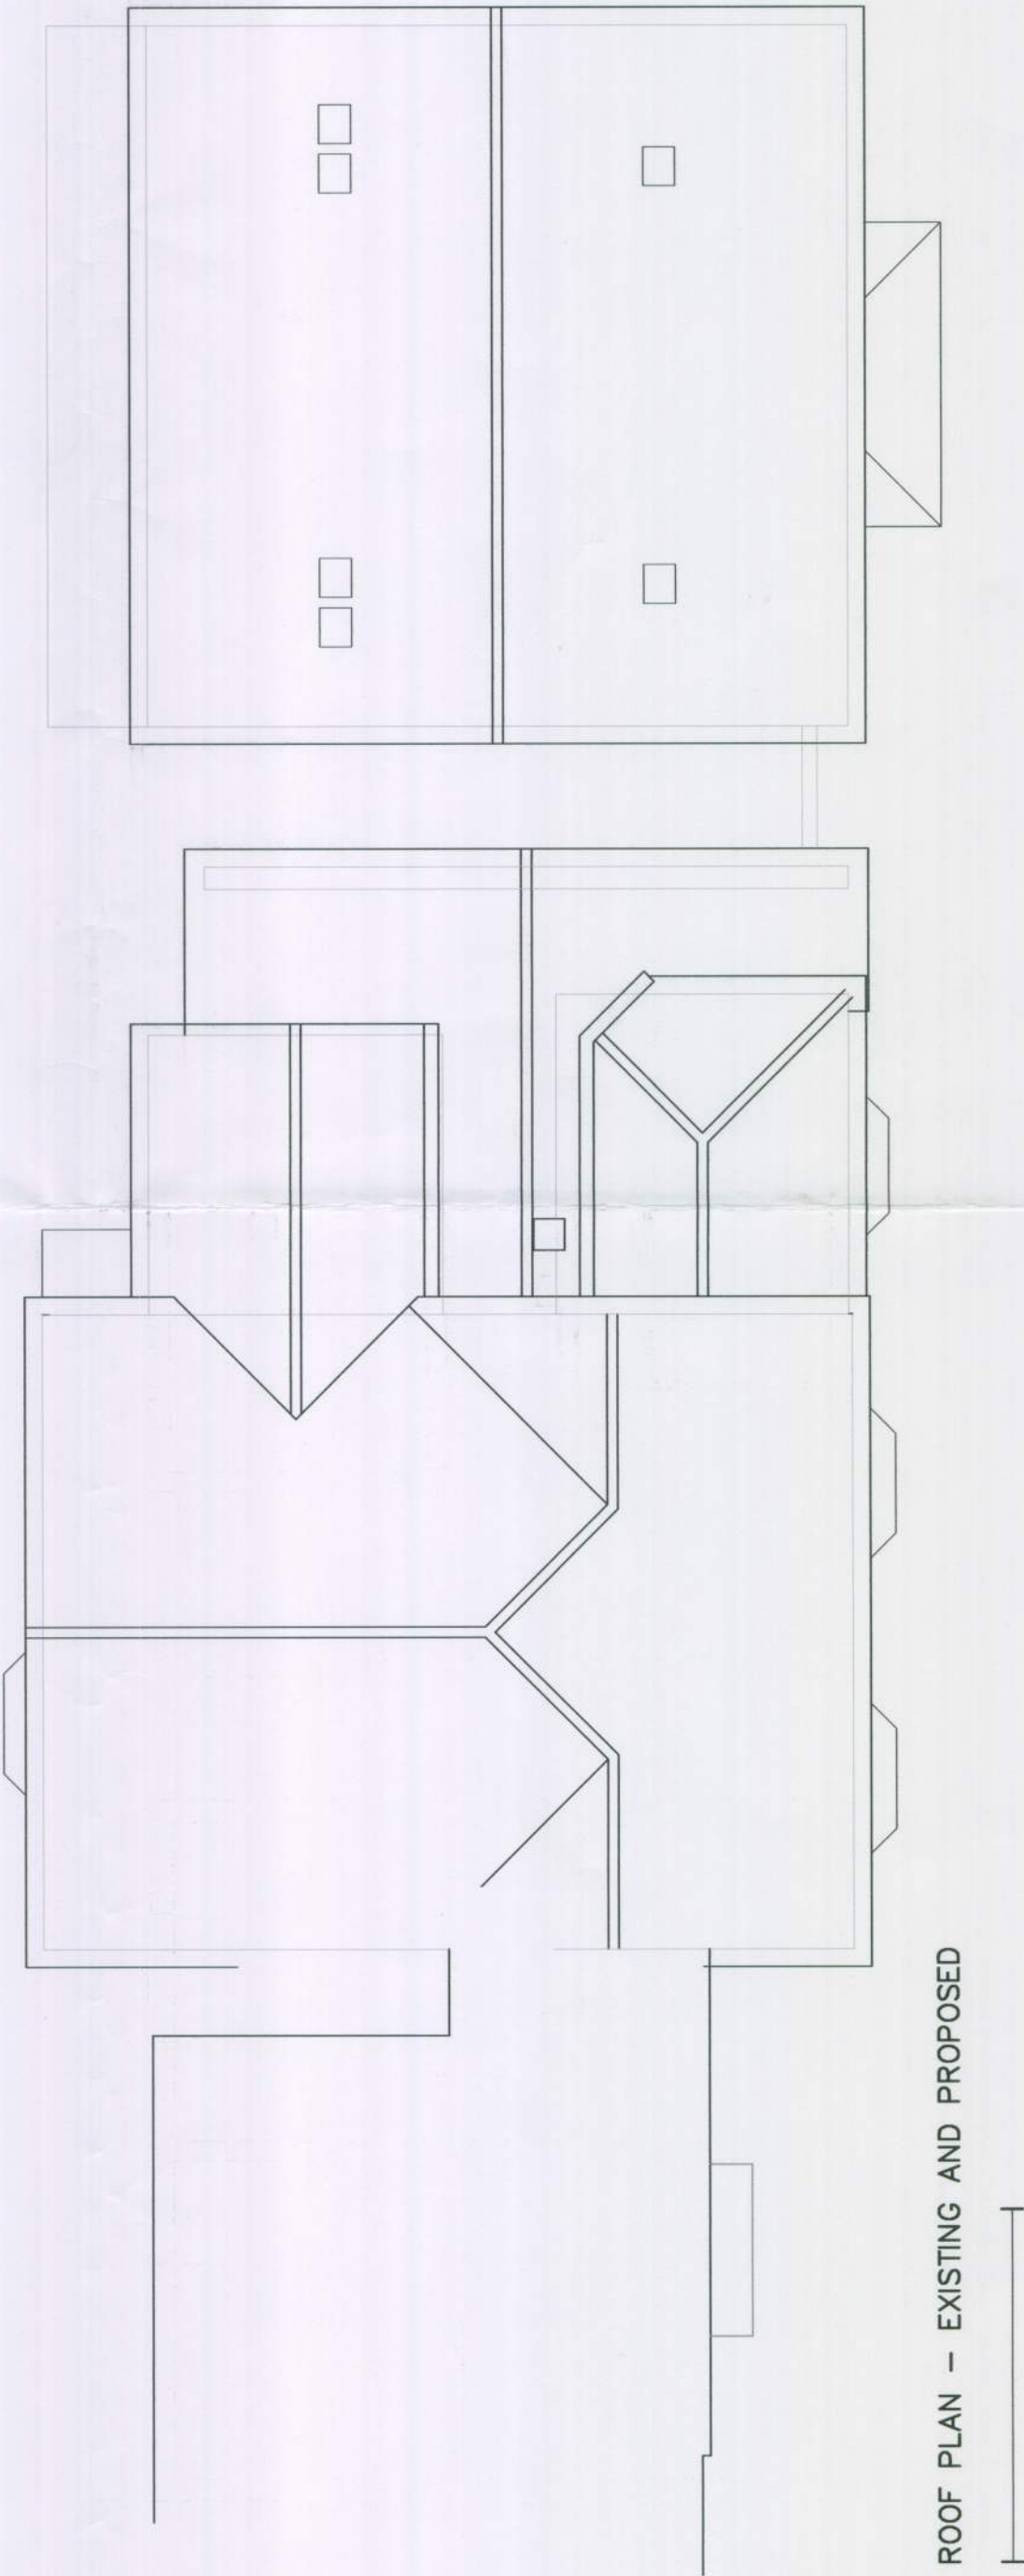

FIRST FLOOR PLAN – AS PROPOSED

ROOF PLAN – EXISTING AND PROPOSED

GROUND FLOOR PLAN – AS PROPOSED

CROSS SECTION THRO PLOT B

A 2nd floor added + alterations to elevations and associated items 06/07/2011

Thelton House Apartments
Crossbush Lane, Arundel, West Sussex

Proposed New Dwellings
Extension, Improvements
And Associated Works

Floor Plans, Site Plan
and Elevations
Alternative Proposal

scale 1:100 @ A1 date July 2011
DA 10 025 2.21 A