
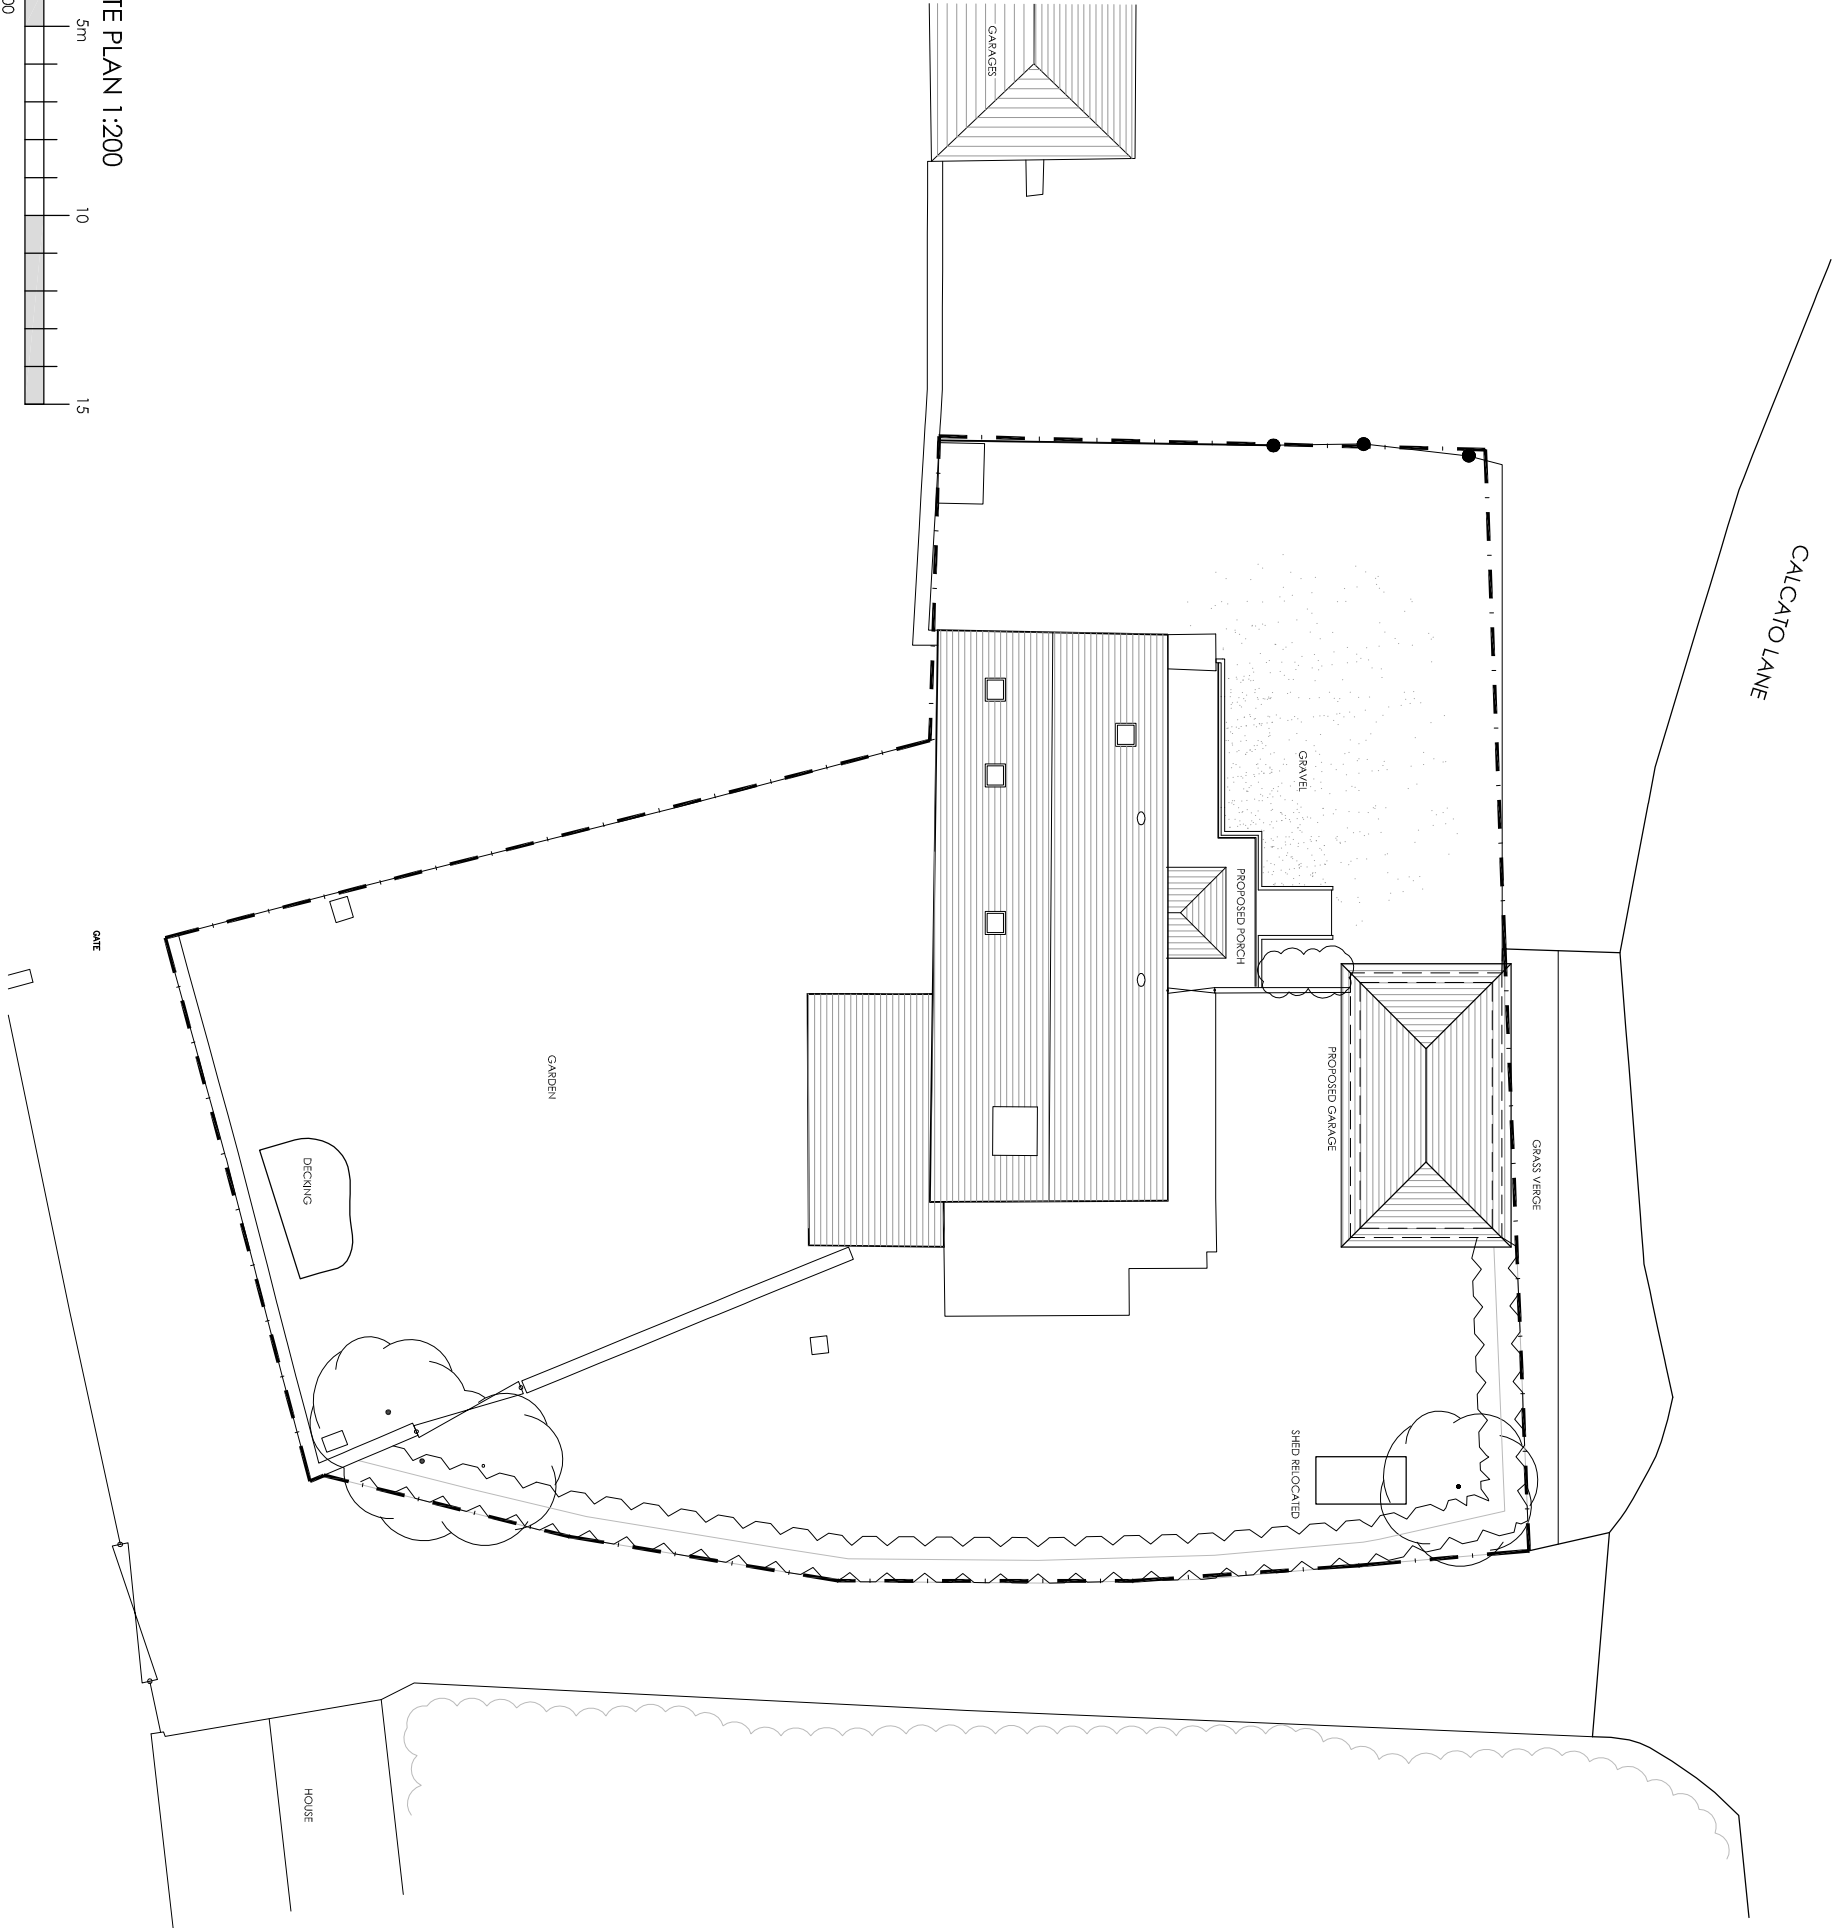


This drawing has been prepared for the purpose of gaining planning permission only and does not purport to be a working or contractual drawing and should not be used for any building or contractual purposes. This drawing has been prepared based on survey drawings and information prepared by others. All dimensions and levels on all drawings must be checked and verified on site before commencement of works

© VICTORIA HOLLAND ARCHITECTURE LTD 2018
GENERAL NOTES

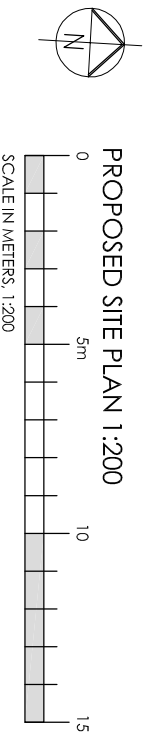

CALCETO BARN
CALCETO
LANE, LYMINSTER
LITTLEHAMTON

PROPOSED SITE PLAN
DATE: SEPTEMBER 2018
SCALE: 1:200 @ A3
JOB No. 1040
DRWG No. 105 - Rev.

VICTORIA
HOLLAND
ARCHITECTURE

Victoria Holland RIBA
71 Peppering High Barn - Burpham
Arundel - West Sussex - BN18 9RN
Tel 01903 882923