
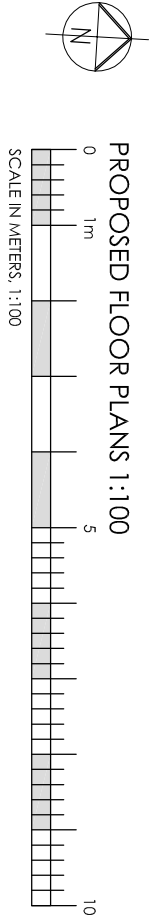
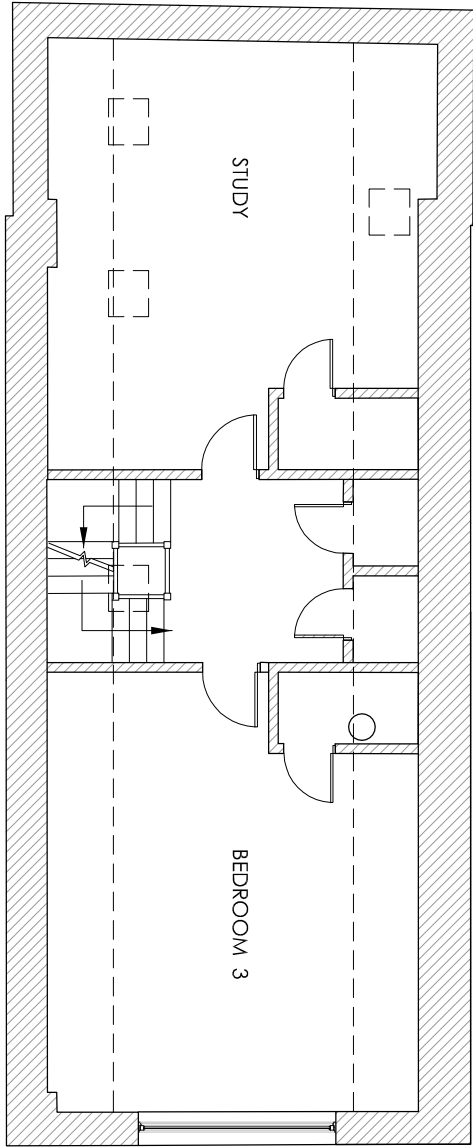
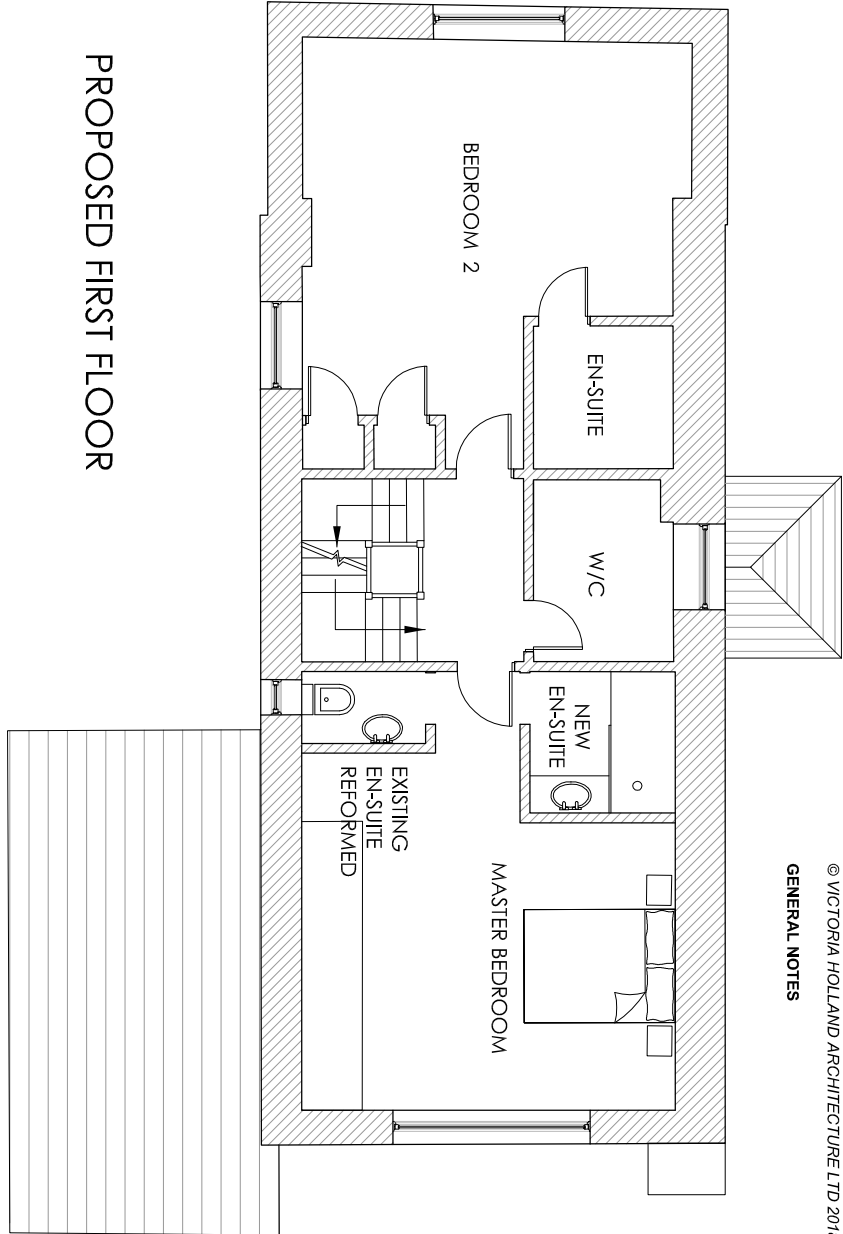


This drawing has been prepared for the purpose of gaining planning permission only and does not purport to be a working or contractual drawing and should not be used for any building or contractual purposes. This drawing has been prepared based on survey drawings and information prepared by others. All dimensions and levels on all drawings must be checked and verified on site before commencement of works

© VICTORIA HOLLAND ARCHITECTURE LTD 2018

GENERAL NOTES

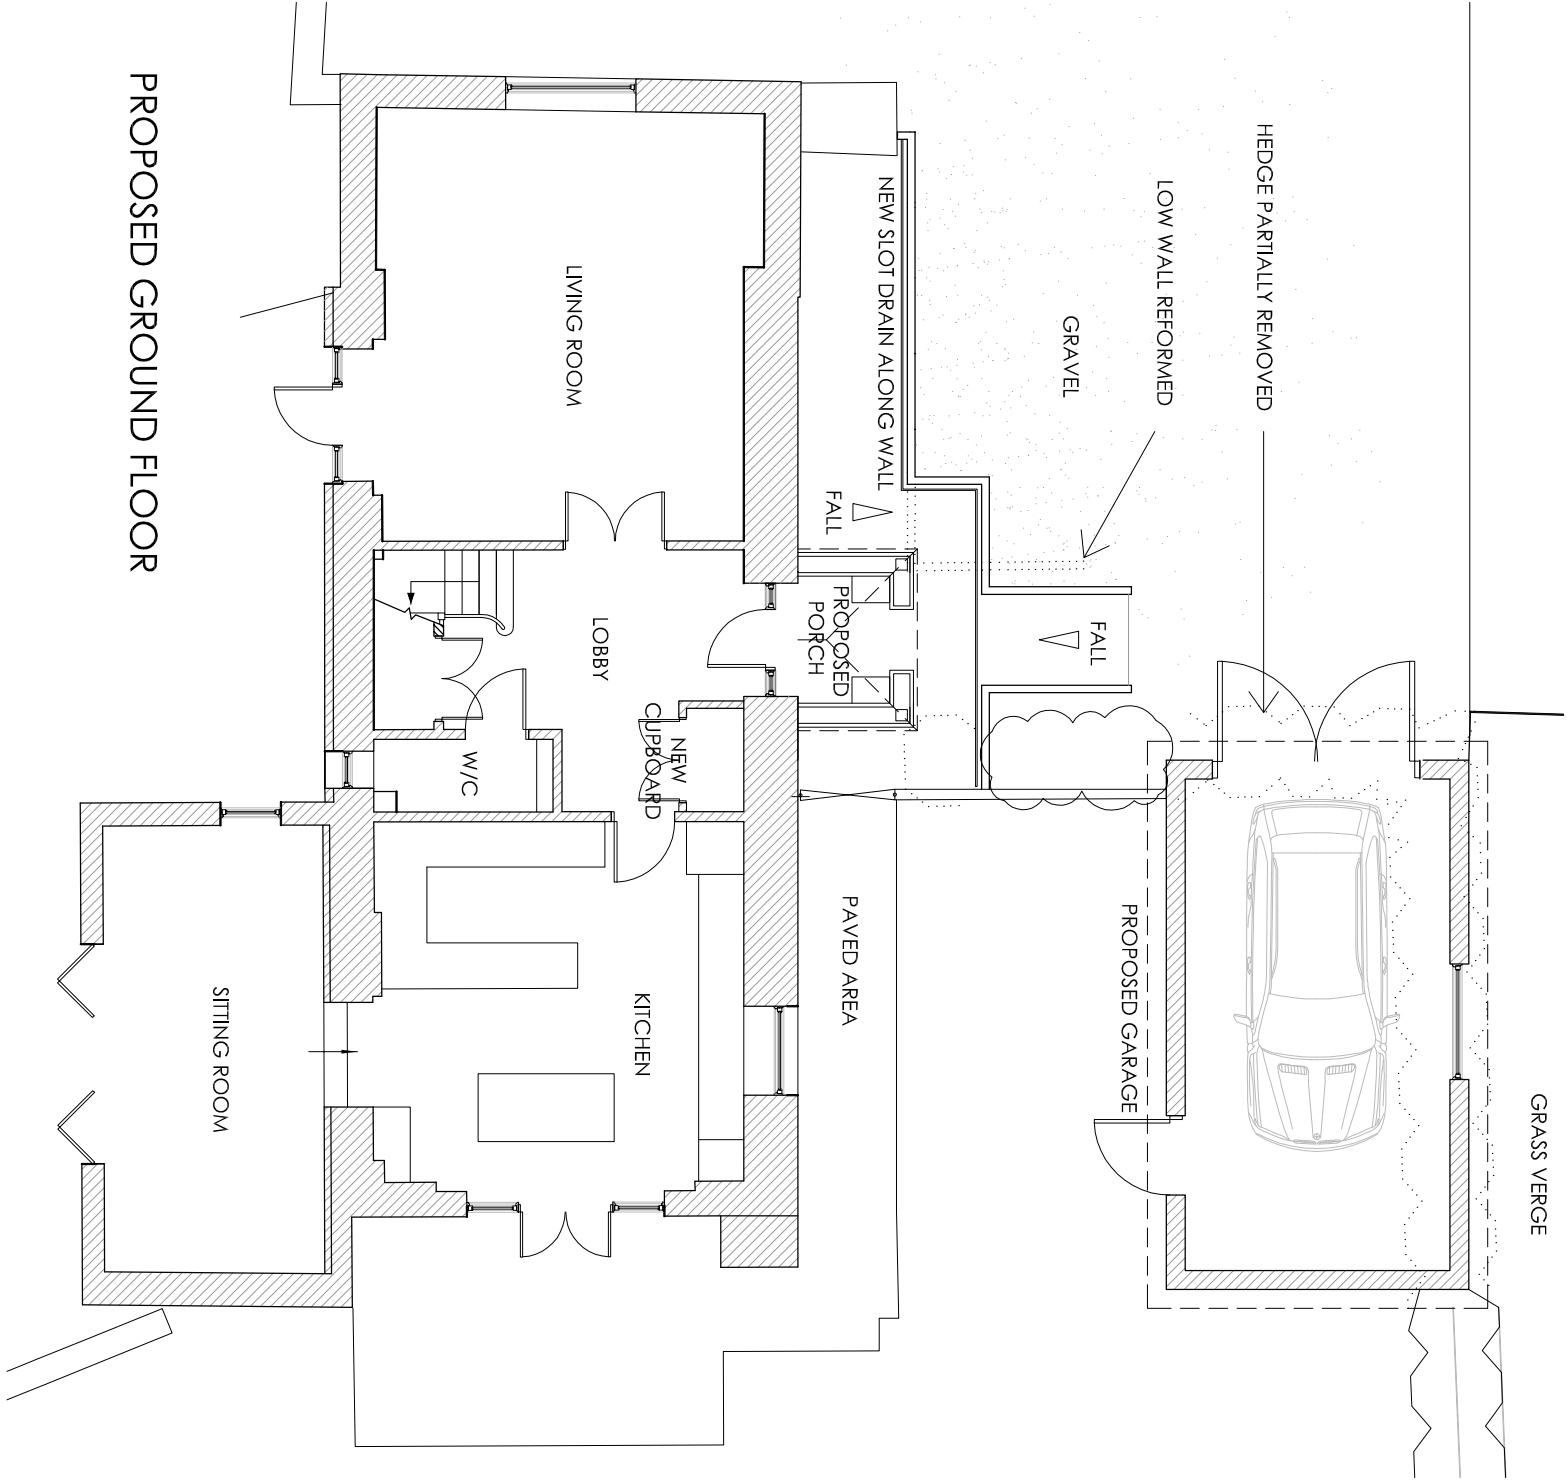

CALCETO BARN
CALCETO
LANE, LYMINSTER
LITTLEHAMTON

PROPOSED FLOOR PLANS

DATE: SEPTEMBER 2018

SCALE: 1:100 @ A3

JOB No. 1040

DRWG No. 106 - Rev.

VICTORIA
HOLLAND
ARCHITECTURE

Victoria Holland RIBA
71 Peppering High Barn - Burgham
Arundel - West Sussex - BN18 9BN
Tel 01903 882923