



This drawing has been prepared for the purpose of giving planning permission only and does not purport to be a working or contractual drawing and should not be used for any building or contractual purposes. This drawing has been prepared based on survey drawings and information prepared by others. All dimensions and levels on all drawings must be checked and verified on site before commencement of works

© VICTORIA HOLLAND ARCHITECTURE LTD 2018


GENERAL NOTES

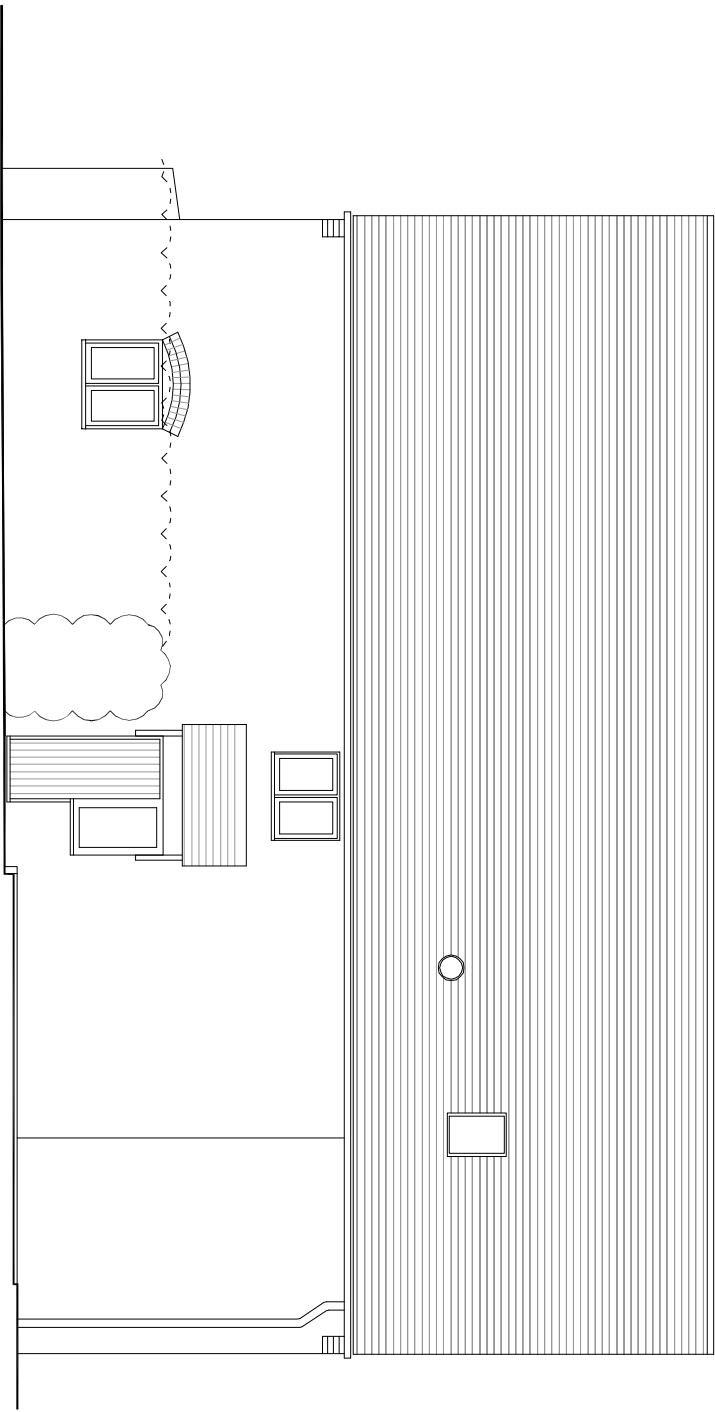


EXISTING NORTH ELEVATION

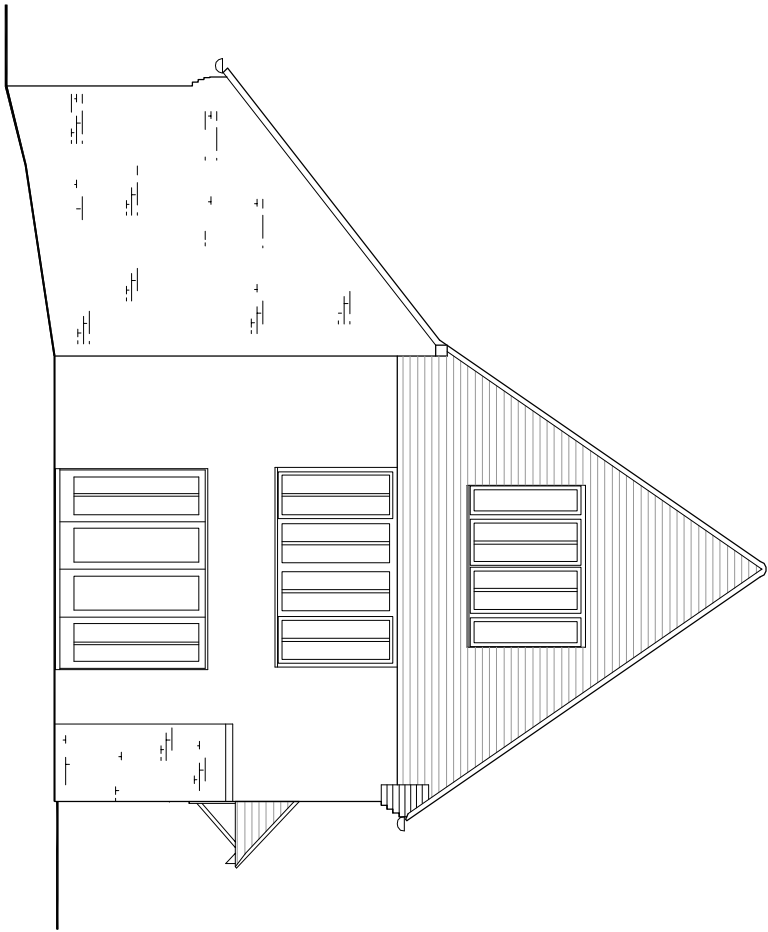


EXISTING EAST ELEVATION

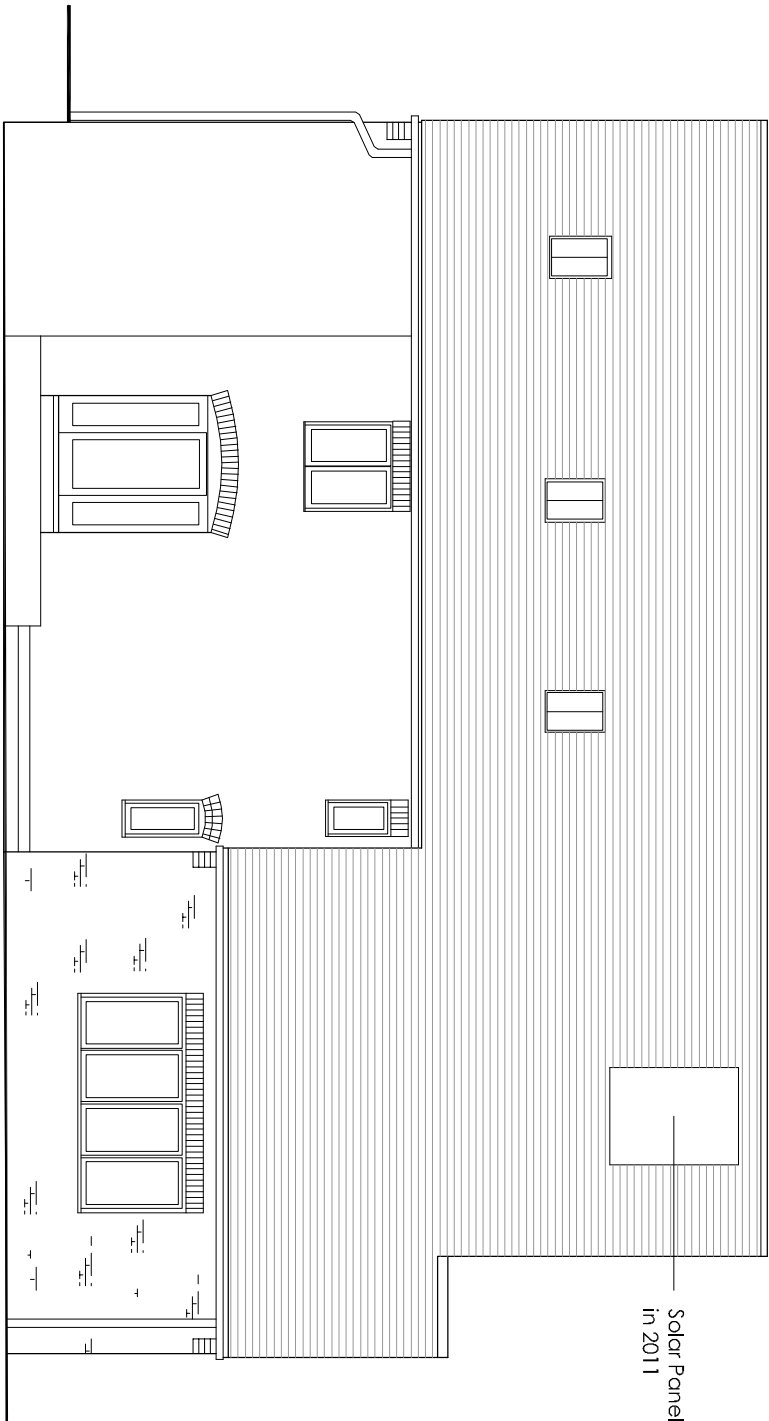

EXISTING SOUTH ELEVATION

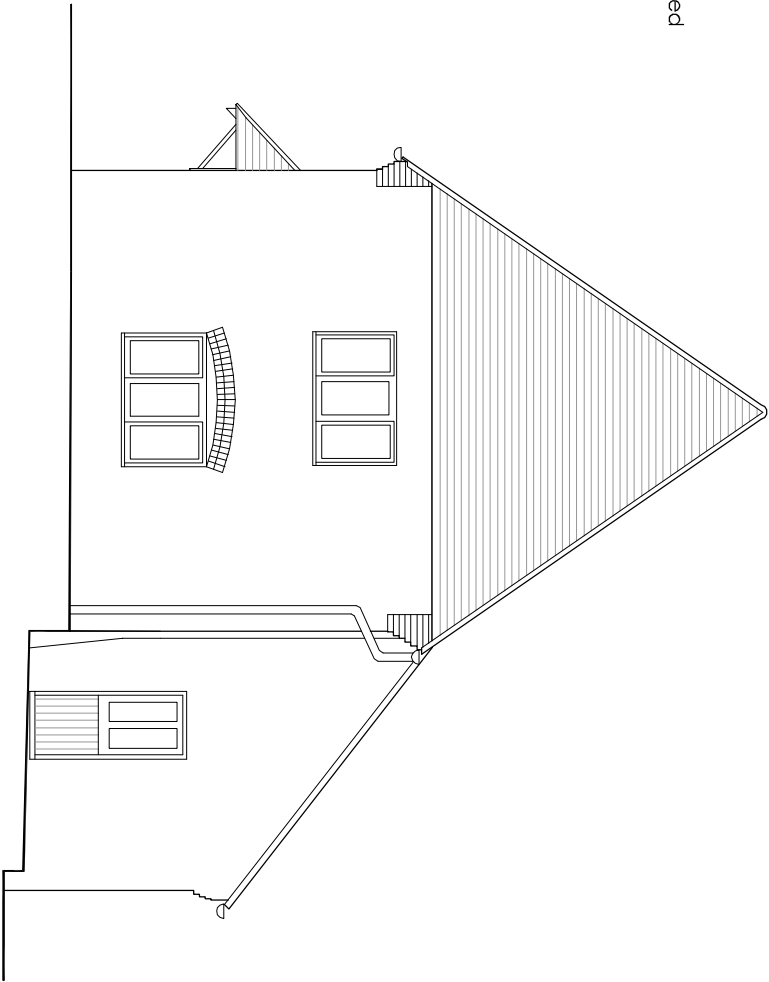

EXISTING WEST ELEVATION

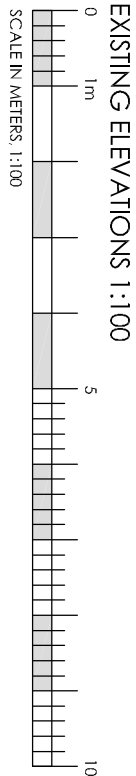

CALCETO BARN
CALCETO
LANE, LYMINSTER
LITTLEHAMTON

EXISTING ELEVATIONS

DATE: SEPTEMBER 2018
SCALE: 1:100 @ A3
JOB No. 1040
DRWG No. 104 - Rev.



Victoria Holland RIBA
71 Peppering High Barn - Burgham
Arundel - West Sussex - BN18 9RN
Tel 01903 882923