

NOTES

1. No dimensions are to be scaled from this drawing except for planning purposes.
2. Contractors must verify all figured dimensions on site before commencing any work or making any stop drawings.
3. This drawing is the sole copyright of Savills and no part may be reproduced without the written consent of the above.
4. Site Location Plans are prepared from the Ordnance Survey Map with the sanction of the Controller of H.M. Stationery Office. Crown Copyright Reserved.

REMOVAL OF PARTITION WALL AS APPROVED (REF LY/7/16/L)

NEW TIMBER DOORS AND LIGHTS TO MATCH EXISTING DOORS. REFER TO DRAWING 500 FOR FURTHER DETAILS

EXISTING 'NIB' TO BE REMOVED SUBJECT TO ONSITE INVESTIGATION. RW DOWNPIPE RELOCATED AND CONNECTED THROUGH TO EXISTING RW DRAINAGE RUNS

G	Door configuration amended	APB	25.10.18
F	Door configuration amended	APB	22.10.18
E	Scheme updated	APB	17.10.18
C	Scheme updated	APB	03.10.18
B	External doors amended	APB	30.08.18
A	External doors added	APB	20/07/18

Rev	Description	By	Date
Drawing Status			
PLANNING			



RURAL CONSULTANCY SERVICES
Savills (UK) Limited
Exchange House, Petworth
West Sussex. GU28 0BF

Telephone: + 44 (0)1798 345 980
Fax: + 44 (0)1798 345 998
www.savills.co.uk




Client
MR D MONTAGNANI

Project
LYMINSTER HOUSE
CHURCH LANE, LYMINSTER
BN17 7QJ

Drawing Title
PROPOSED FLOOR PLAN

Scale 1:50 @ A1	Date APR 16	Drawn APB	Checked ES
Drawing Number 110	Rev. G	Project Number PWRU367122	

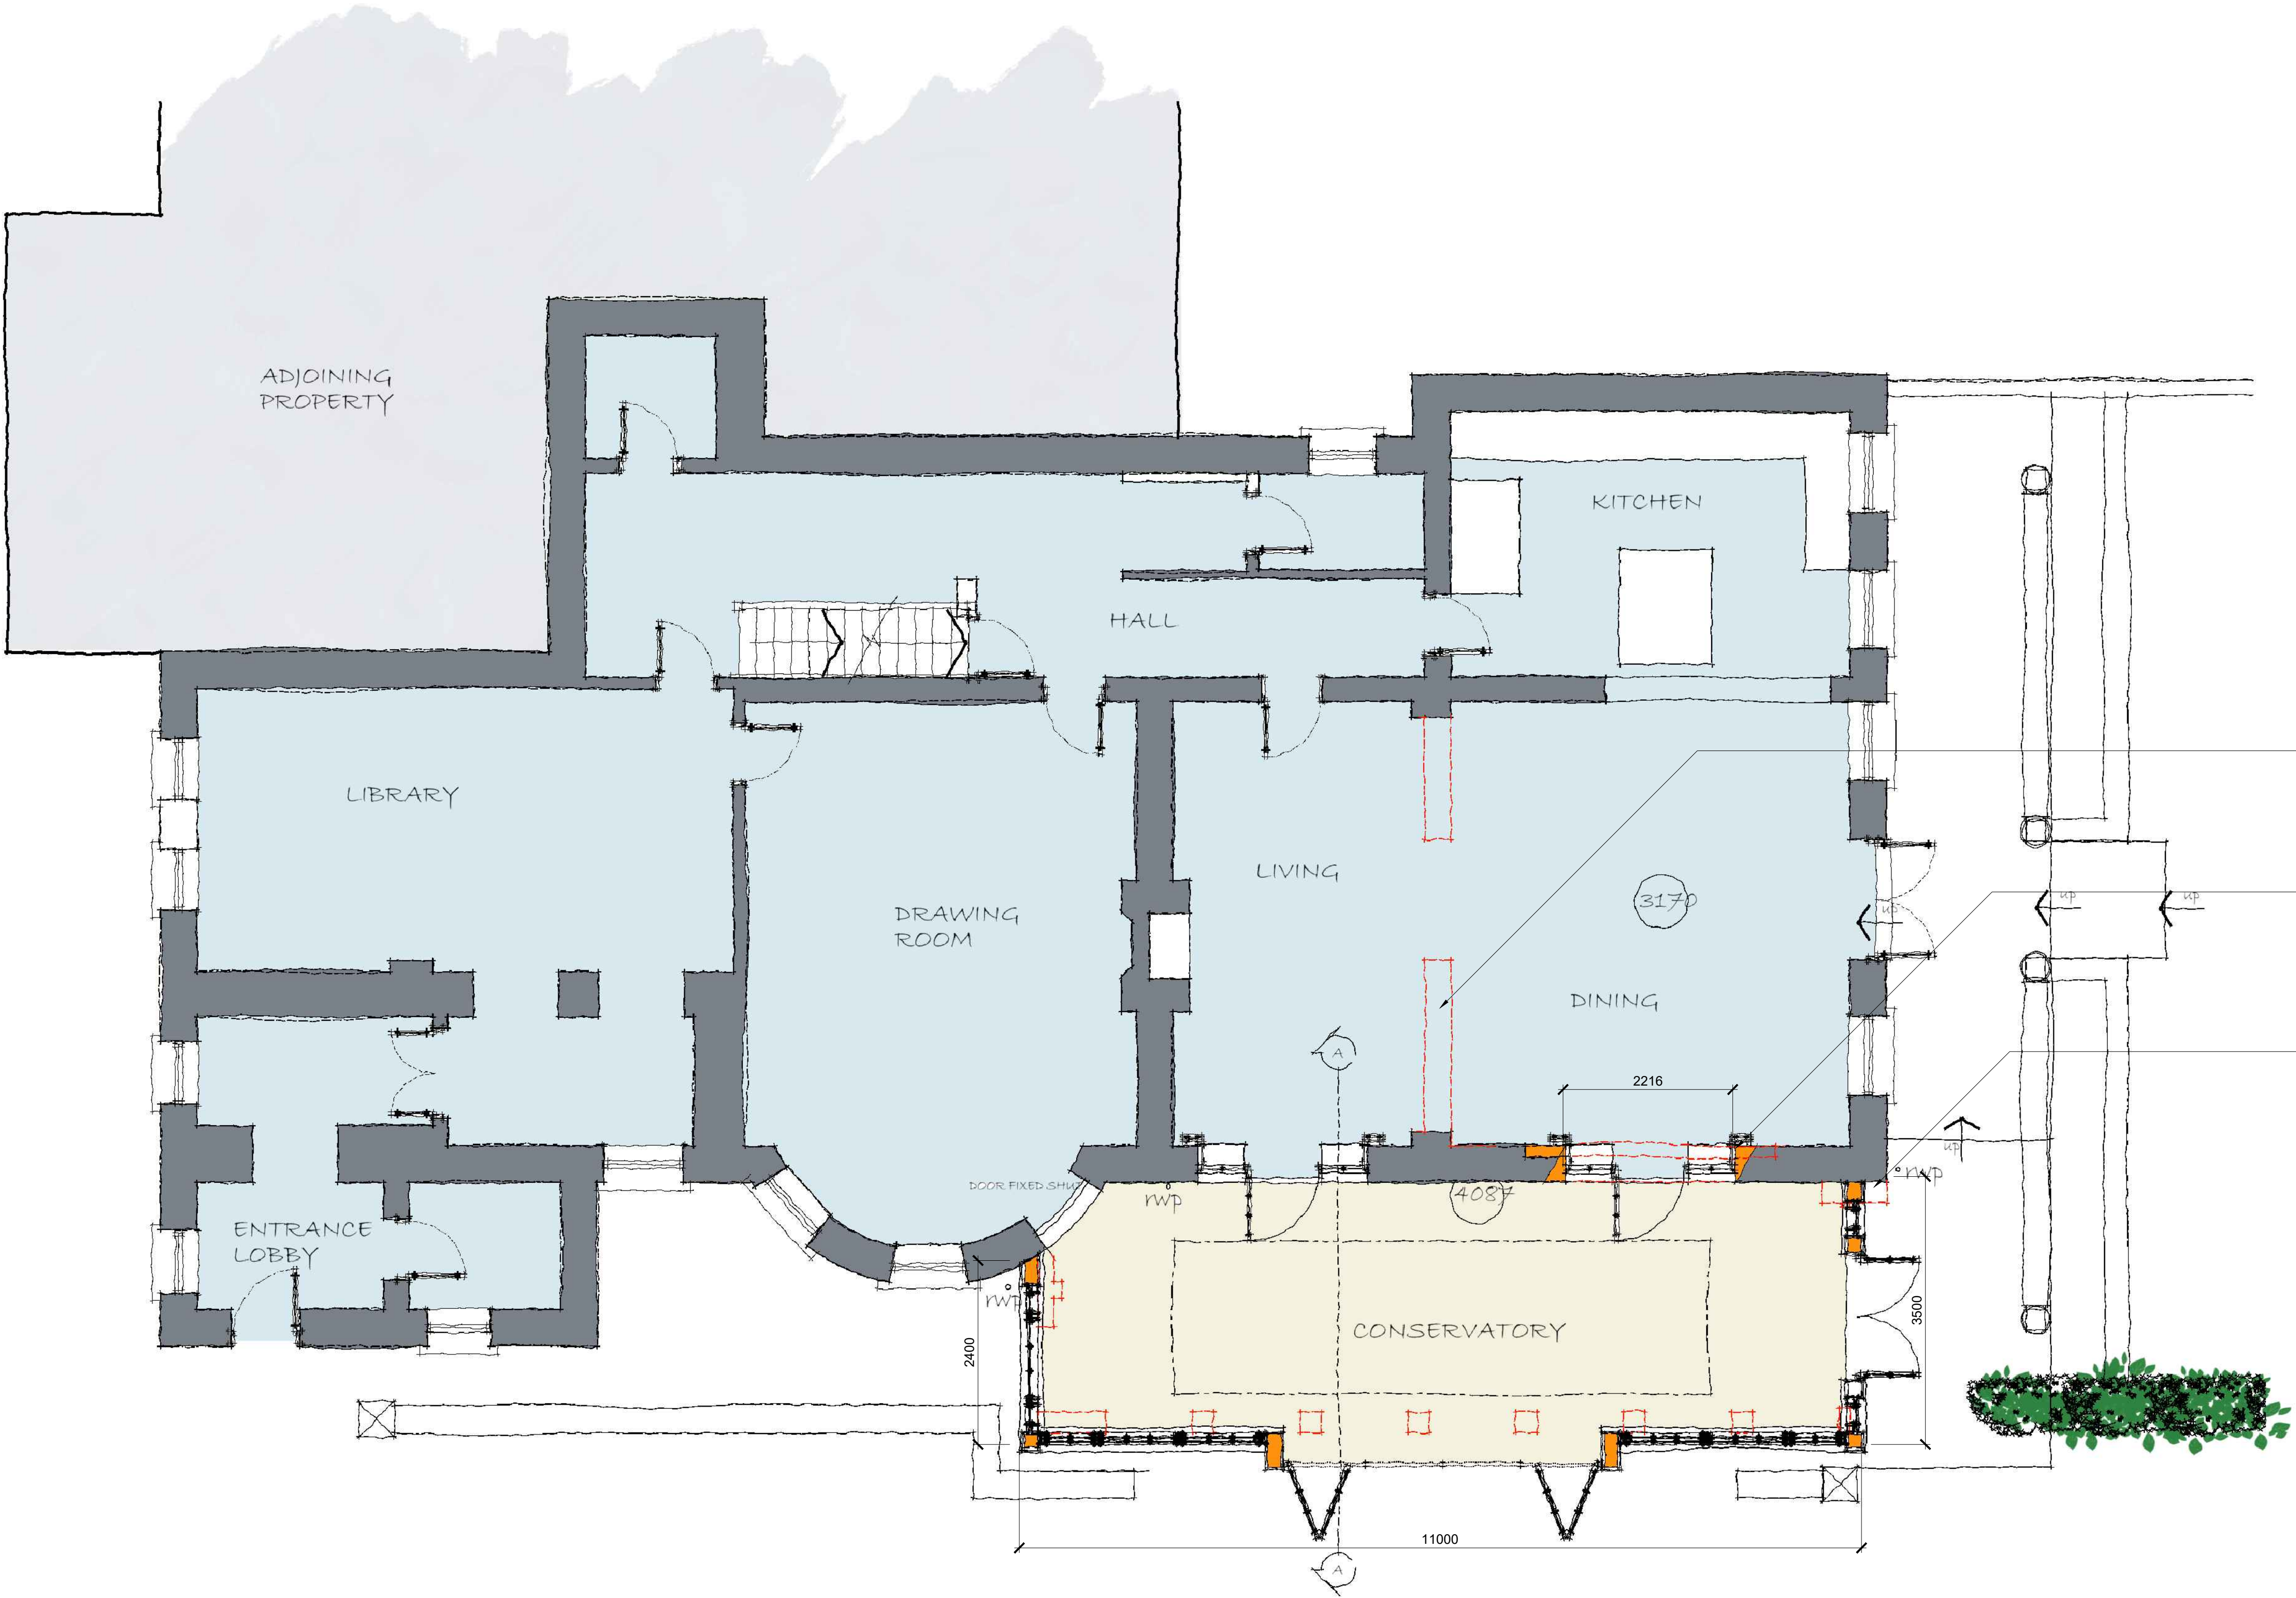

PROPOSED FLOOR PLAN
SCALE 1:50

Scale in Metres

0 1 2 3 4 5