
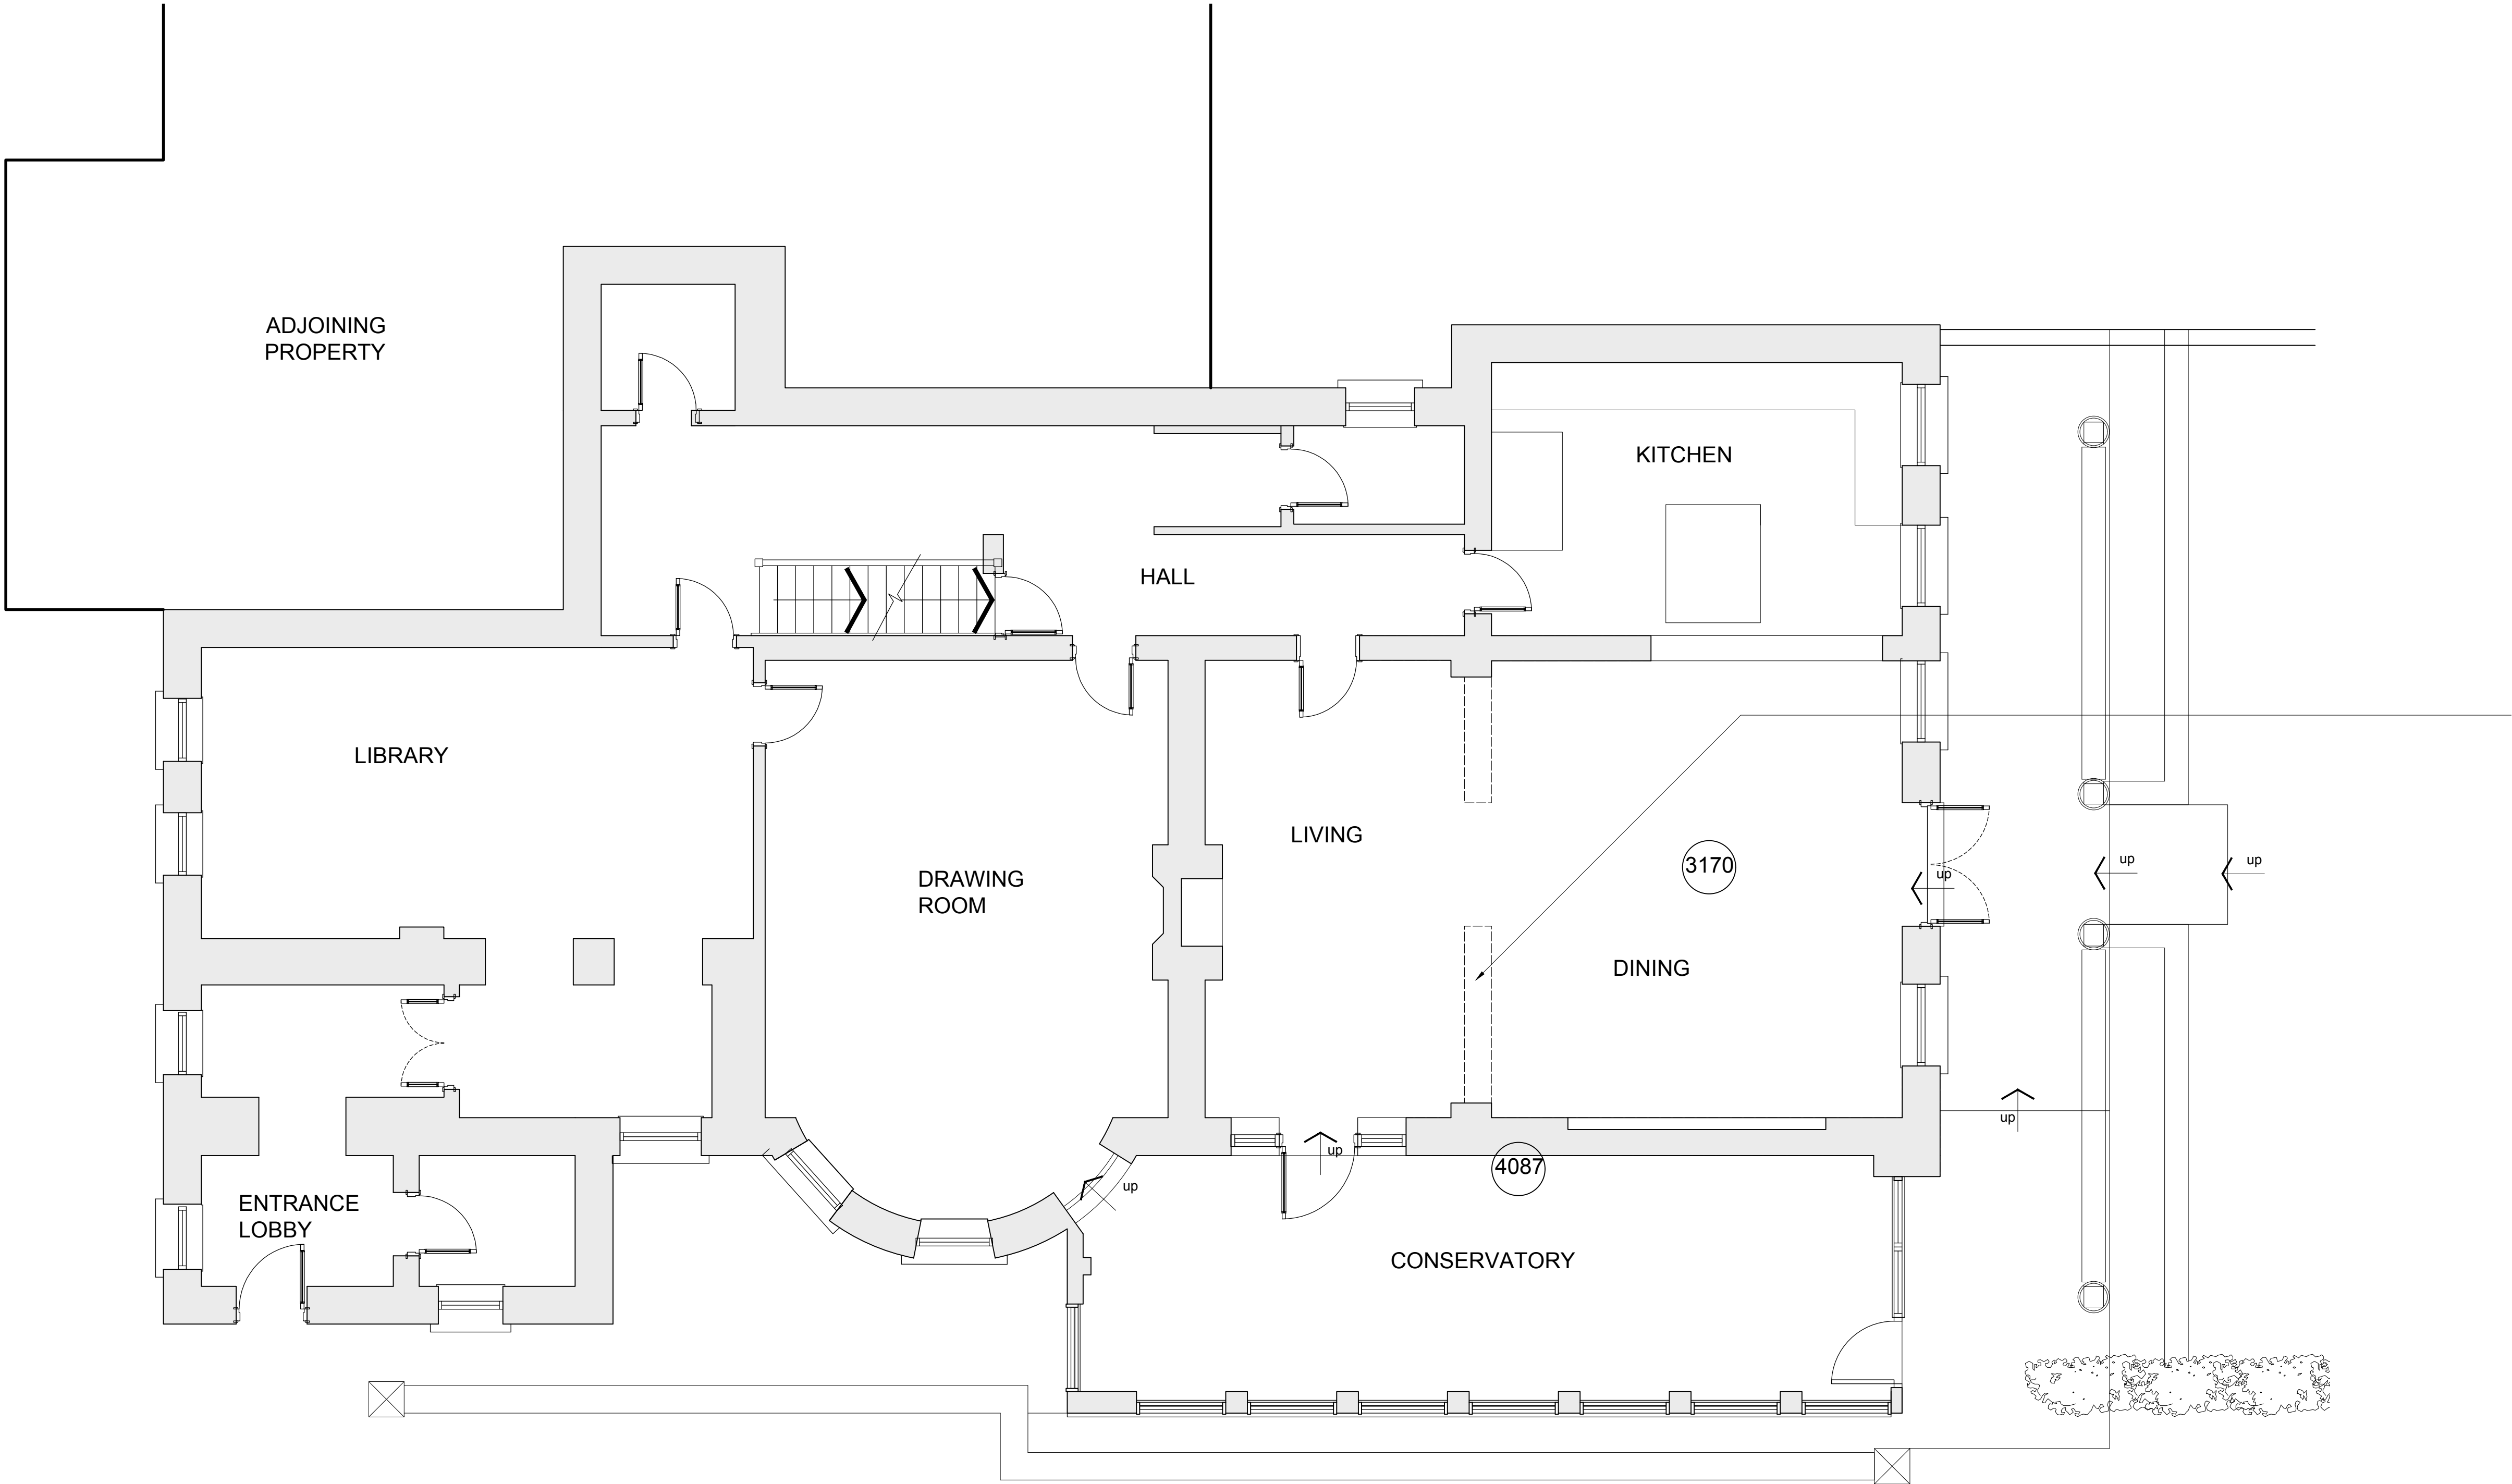


NOTES

1. No dimensions are to be scaled from this drawing except for planning purposes.
2. Contractors must verify all figured dimensions on site before commencing any work or making any shop drawings.
3. This drawing is the sole copyright of Savills and no part may be reproduced without the written consent of the above.
4. Site Location Plans are prepared from the Ordnance Survey Map with the sanction of the Controller of H.M. Stationery Office. Crown Copyright Reserved.

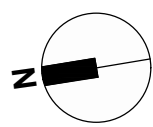

 **EXISTING FLOOR PLAN**
SCALE 1:50
Scale in Metres
0 1 2 3 4 5

Rev	Description	By	Date
Drawing Status			
PLANNING			
savills RURAL CONSULTANCY SERVICES Savills (UK) Limited Exchange House, Petworth West Sussex. GU28 0BF Telephone: + 44 (0)1798 345 980 Fax: + 44 (0)1798 345 998 www.savills.co.uk RIBA  Chartered Practice			
Client			
MR D MONTAGNANI			
Project			
LYMINSTER HOUSE CHURCH LANE, LYMINSTER BN17 7QJ			
Drawing Title			
EXISTING FLOOR PLAN			
Scale 1:50 @ A1	Date OCT 18	Drawn APB	Checked ES
Drawing Number 100	Rev. /	Project Number PWRU367122	