

04/19/11

Contractors, Sub Contractors and Suppliers are to check all relevant dimensions and levels of the end Building before commencing any shop drawings or building work.
Where applicable this drawing is to be read in conjunction with other Consultant drawings.



NORTH ELEVATION – AS PROPOSED




EAST ELEVATION – AS PROPOSED




SOUTH ELEVATION – AS PROPOSED




WEST ELEVATION – AS PROPOSED

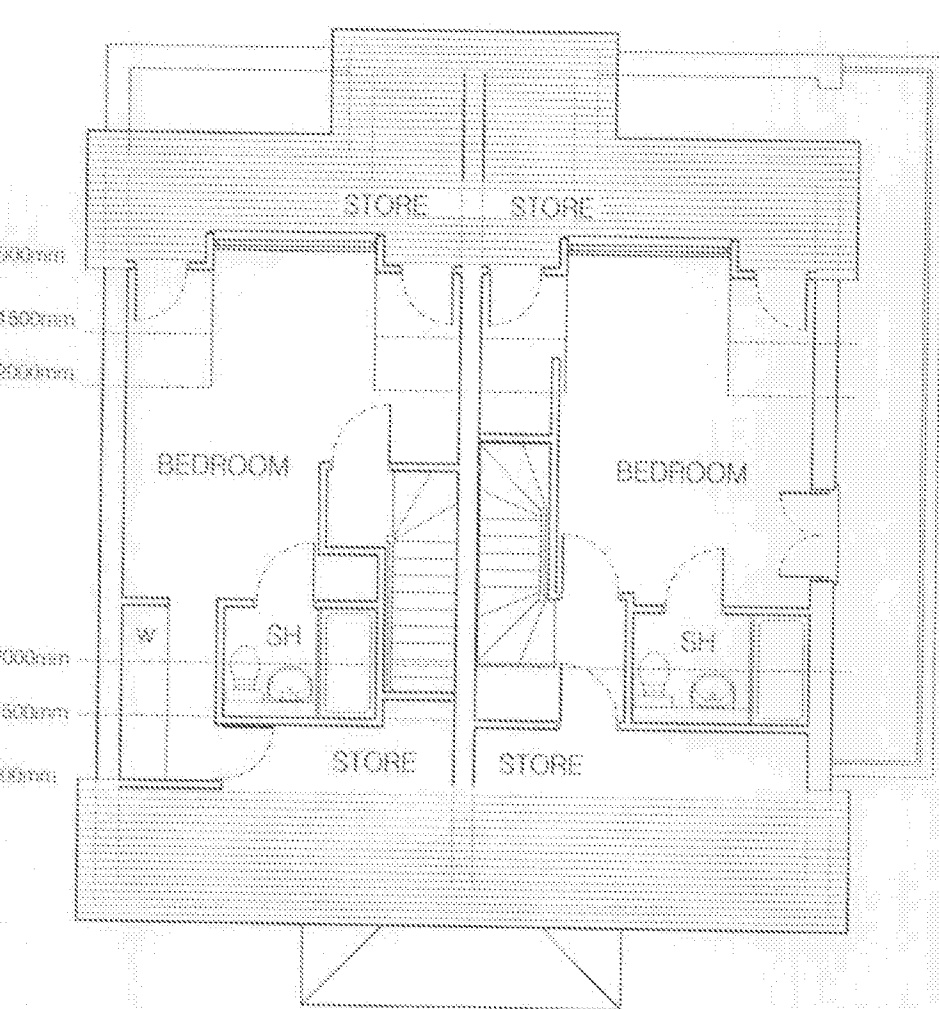



SECOND FLOOR PLAN – AS PROPOSED

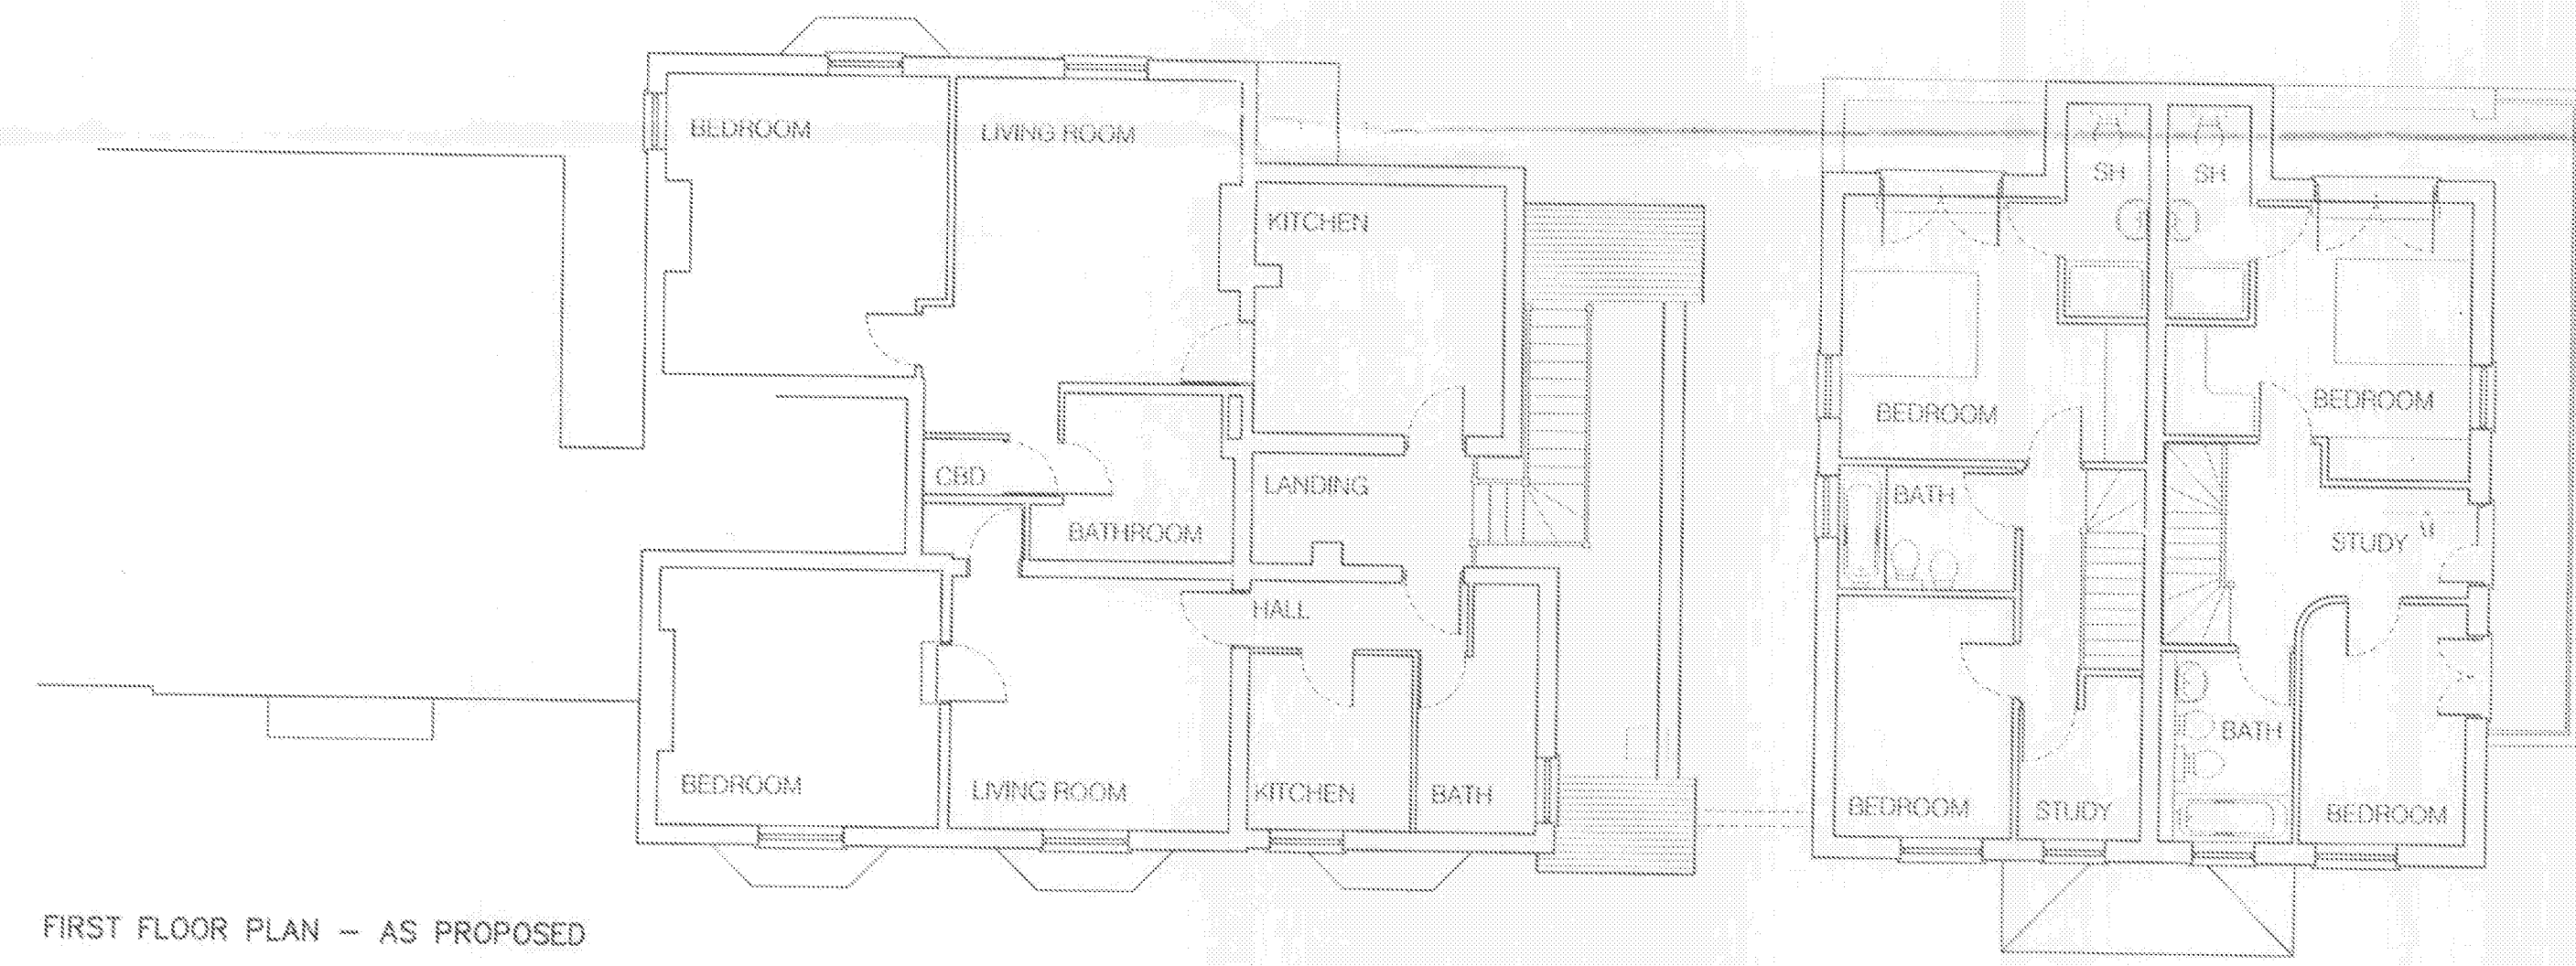


FIRST FLOOR PLAN – AS PROPOSED

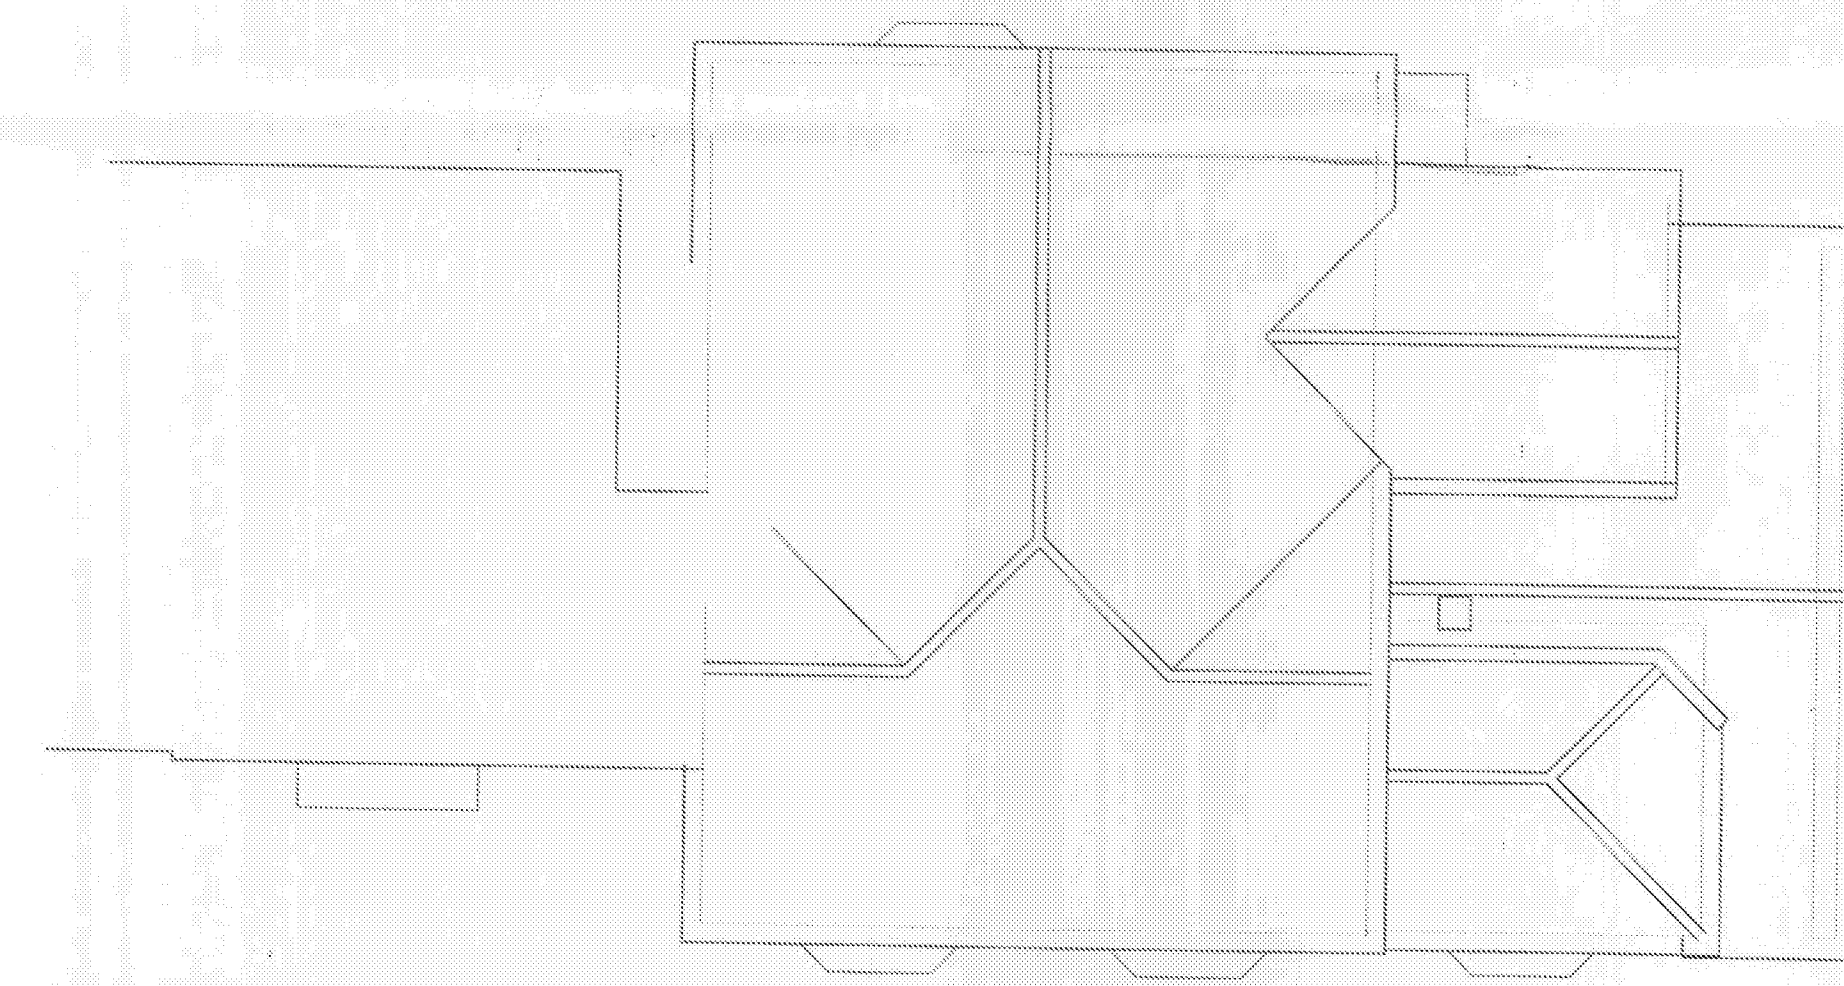

ROOF PLAN – EXISTING AND PROPOSED

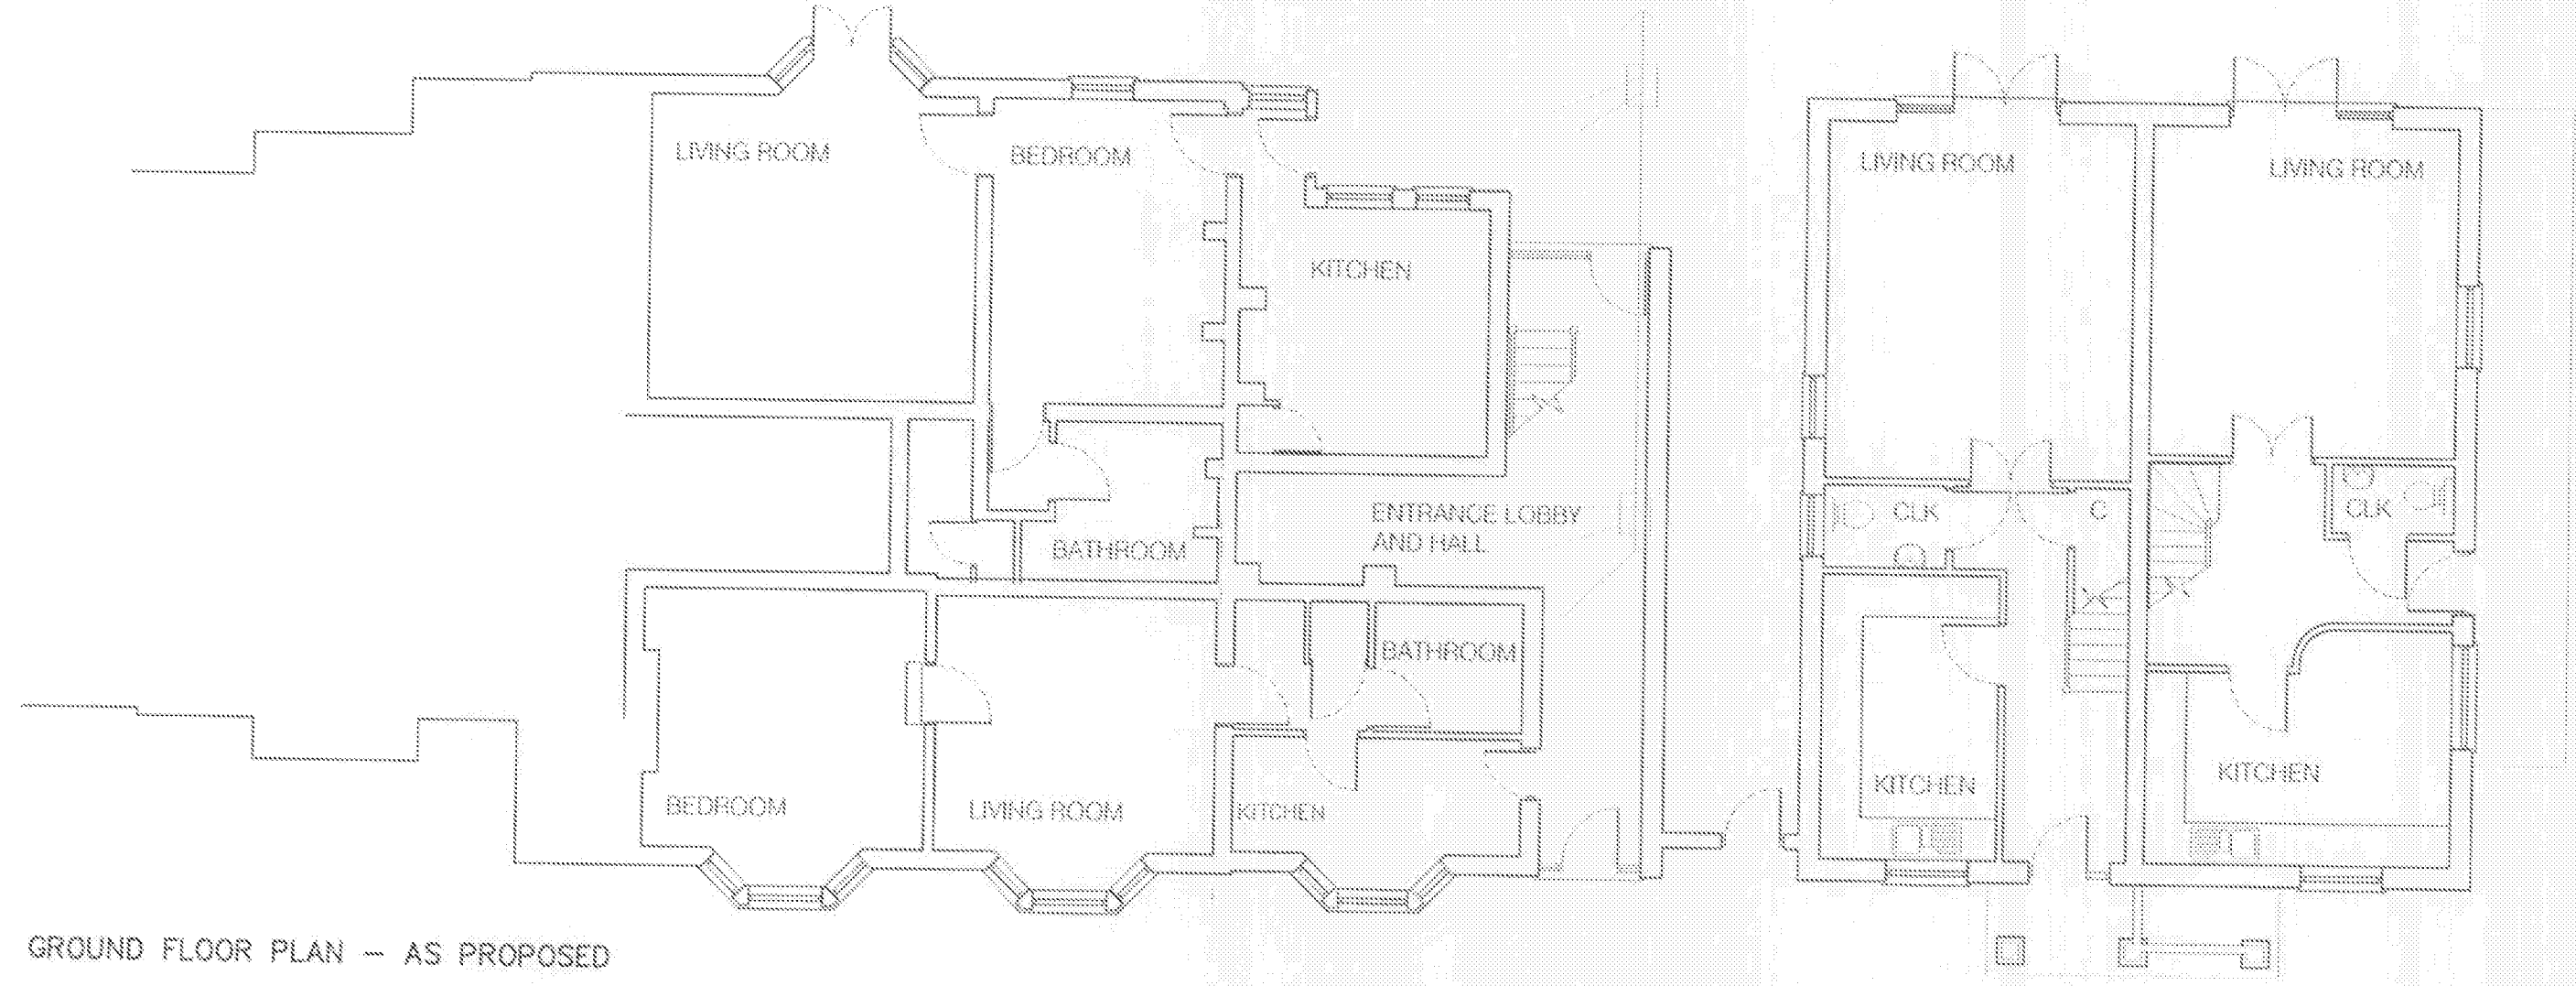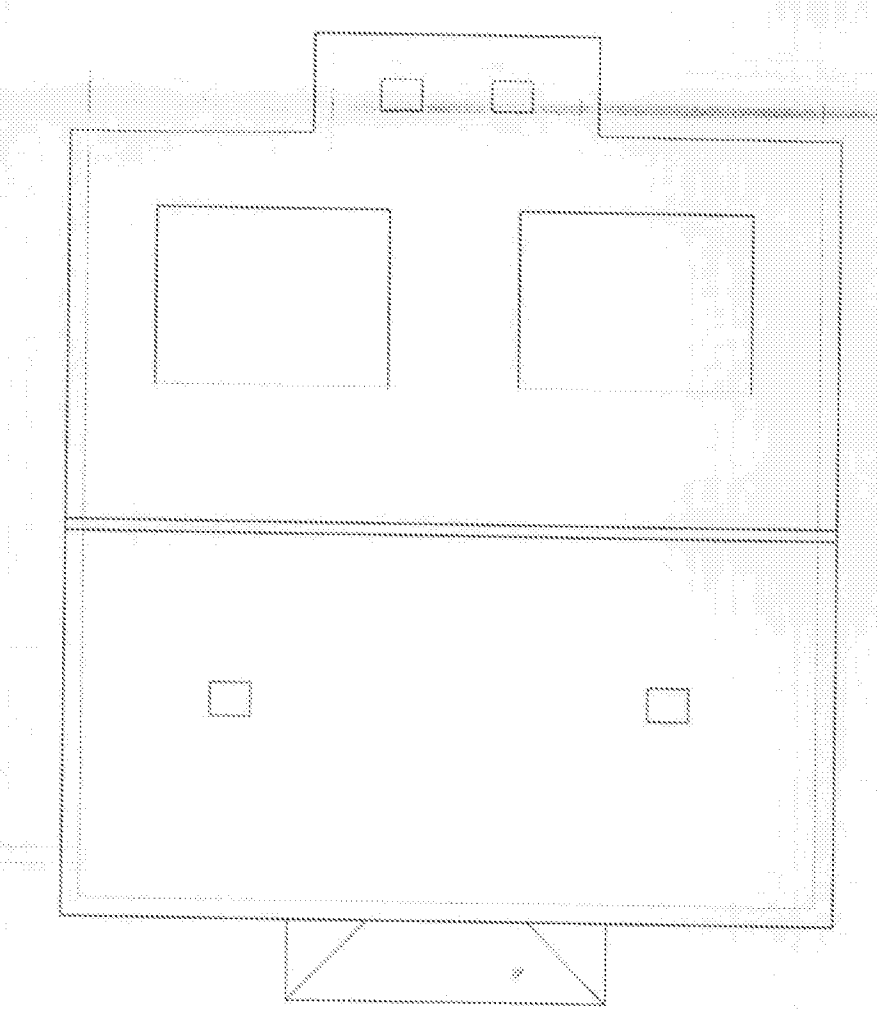

GROUND FLOOR PLAN – AS PROPOSED

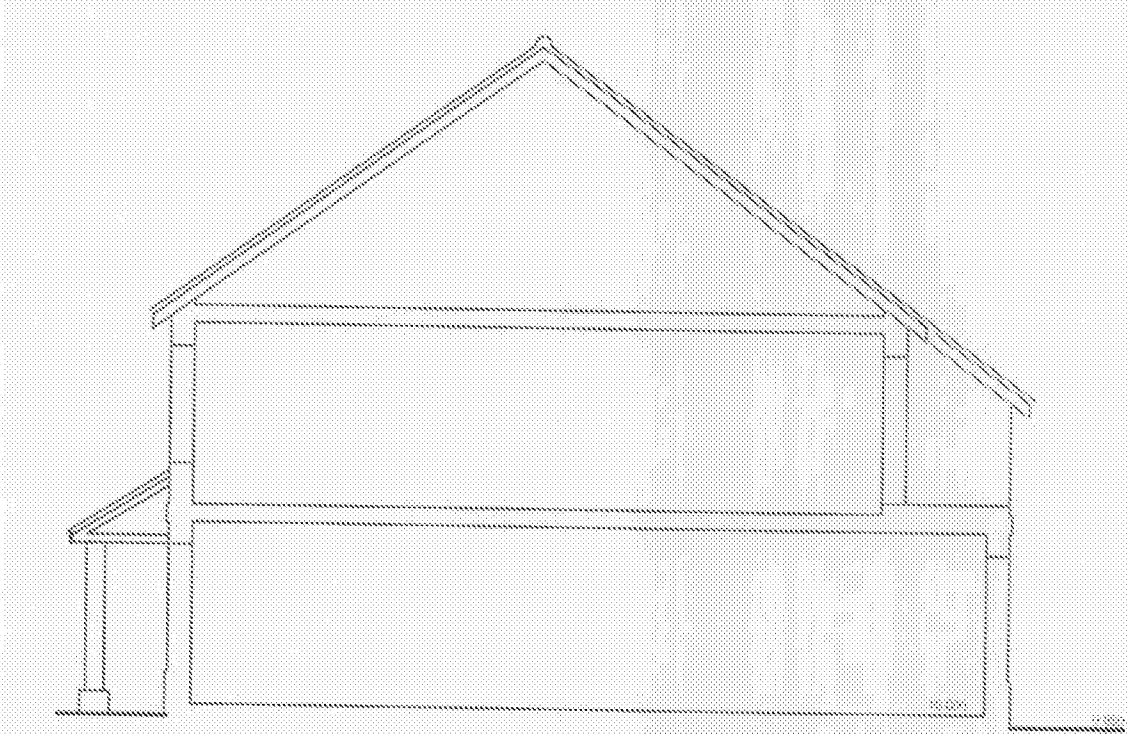

CROSS SECTION THRO PLOT B

Address	Thelton House Apartments Crossbush Lane, Arundel, West Sussex
Project	Proposed Alterations to Building Under Construction
Drawing	Floor Plans, Site Plan and Elevations
Scale	1:100 @ A1
Date	August 2011
Job No.	DA 10 025
Drawing No.	2.22