

04/19/11

Contractors, Sub-Contractors and Suppliers are to check all relevant dimensions and levels of site and building before commencing any shop drawings or building work.
Where applicable this drawing is to be read in conjunction with other Consultants drawings.



NORTH ELEVATION - AS PROPOSED




EAST ELEVATION - AS PROPOSED




SOUTH ELEVATION - AS PROPOSED




WEST ELEVATION - AS PROPOSED

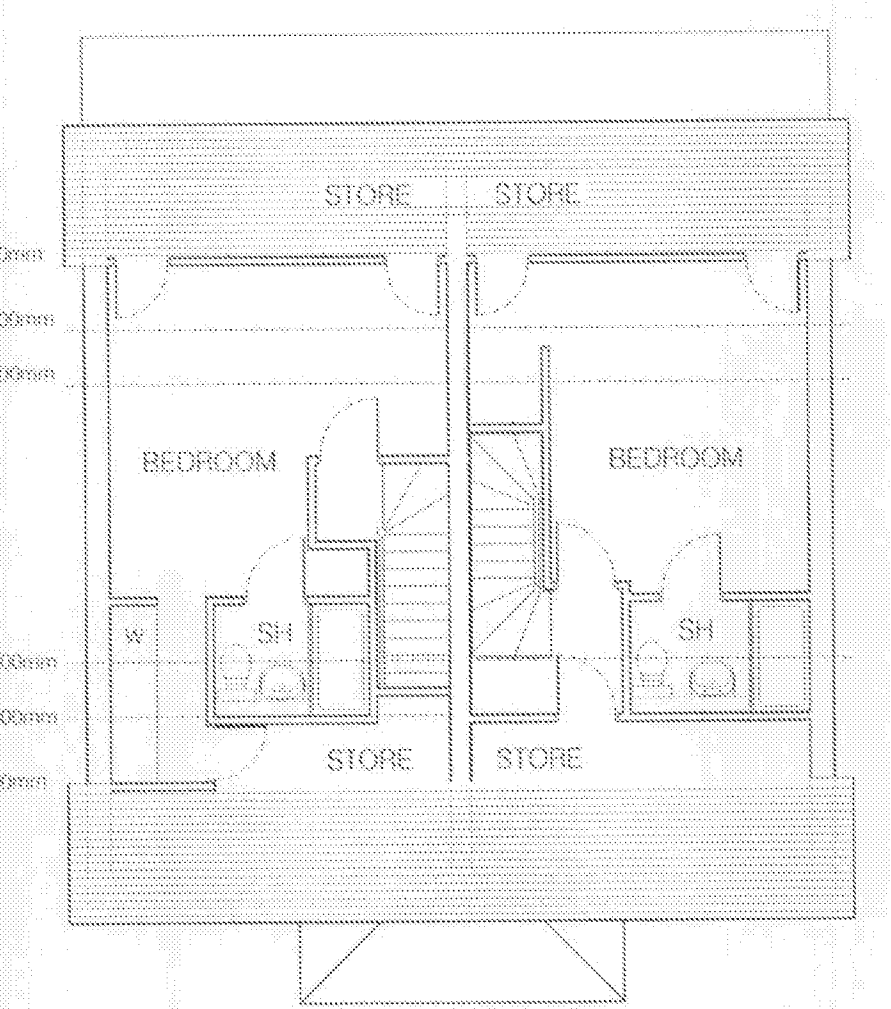



SECOND FLOOR PLAN - AS PROPOSED

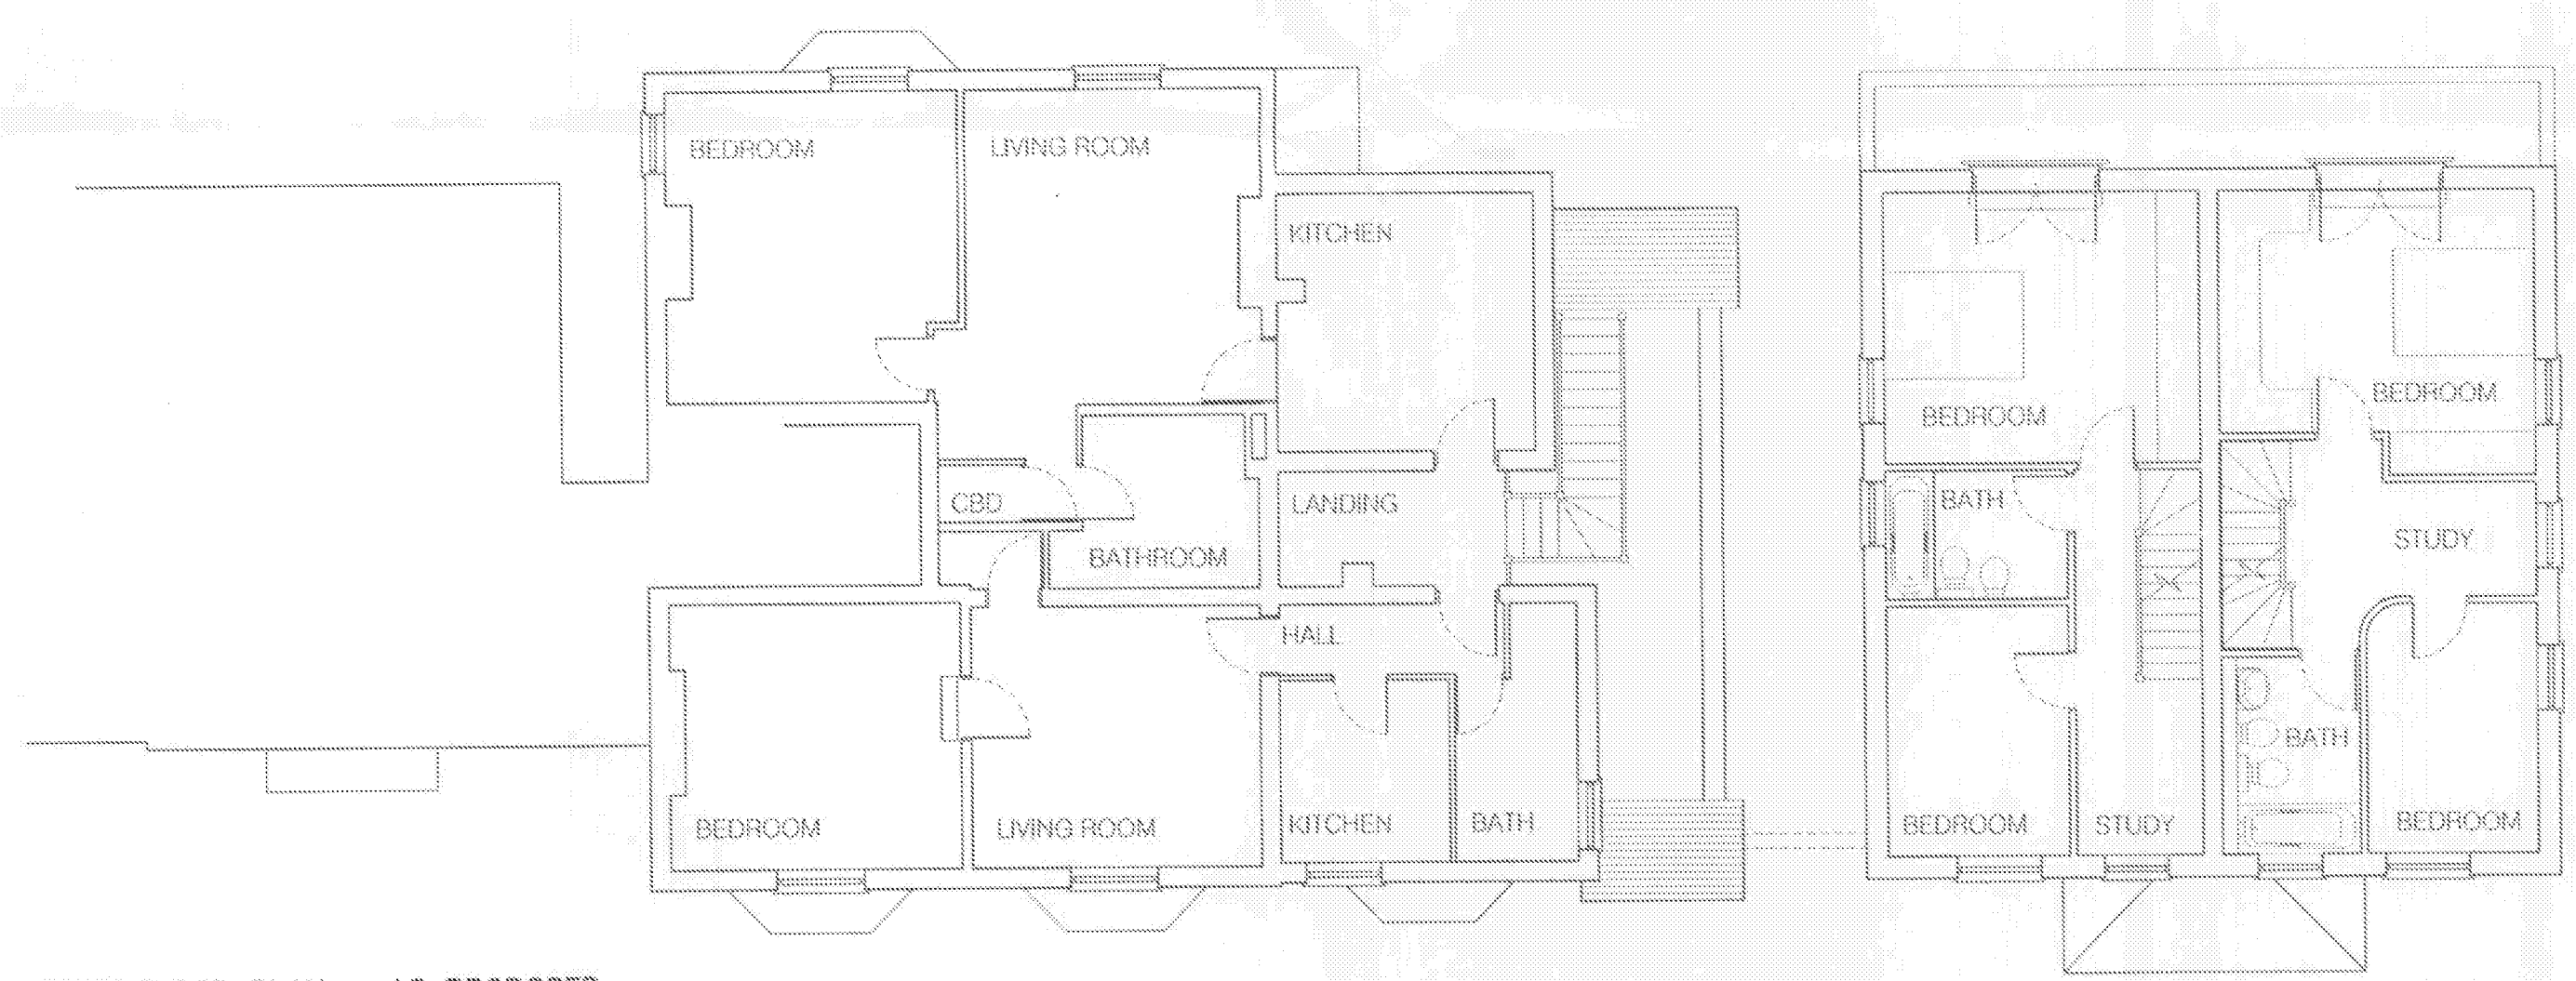


FIRST FLOOR PLAN - AS PROPOSED

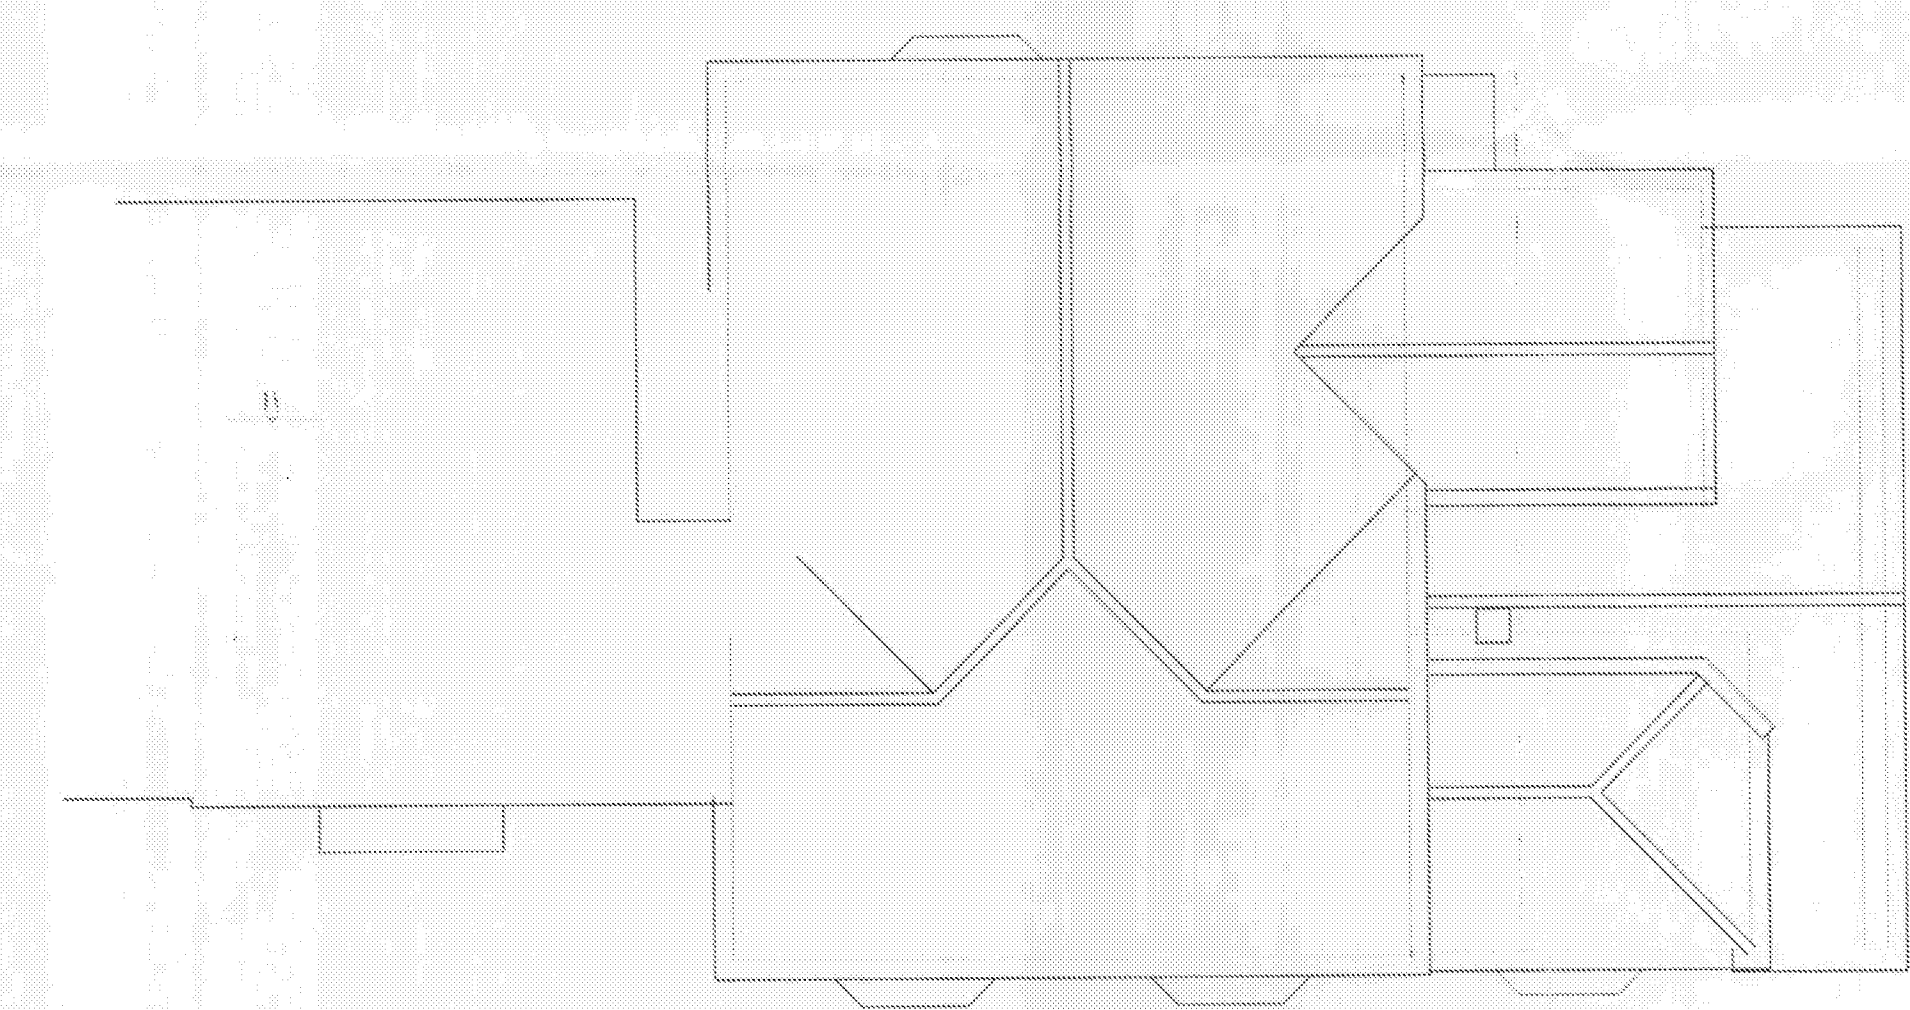

ROOF PLAN - EXISTING AND PROPOSED

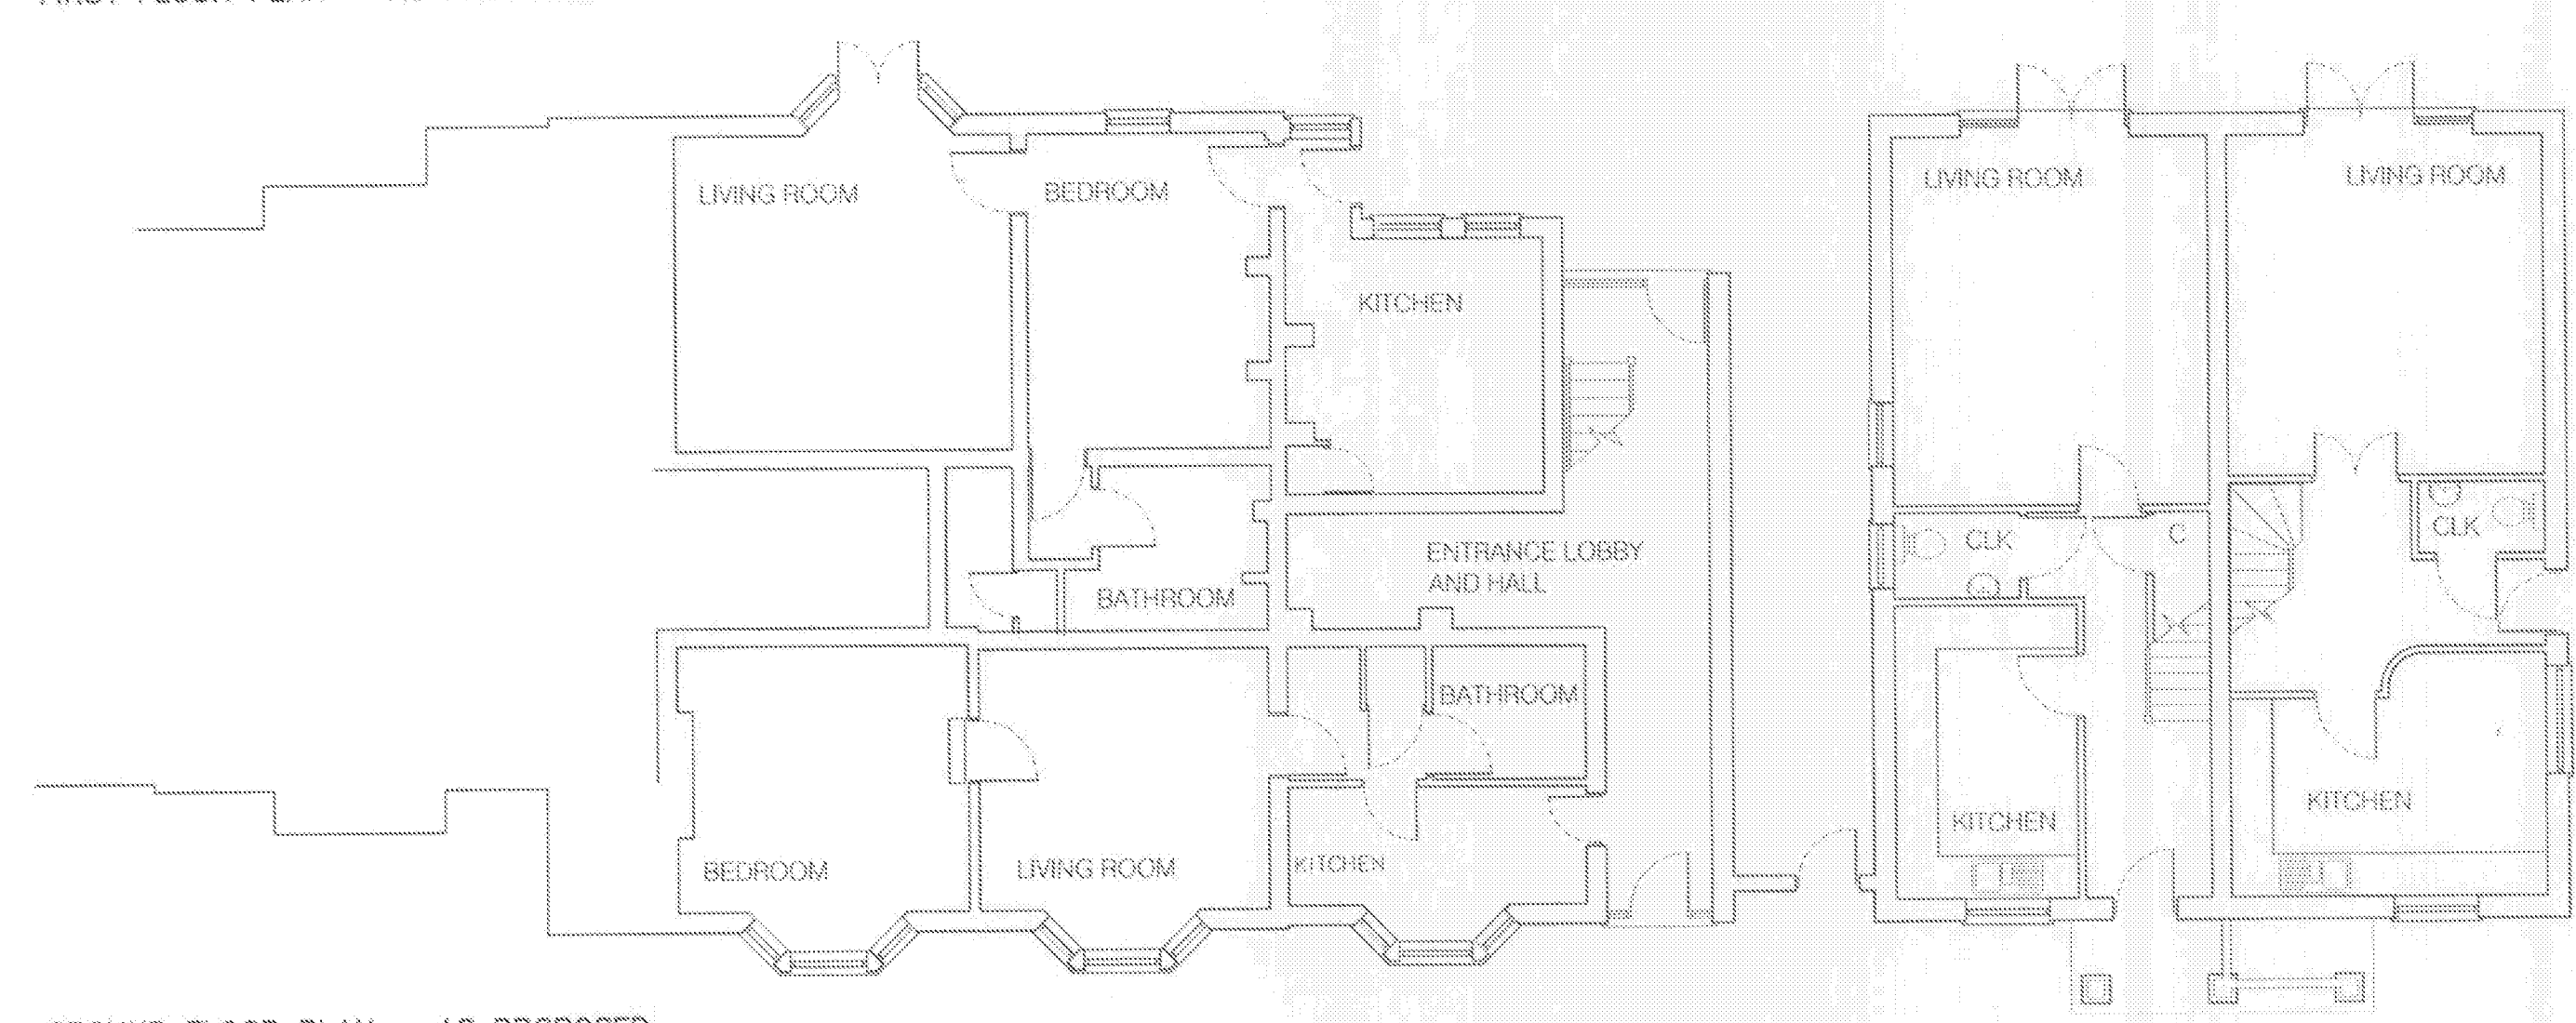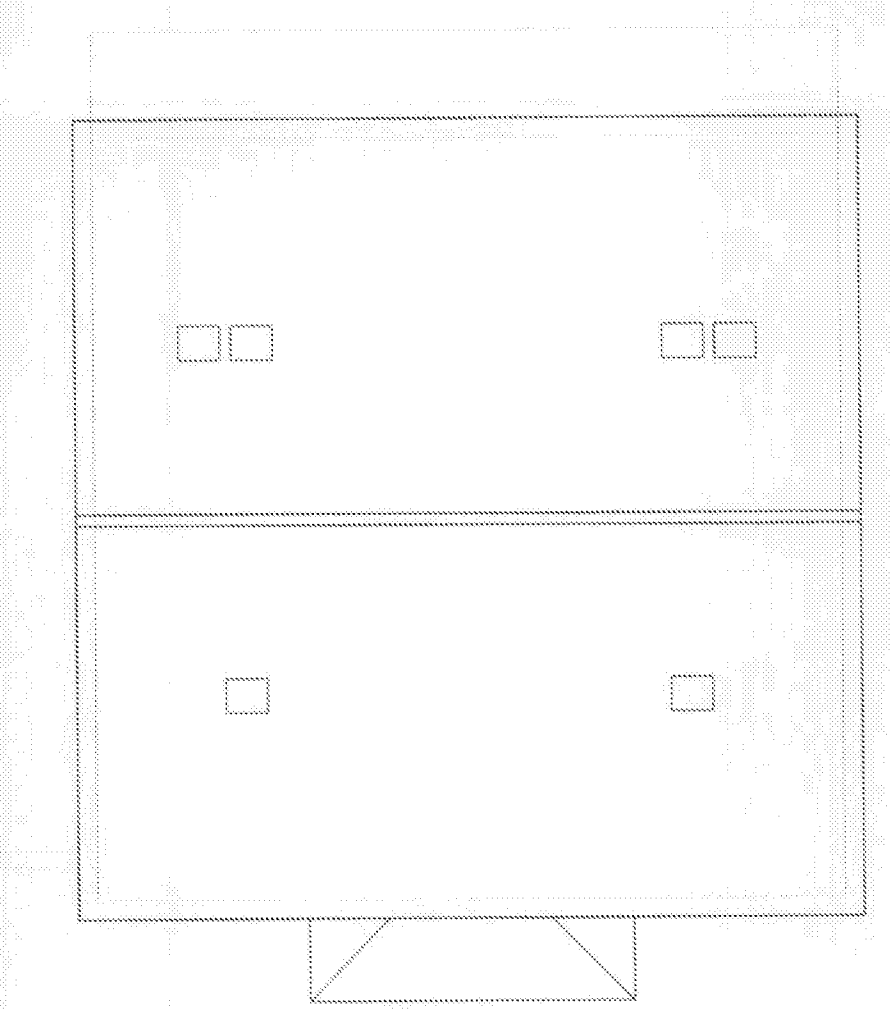

GROUND FLOOR PLAN - AS PROPOSED

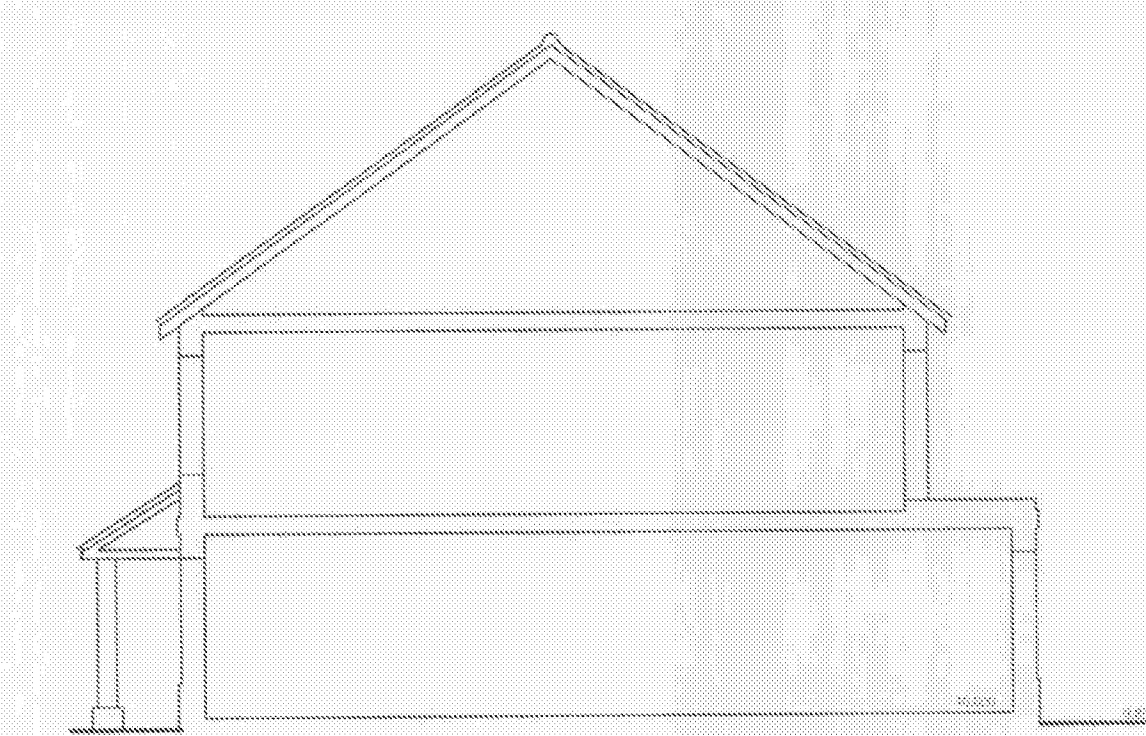

CROSS SECTION THRO PLOT B

A 2nd floor added + alterations to elevations and associated items 08/07/2011

Thelton House Apartments
Crossbush Lane, Arundel, West Sussex

EXISTING PLANS
Proposed New Dwellings
Extension, Improvements
And Associated Works

Floor Plans, Site Plan
and Elevations
Alternative Proposal

scale	date	
1:100 @ A1	July 2011	
job no.	drawing no.	rev
DA 10 025	2.21	A