


L4/19/11.

Co-ordinators, Sub Contractors and Suppliers are to check all relevant dimensions and levels of site and building before commencing any deep drawings or building work.
Where applicable this drawing is to be read in conjunction with other Consultants' drawings.



SITE PLAN — AS PROPOSED
1:200 @ A1

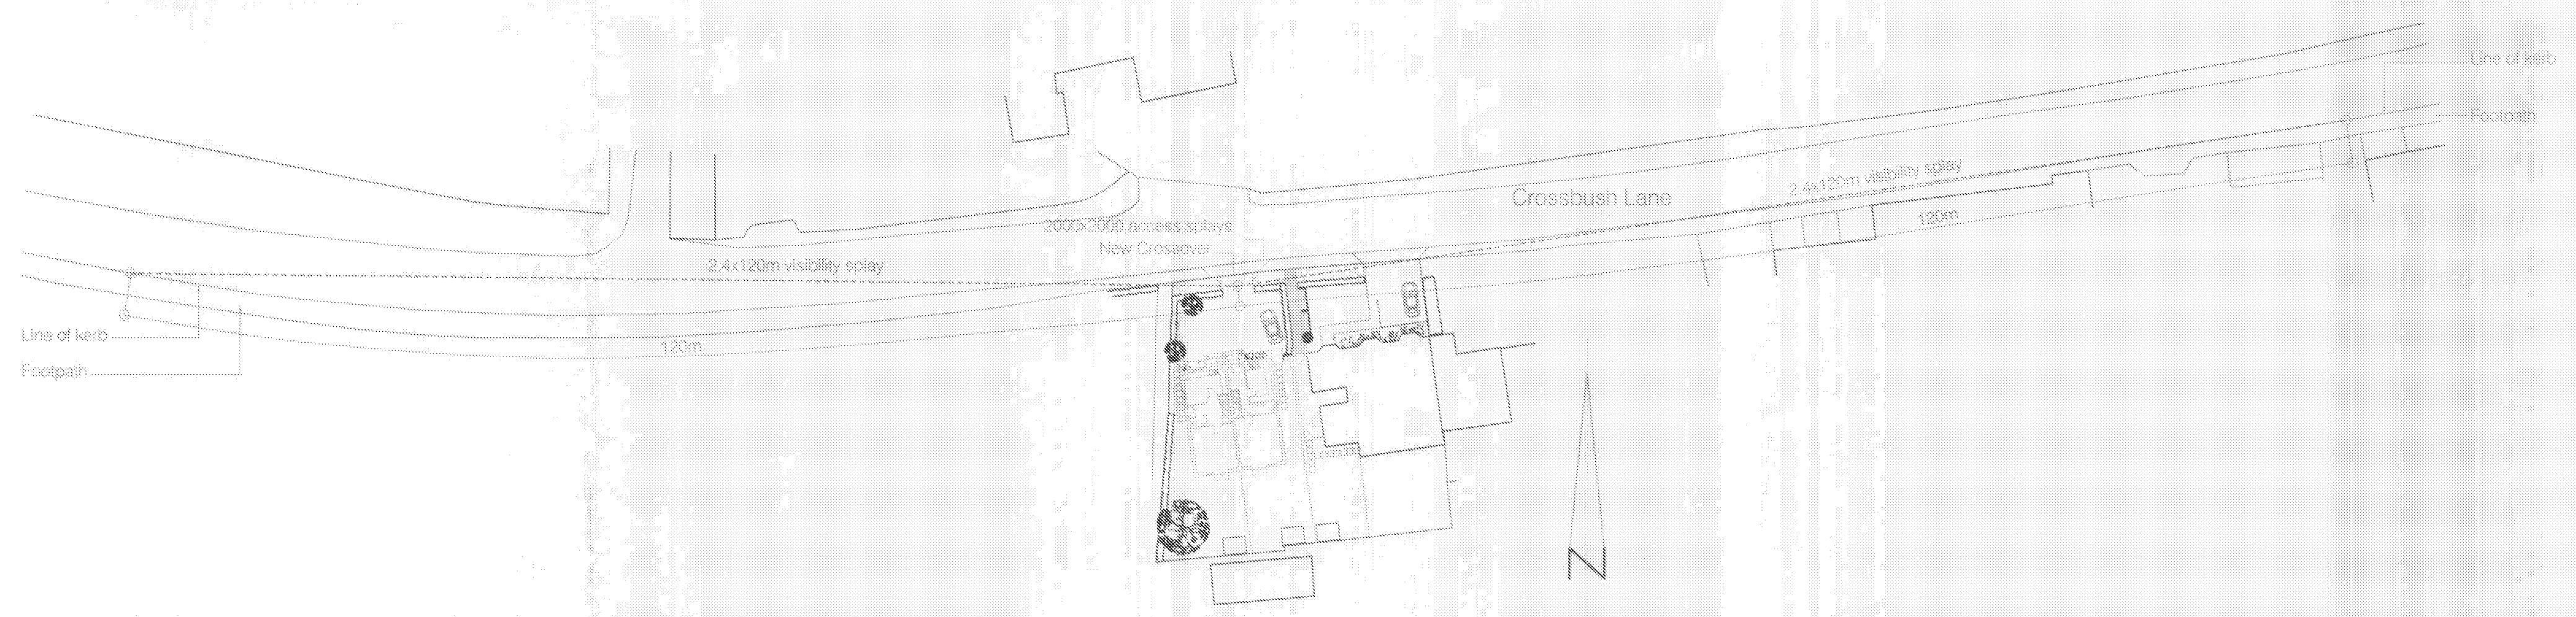

VISIBILITY SPLAYS — AS PROPOSED
1:500 @ A1



Ordnance Survey (c) Crown Copyright 2010. All rights reserved. Licence number 100020449
LOCATION PLAN
1:1250 @ A1

C	Apartment parking altered	15/09/11
B	Sight lines adjusted	20/02/11
A	Visibility splay altered and door removed	04/12/10

Arundel		
Thelton House Apartments		
Crossbush Lane, Arundel, West Sussex		
Project		
Proposed New Dwellings		
Extension, Improvements		
And Associated Works		
Drawing		
Location Plan, Site Plan		
and Visibility Splay Layout		
As Proposed		
scale	date	
1:100 @ A1	November 2010	
date	drawing no.	ref.
DA 10 025	2.11	C