

Office:
 Contractor: Sub Contractor and suppliers to check all relevant dimensions
 and levels of site and building before commencing any shop drawings or
 building work
 where applicable this drawing is to be read in conjunction with other
 Consultants drawings.

RECEIVED 27.10.11
 SUBSTITUTION




NORTH ELEVATION - AS PROPOSED




EAST ELEVATION - AS PROPOSED




SOUTH ELEVATION - AS PROPOSED

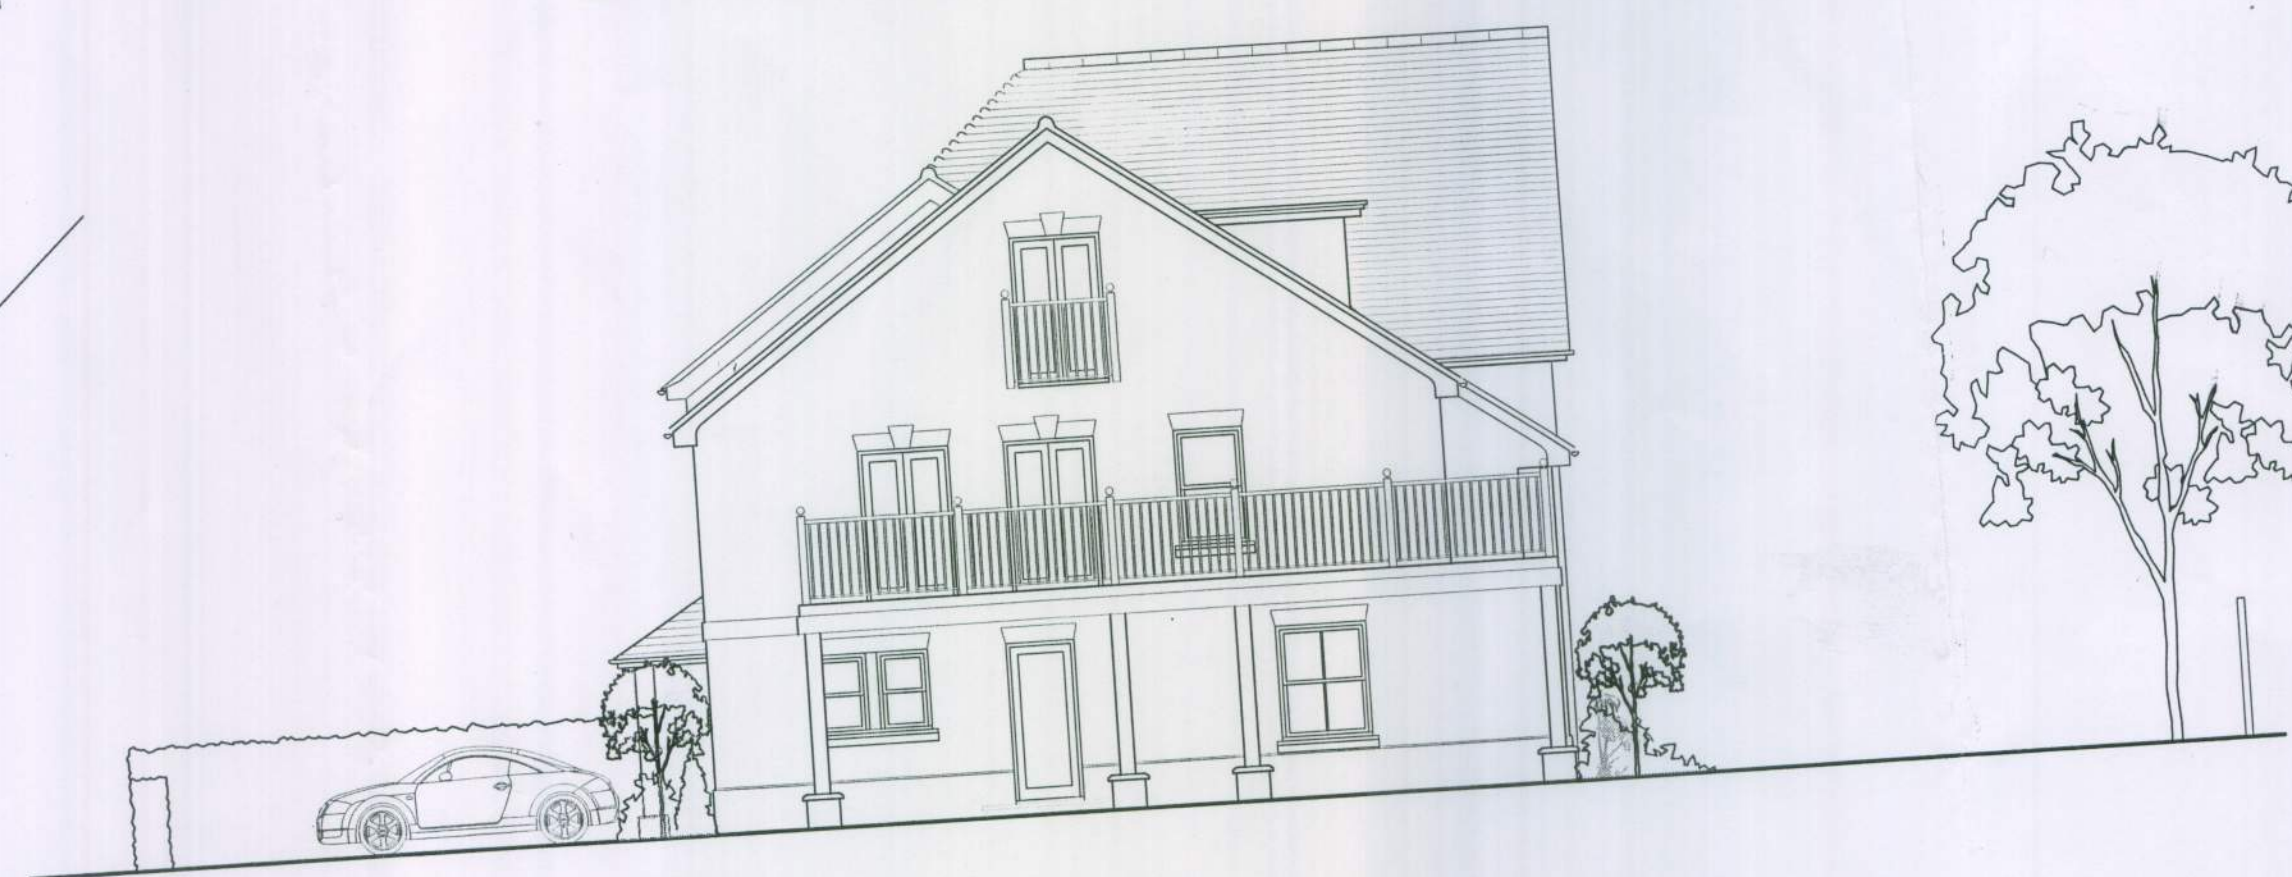


WEST ELEVATION - AS PROPOSED

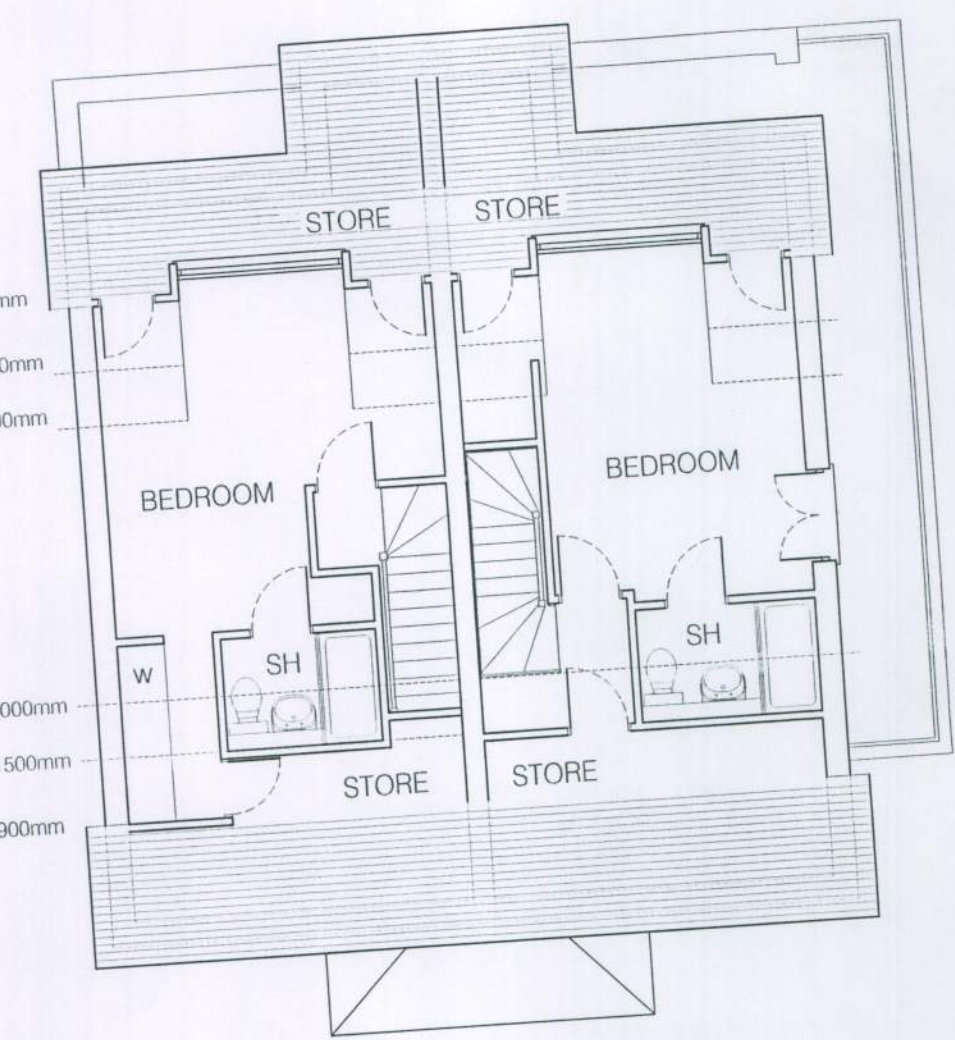


SECOND FLOOR PLAN - AS PROPOSED

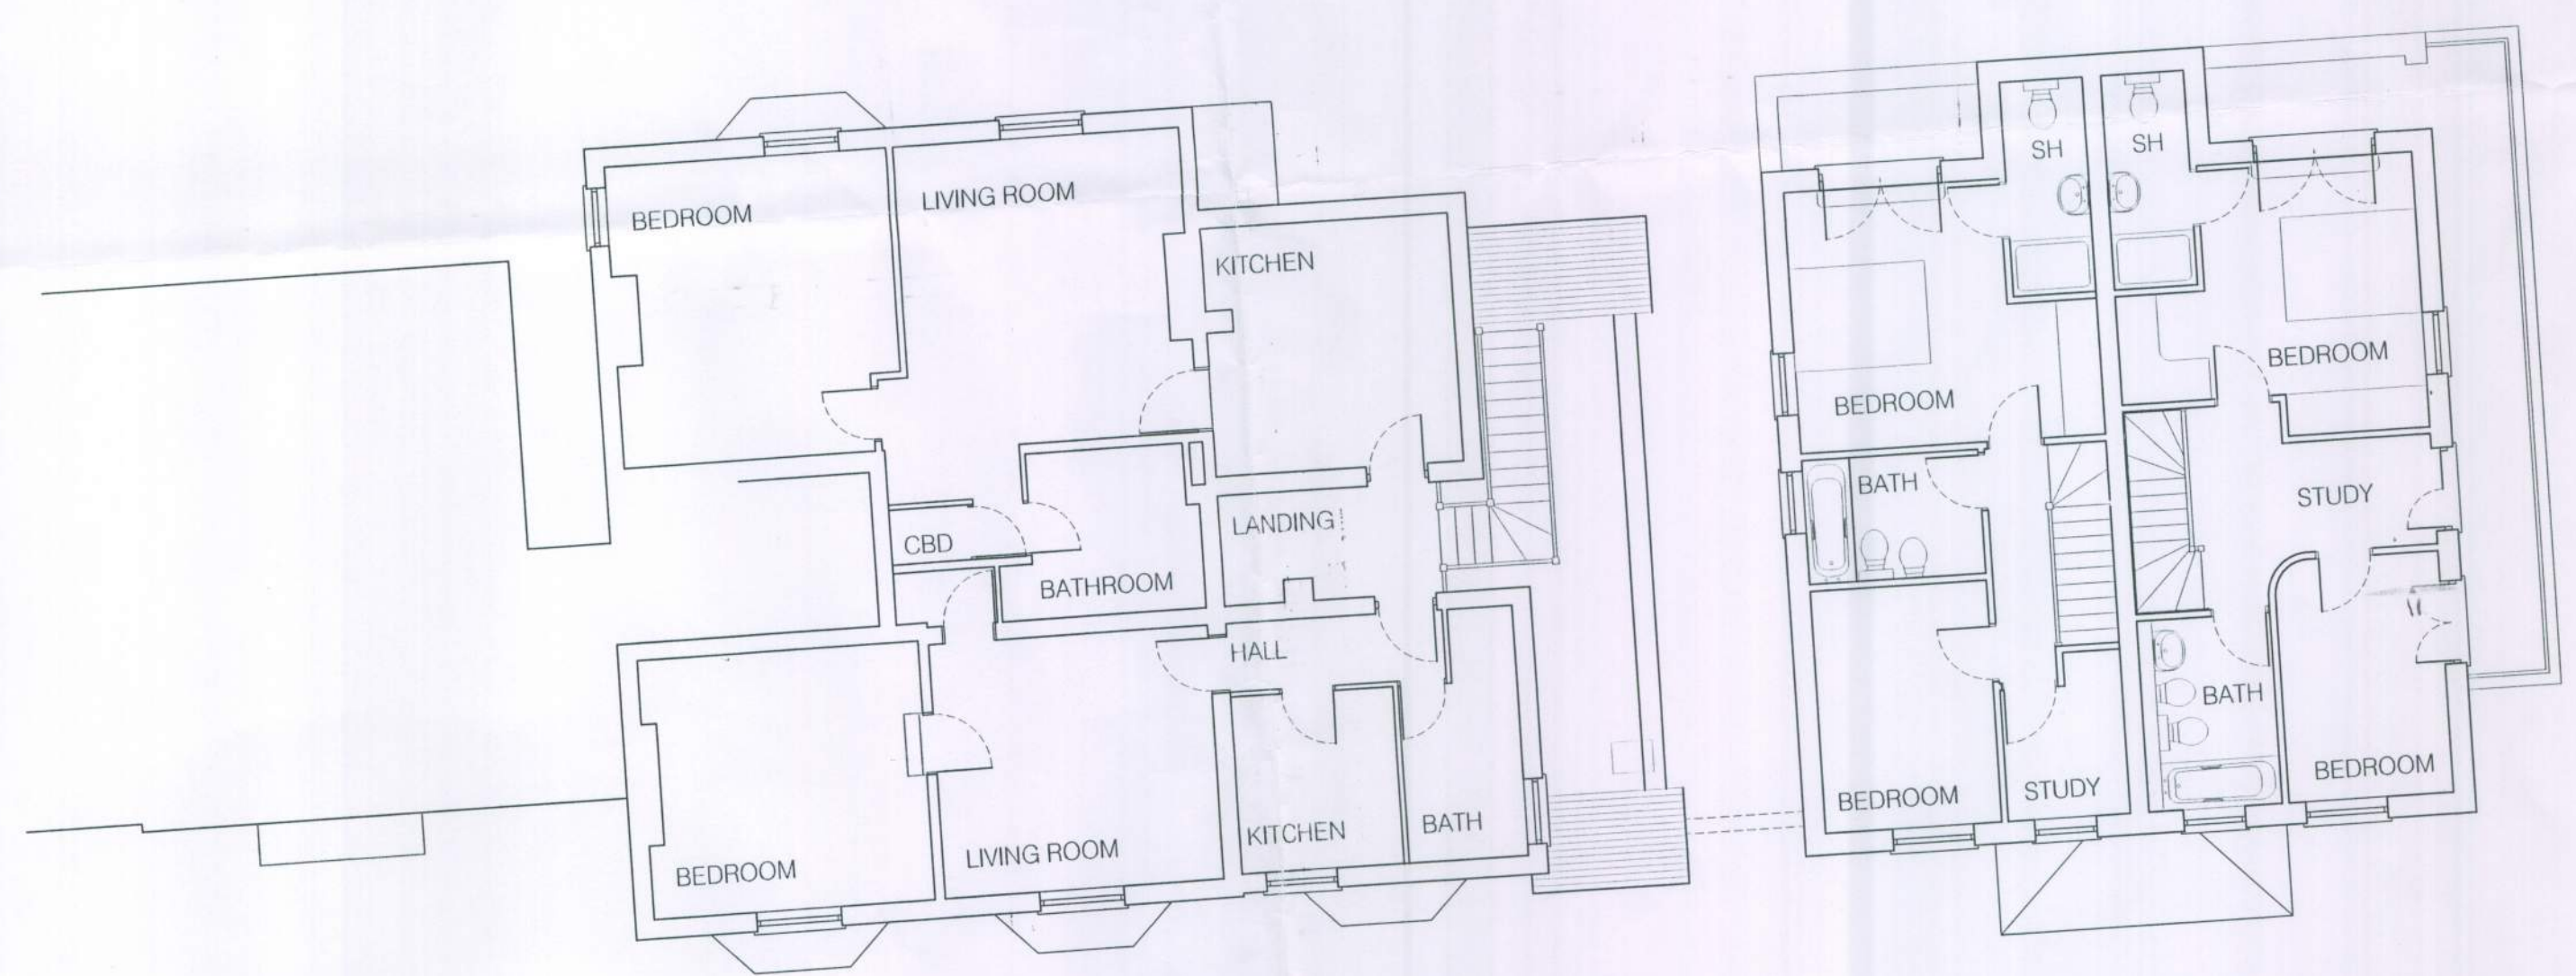


FIRST FLOOR PLAN - AS PROPOSED

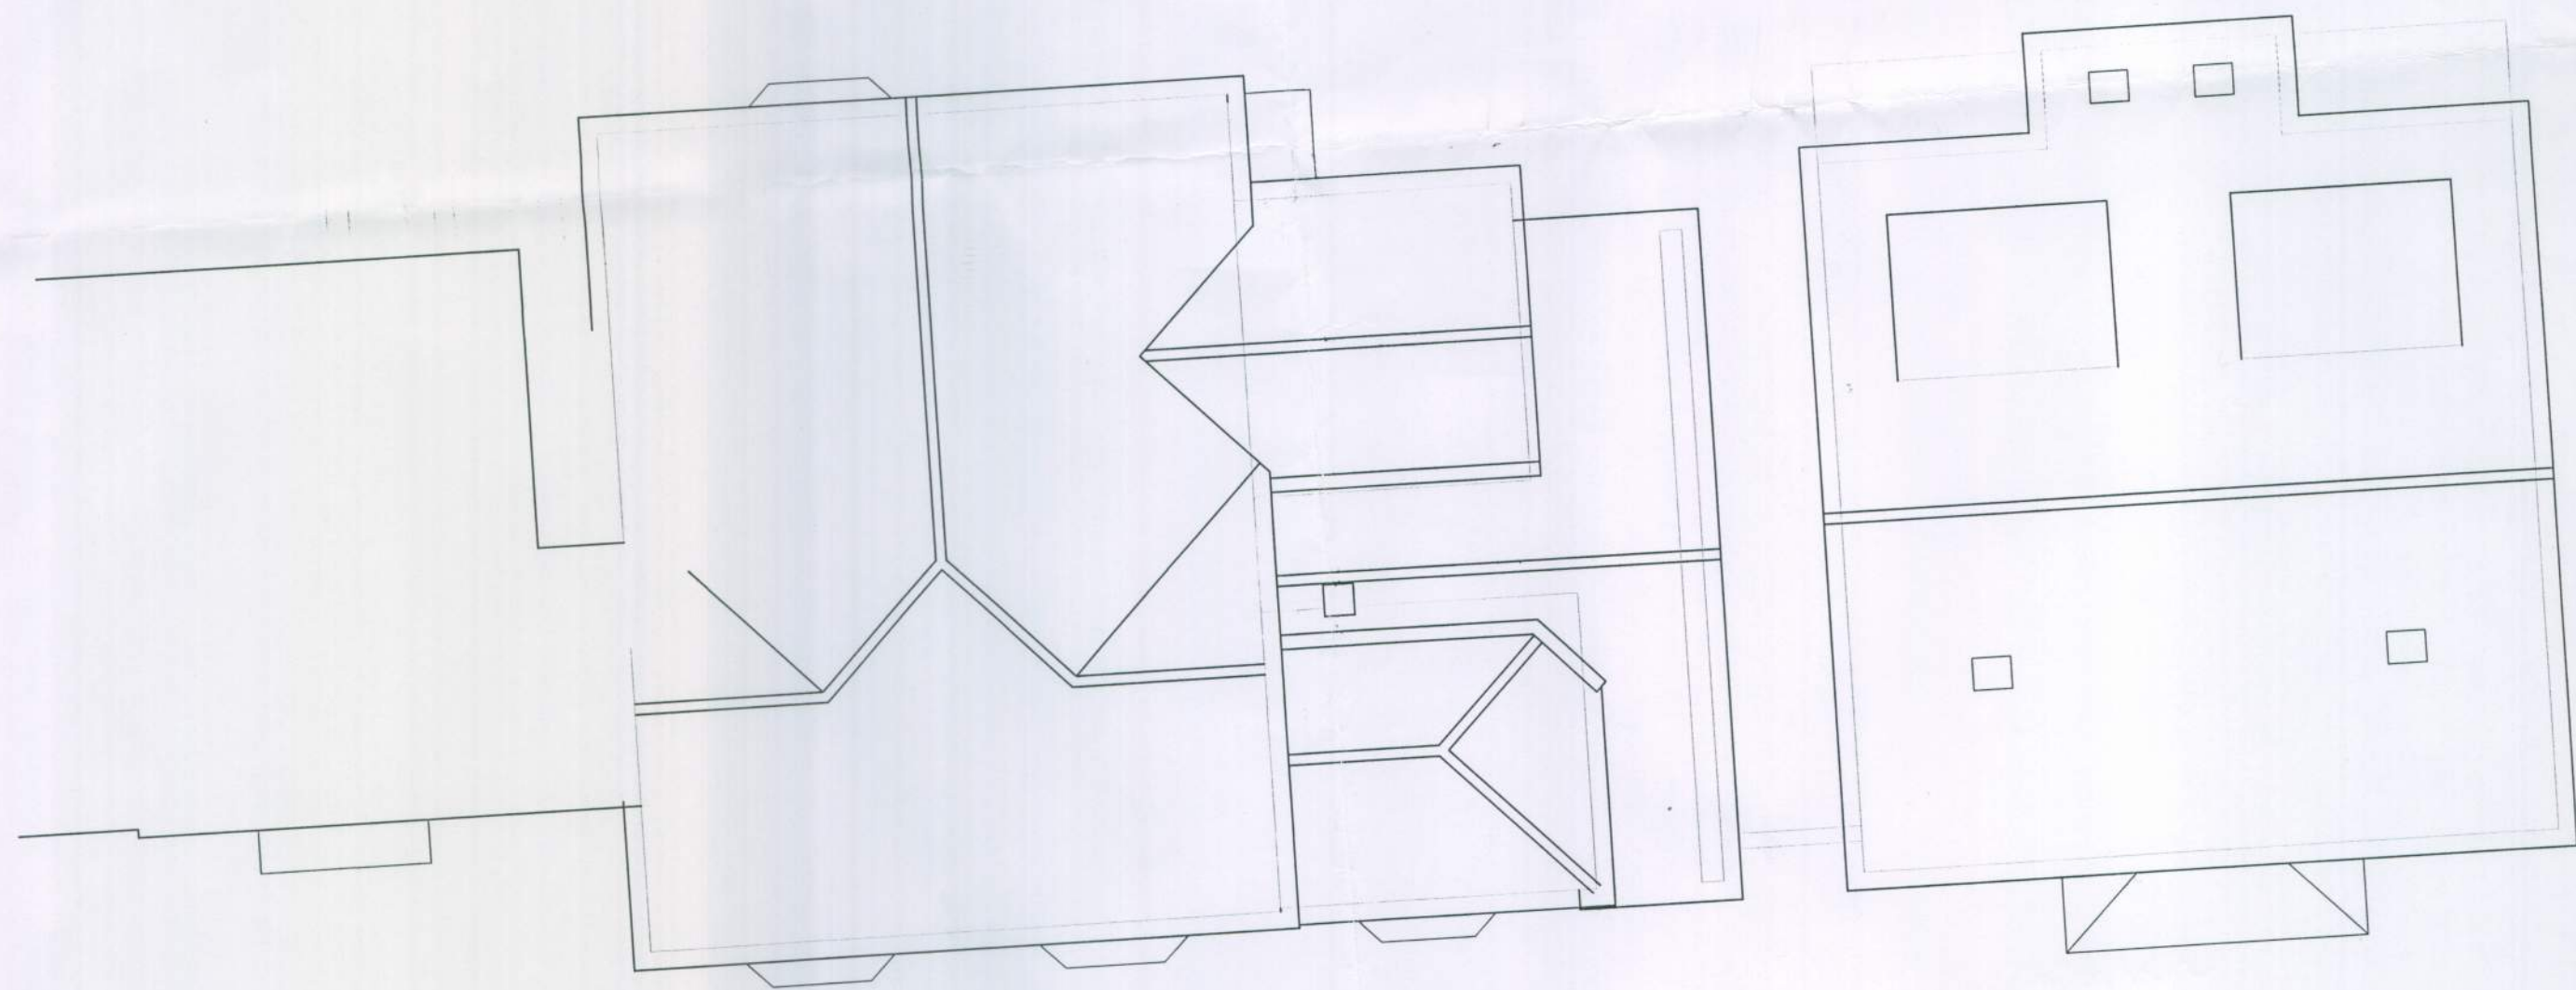

ROOF PLAN - EXISTING AND PROPOSED

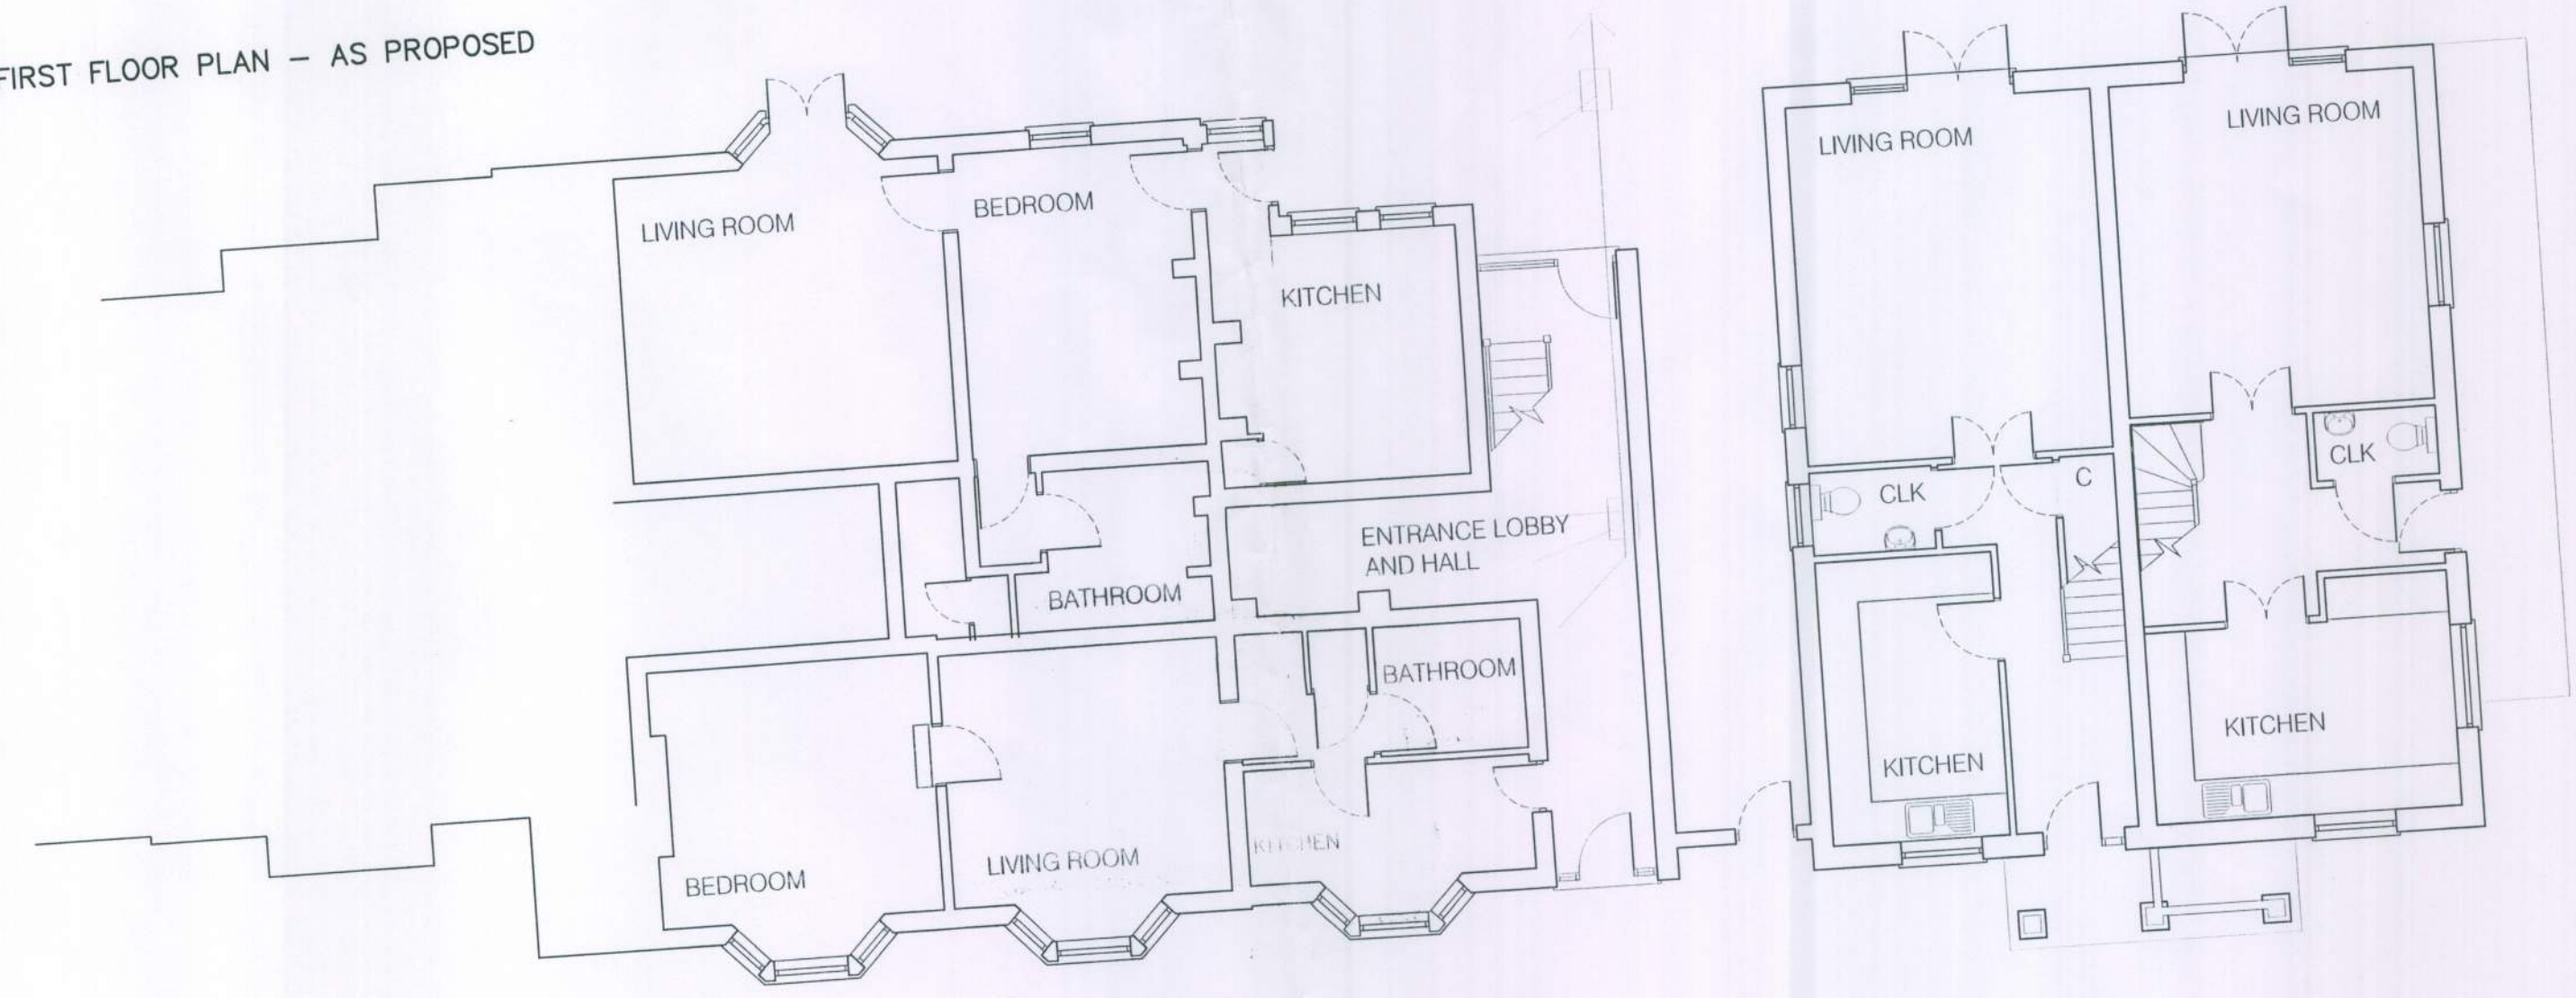

GROUND FLOOR PLAN - AS PROPOSED

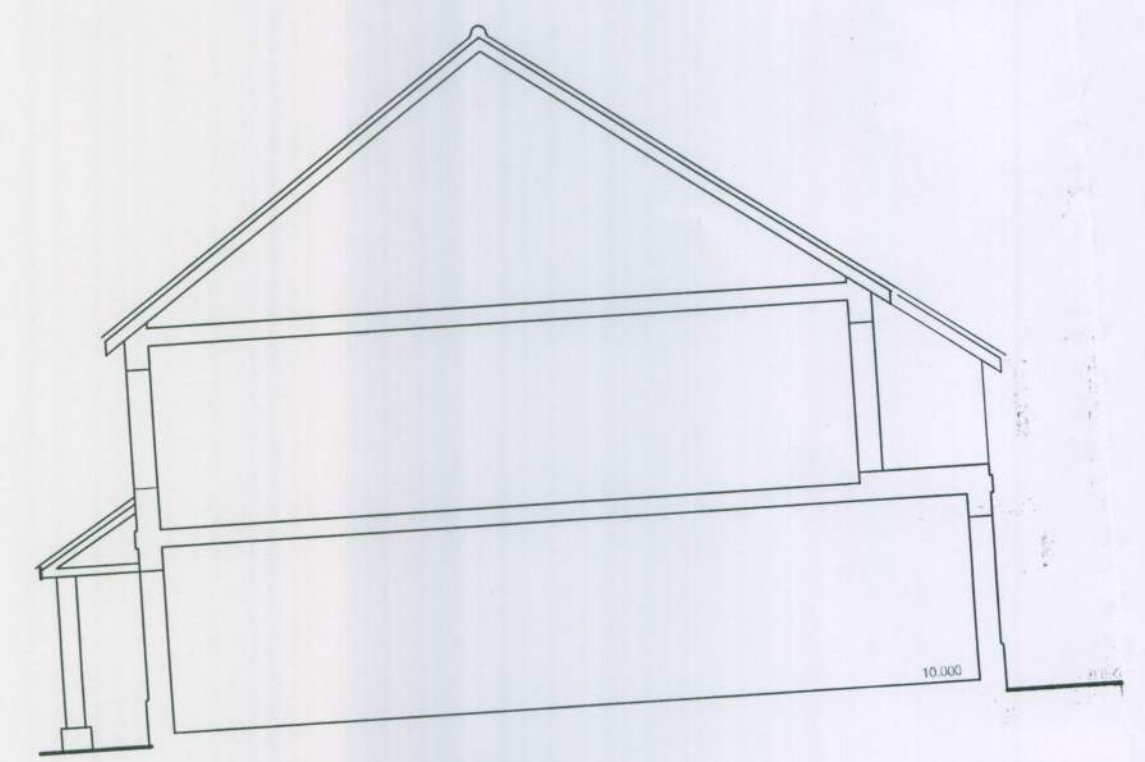

CROSS SECTION THRO PLOT B

25/10/11

Address: Thelton House Apartments
 Crossbush Lane, Arundel, West Sussex

Project: Proposed Alterations to Building
 Under Construction

Drawing: Floor Plans, Site Plan
 and Elevations

Scale: 1:100 @ A1
 Date: August 2011

Job no.: DA 10 025
 Drawing no.: 2.22