


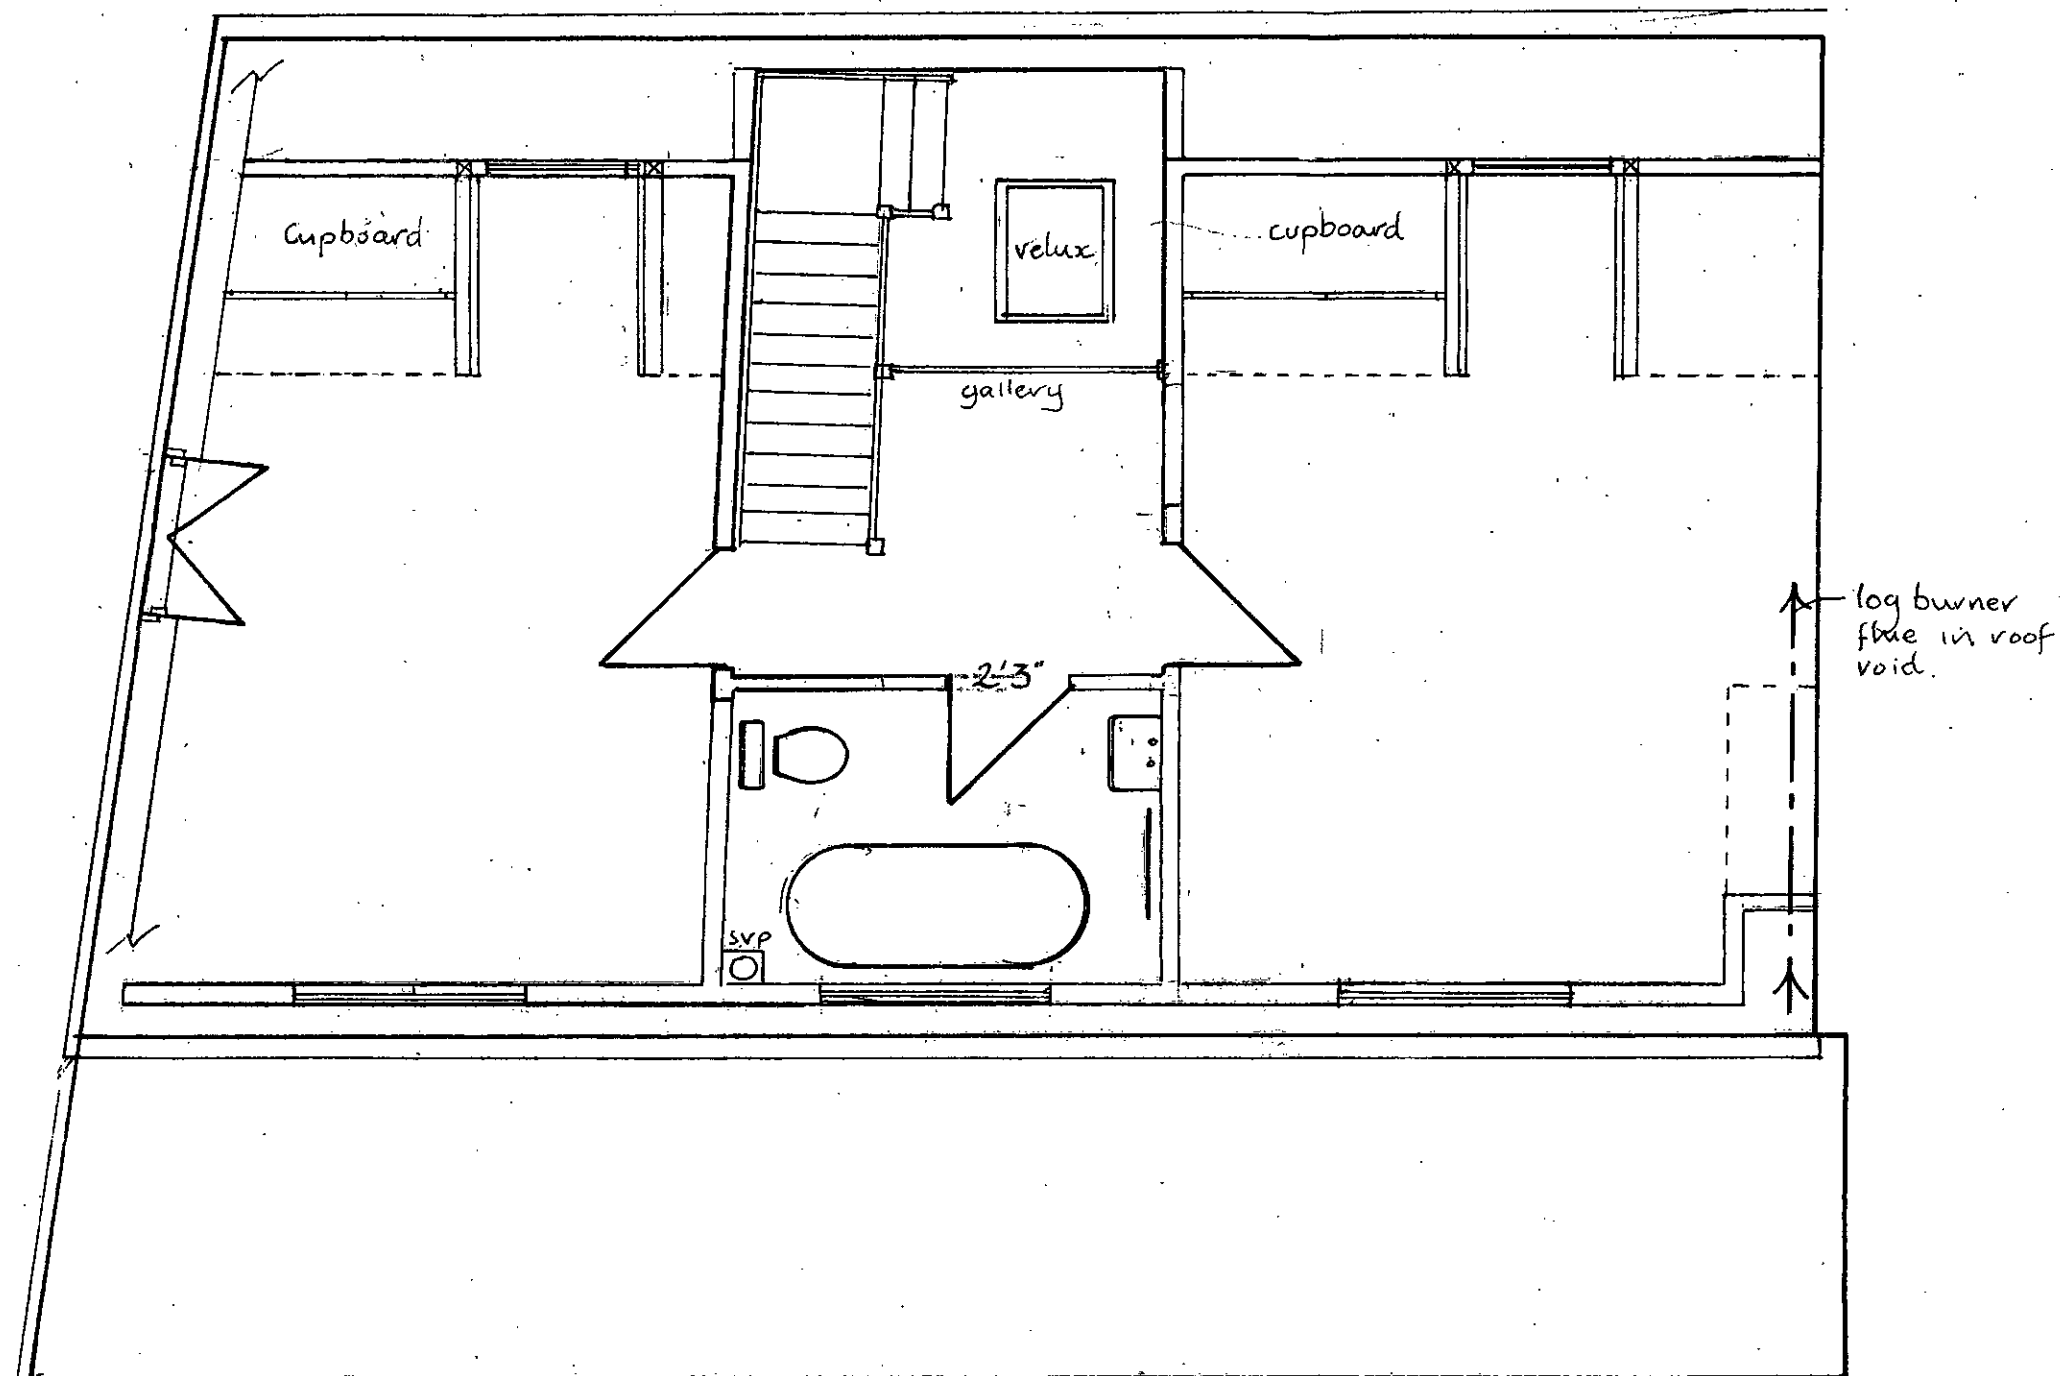

PROPOSED FIRST FLOOR PLAN

PLEASE NOTE THE EXISTING FIRST FLOOR IS A SUB STANDARD CONVERSION WHICH IS SERVED BY A DROP DOWN STAIRCASE AND THE REAR DORMER WINDOW AND A FLOOR PLAN HAS NOT BEEN PROVIDED

TUNMORE DESIGN and BUILD
UNIT 2 HOLLYACRE TODDINGTON LANE
LITTLEHAMPTON W.SUSSEX
BN17 7PP

t: 01903 723791
e: contact@tunmoredesign.co.uk
f: 01903 731825

Formation of rear and front dormers to existing first floor, altering hipped roof to gable on south elevation and general alterations

ALMOND COTTAGE
THE CAUSEWAY
ARUNDEL

PROPOSED FIRST FLOOR PLAN

Date.	Scale.	Drawn.
Sep-13	1:50	TT

Dwg No	Revn.
AC 4	