



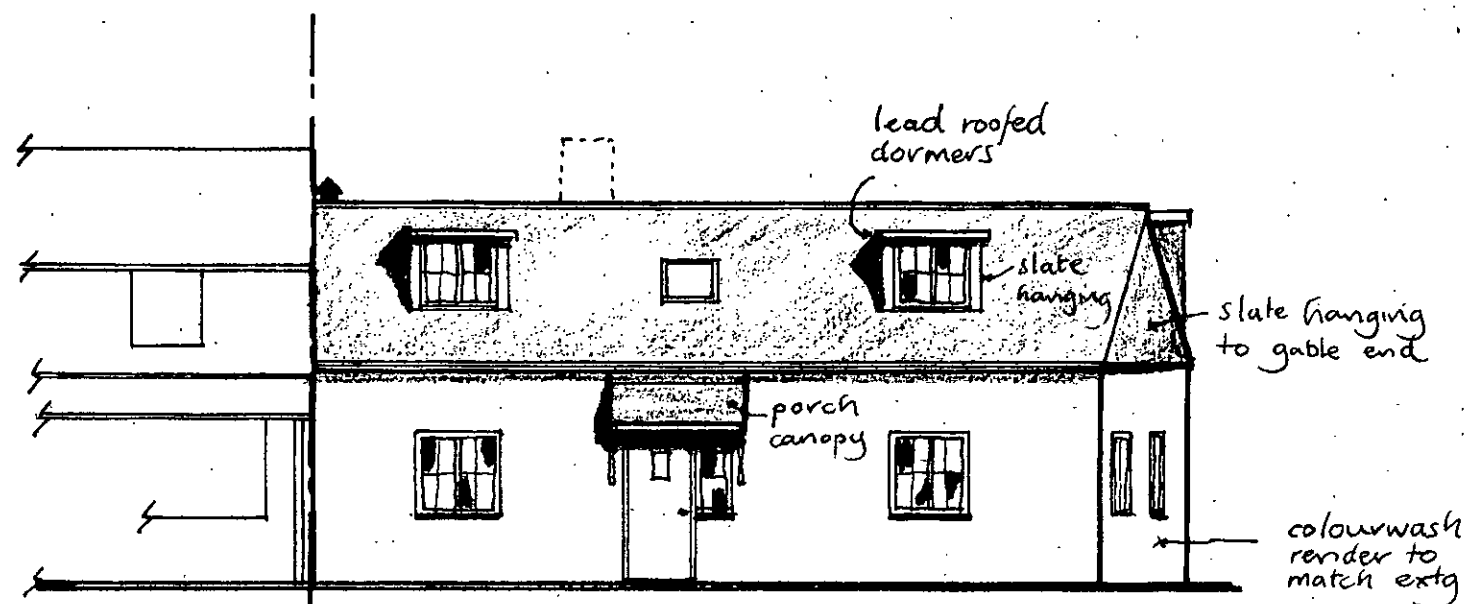

PROPOSED FRONT (WEST) ELEV

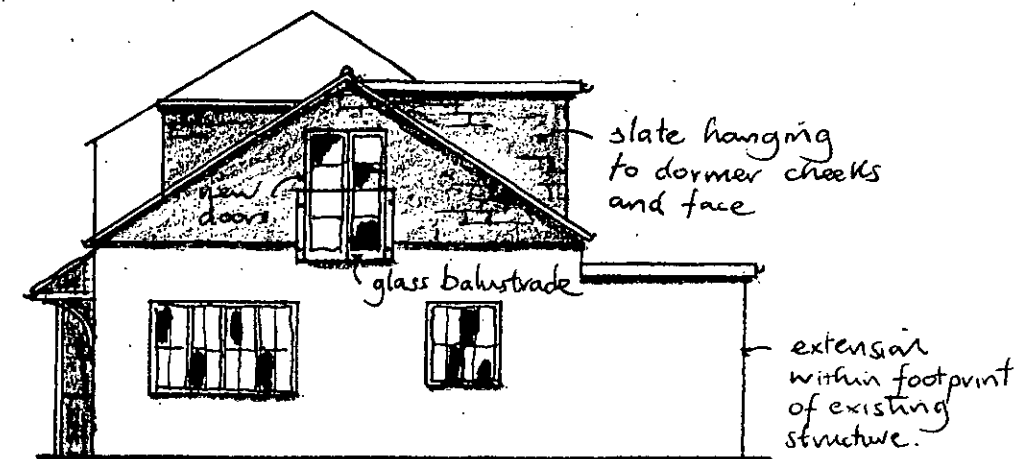

PROPOSED SIDE (SOUTH) ELEV



PROPOSED REAR (EAST) ELEV

TUNMORE DESIGN and BUILD
UNIT 2 HOLLYACRE TODDINGTON LANE
LITTLEHAMPTON W.SUSSEX
BN17 7PP

t: 01903 723791
e: contact@tunmoredesign.co.uk
f: 01903 731825

Formation of rear and front dormers to existing first floor, altering hipped roof to gable on south elevation and general alterations

ALMOND COTTAGE
THE CAUSEWAY
ARUNDEL

PROPOSED ELEVATIONS

Date	Scale	Drawn
Sep-13	1:100	TT
Dwg No	Revn.	
AC 5		