
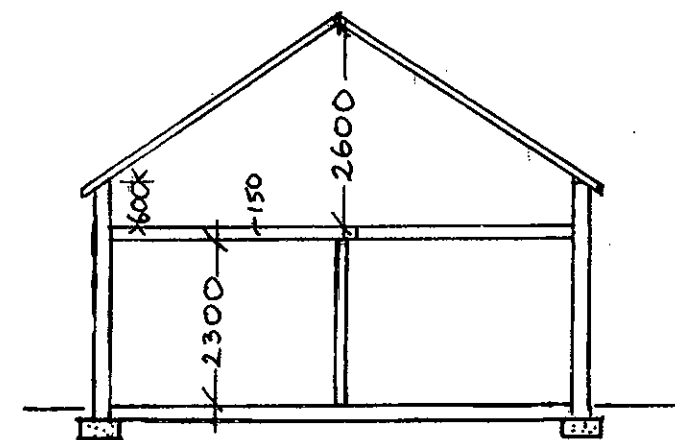


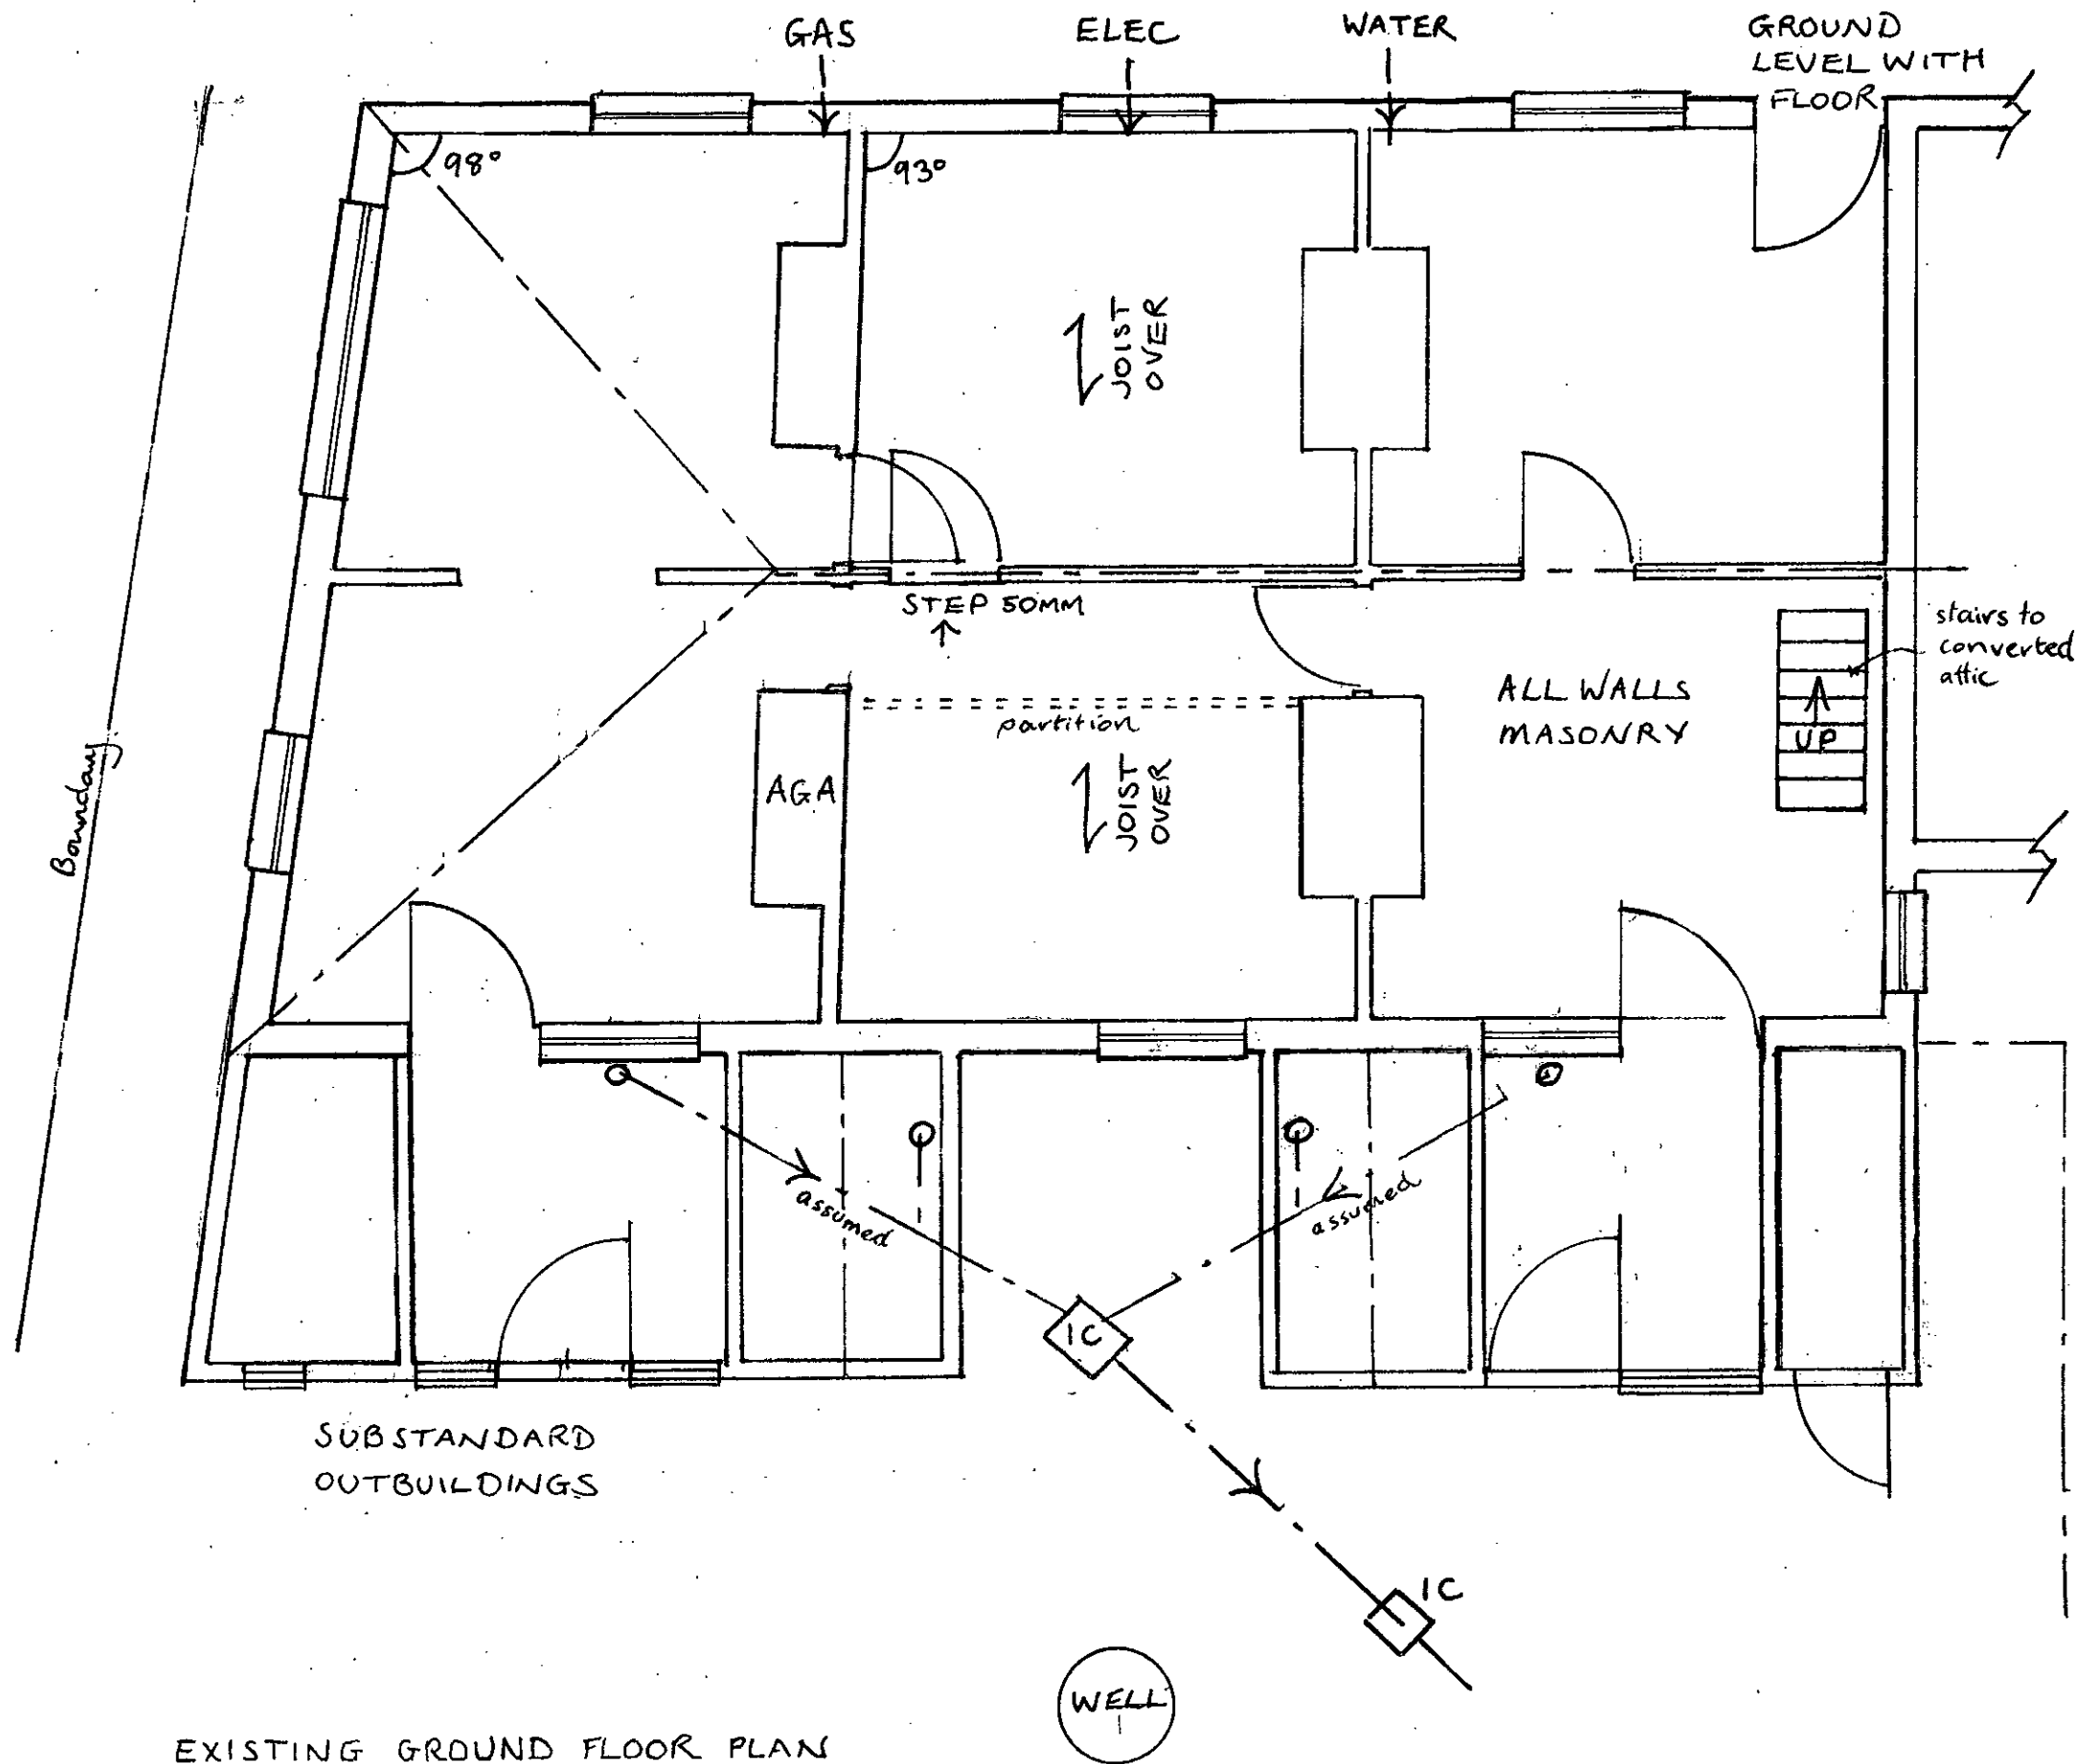

TYPICAL SECTION 1:100

TUNMORE DESIGN and BUILD
 UNIT 2 HOLLYACRE TODDINGTON LANE
 LITTLEHAMPTON W.SUSSEX
 BN17 7PP

t: 01903 723791

e: contact@tunmoredesign.co.uk

f: 01903 731825

Formation of rear and front dormers to
 existing first floor, altering hipped roof to
 gable on south elevation and general
 alterations

ALMOND COTTAGE
 THE CAUSEWAY
 ARUNDEL

EXISTING GROUND FLOOR PLAN

Date.	Scale.	Drawn.
Sep-13	1:50	TT

Dwg No	Revn.
AC 1 REV A	A - REAR WINDOWS SHOWN

EXISTING GROUND FLOOR PLAN