



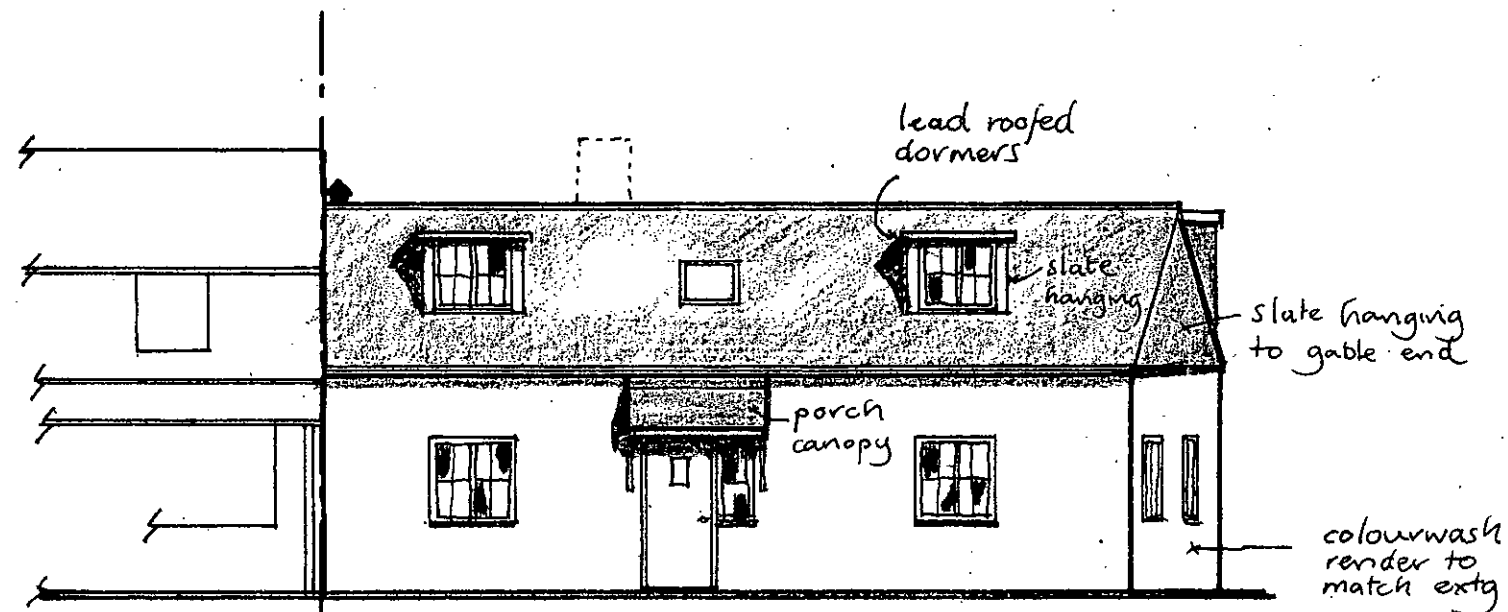

PROPOSED FRONT (WEST) ELEV

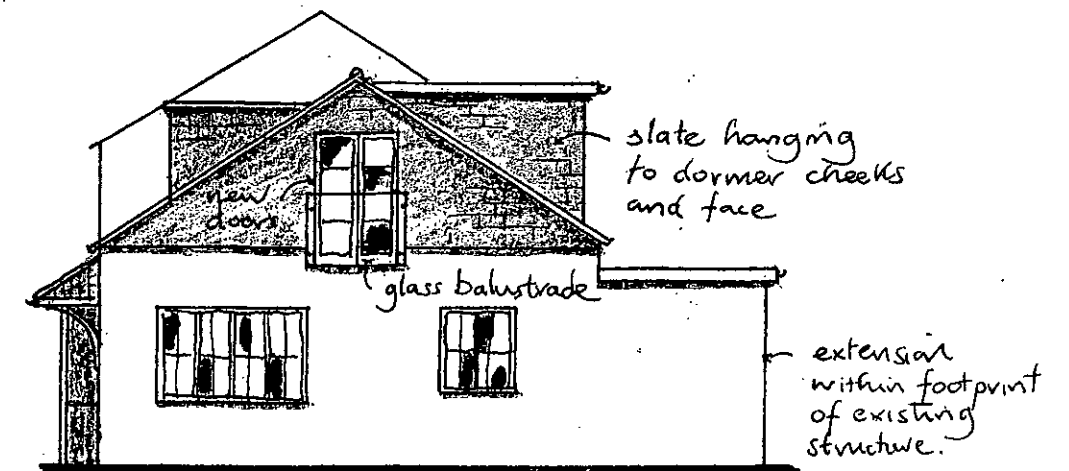

PROPOSED SIDE (SOUTH) ELEV  
W.



PROPOSED REAR (EAST) ELEV

TUNMORE DESIGN and BUILD  
UNIT 2 HOLLYACRE TODDINGTON LANE  
LITTLEHAMPTON W.SUSSEX  
BN17 7PP

t: 01903 723791  
e: contact@tunmoredesign.co.uk  
f: 01903 731825

Formation of rear and front dormers to existing first floor, altering hipped roof to gable on south elevation and general alterations

ALMOND COTTAGE  
THE CAUSEWAY  
ARUNDEL

#### PROPOSED ELEVATIONS

| Date.  | Scale. | Drawn. |
|--------|--------|--------|
| Sep-13 | 1:100  | TT     |

|                      |                                                   |
|----------------------|---------------------------------------------------|
| Dwg No<br>AC 5 REV A | Rev. Rear windows revised to suit new floor plan. |
|----------------------|---------------------------------------------------|