


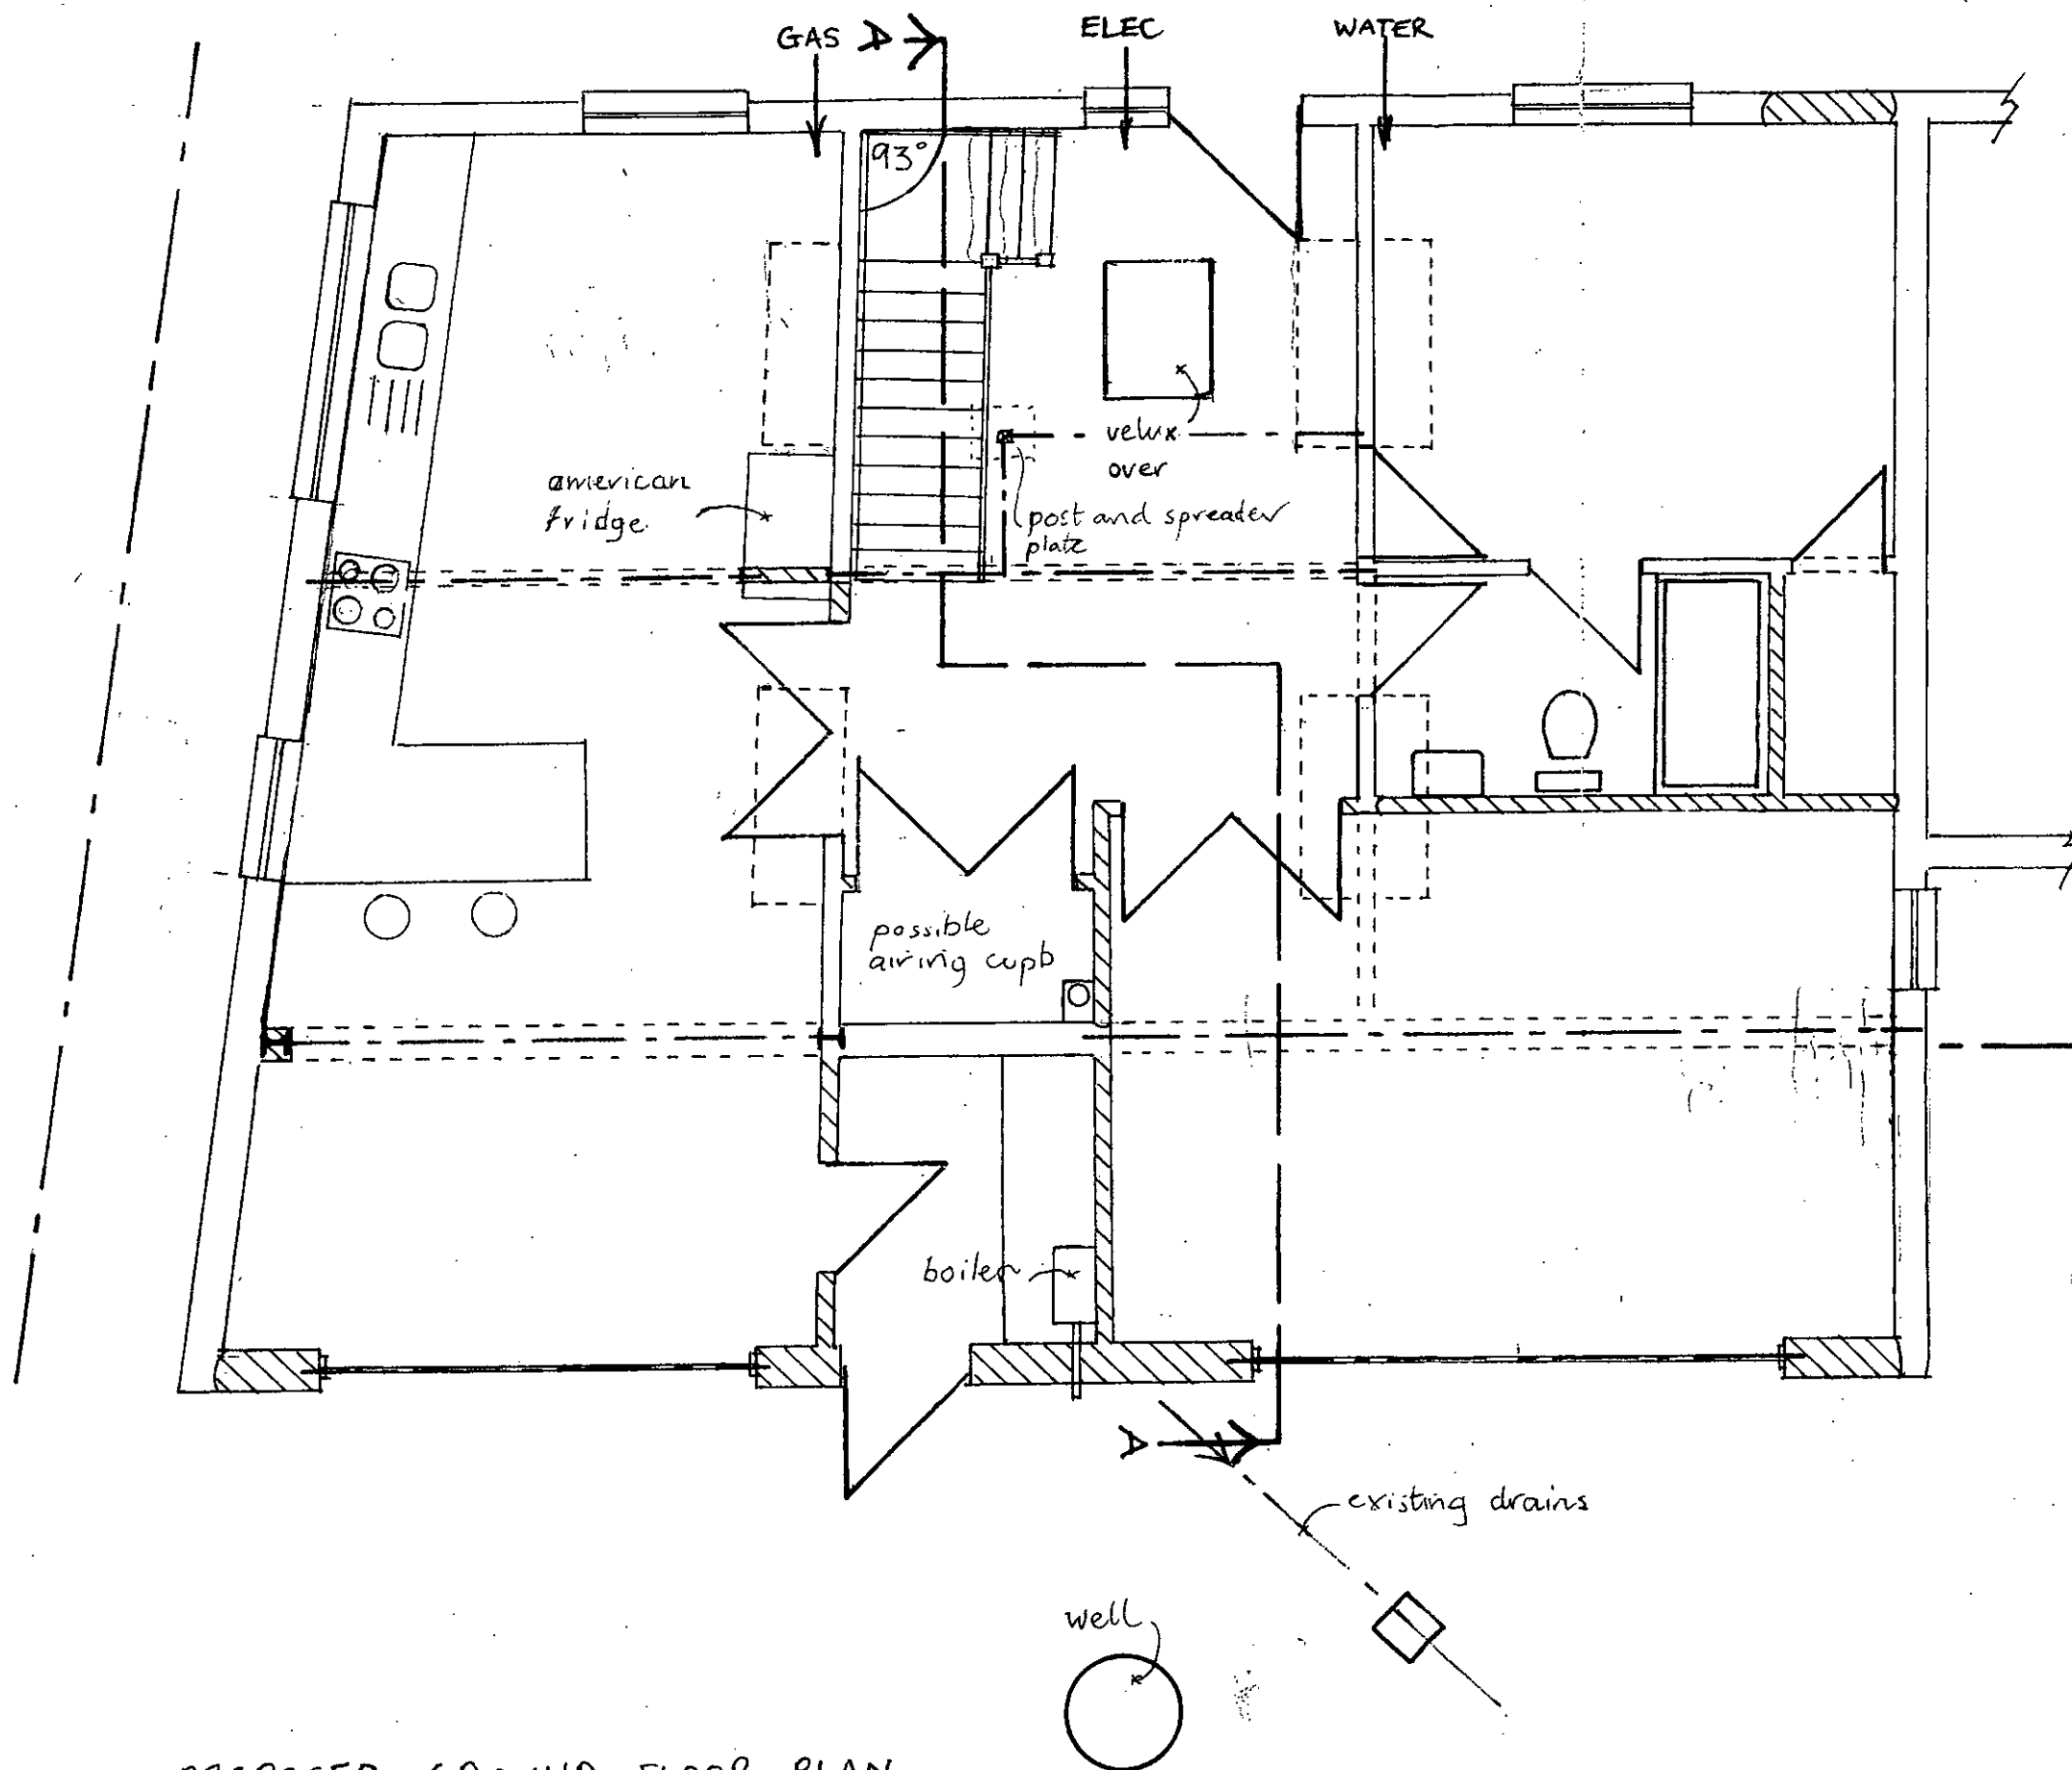

PROPOSED GROUND FLOOR PLAN

TUNMORE DESIGN and BUILD
UNIT 2 HOLLYACRE TODDINGTON LANE
LITTLEHAMPTON W.SUSSEX

BN17 7PP

t: 01903 723791
e: contact@tunmoredesign.co.uk
f: 01903 731825

Formation of rear and front dormers to
existing first floor, altering hipped roof to
gable on south elevation and general
alterations

ALMOND COTTAGE
THE CAUSEWAY
ARUNDEL

PROPOSED GROUND FLOOR PLAN

Date.	Scale.	Drawn.
Sep-13	1:50	TT

Dwg No	Rev.	Log	Notes
AC3 REV A	(1)	Log burner removed	
REV B		section + beams added	chimney breasts removed