
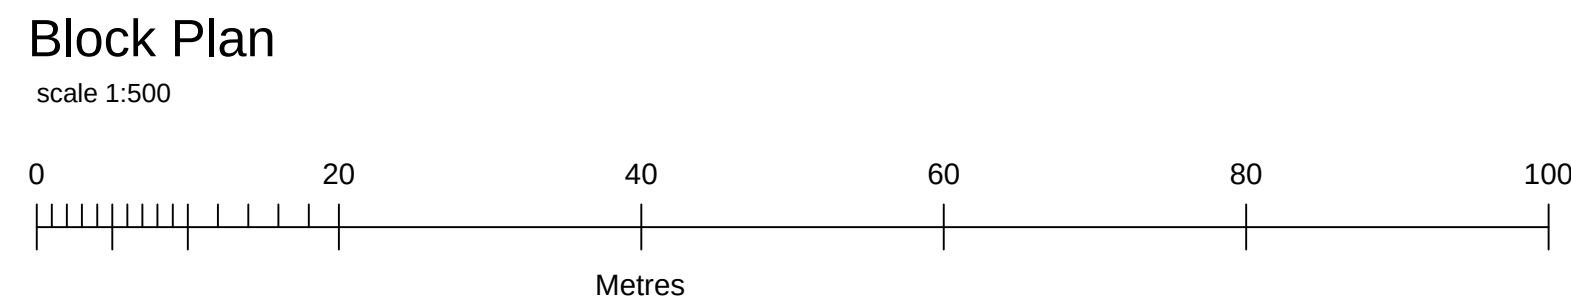


EXTERNAL LANDSCAPE SCHEDULE	
	NEW PLANTING
	EXISTING BEECH HEDGE TO BE REMOVED
	NEW 1800mm HIGH CLOSE BOARD FENCE
	EXISTING GROUND LEVEL
	LOCKABLE GATE
	PARKING ALLOCATION
	FRONT ENTRANCE
	REAR PATIO / COURTYARD FORMED IN PC PAVING SLABS TO BE PERMEABLE
	PARKING SPACES: IN POROUS SURFACE CONCRETE BLOCK PAVING, WITH BLOCK EDGE KERB.

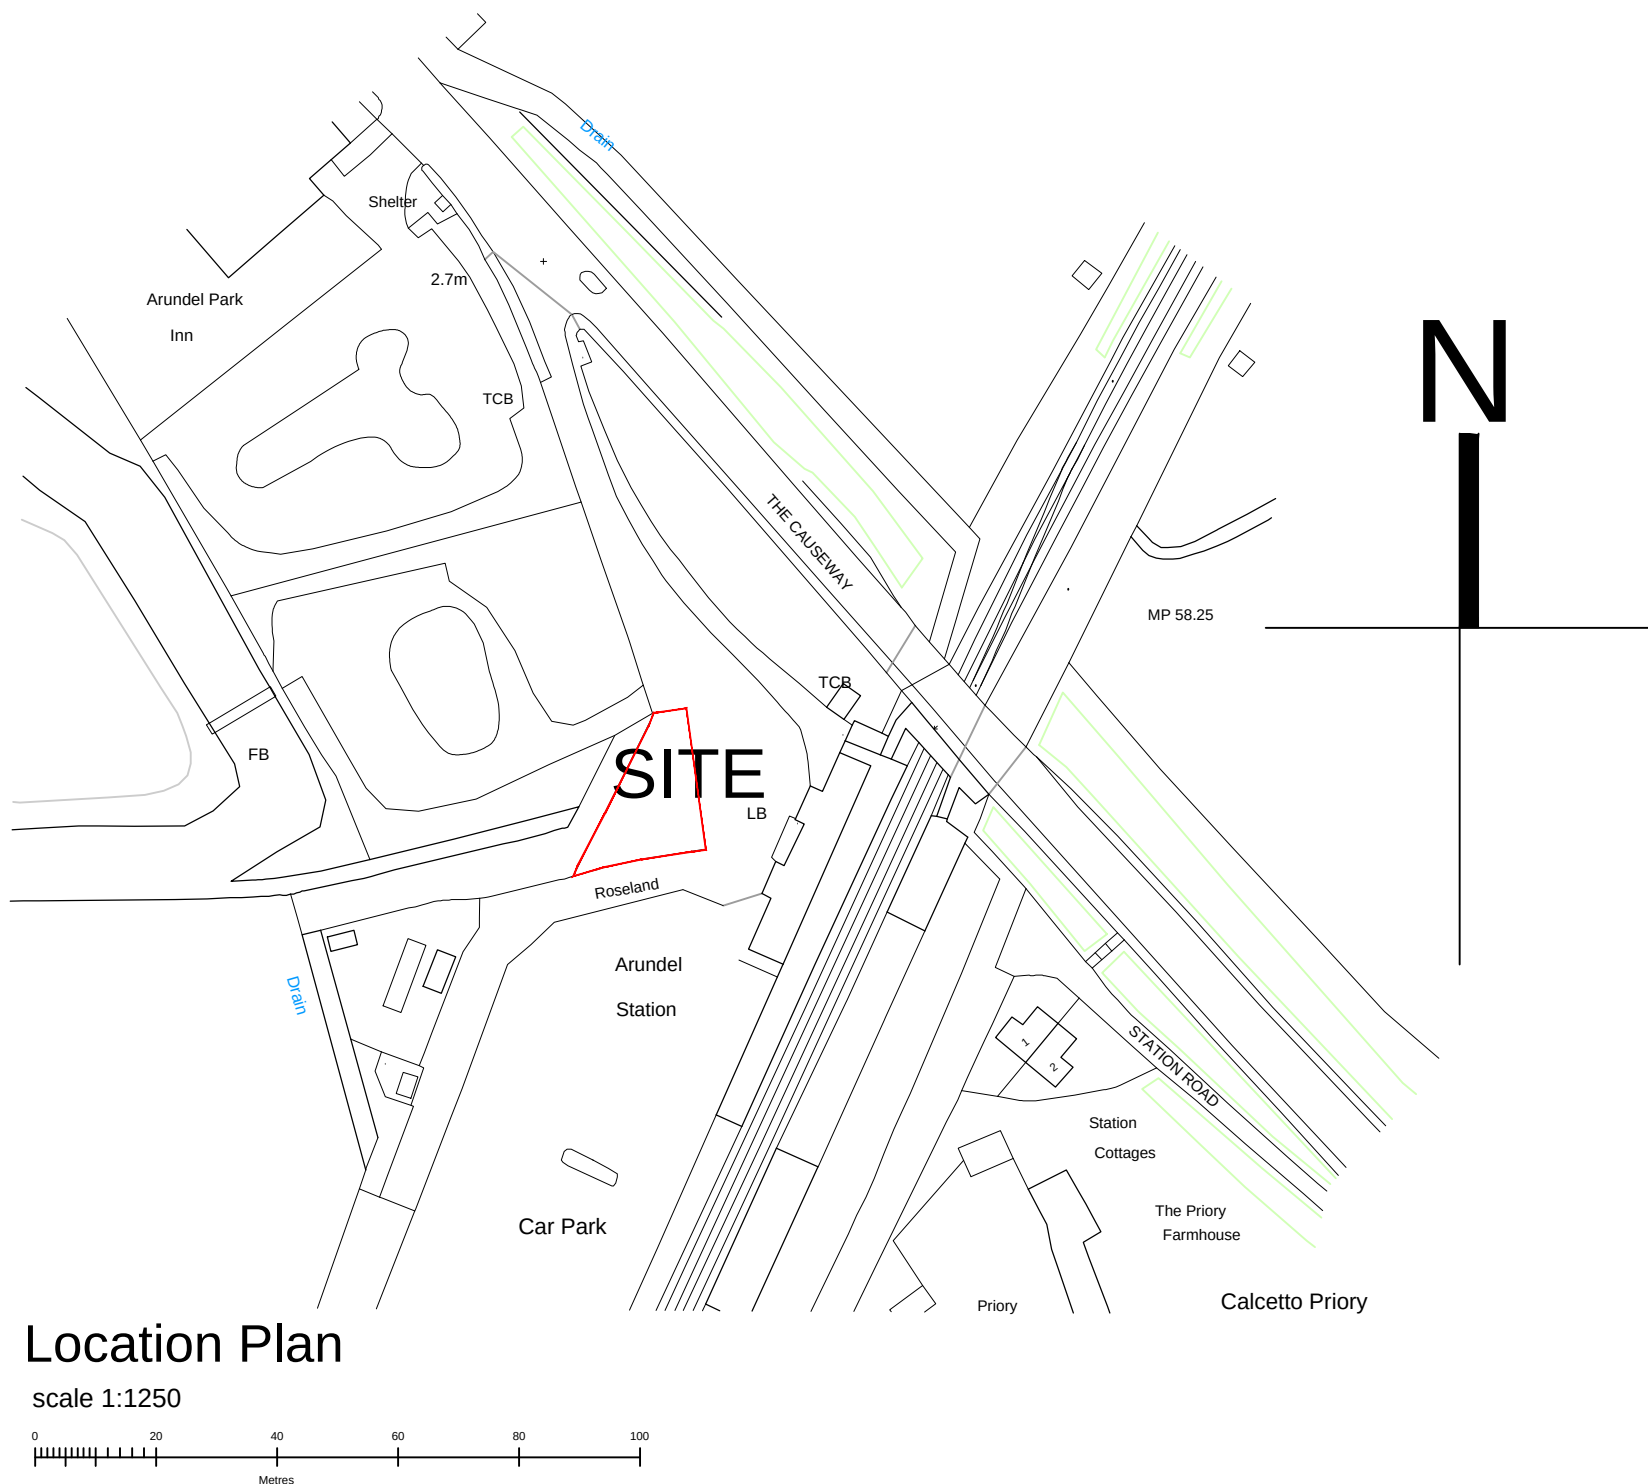

DO NOT SCALE OFF THIS DRAWING
CHECK ALL DIMENSIONS ON SITE BEFORE ANY WORK IS
COMMENCED
ALL GOODS MATERIALS AND WORKSMANSHIP MUST CONFORM
WITH CURRENT BUILDING REGULATIONS, BRITISH
STANDARDS AND CODES OF PRACTICE
COPYRIGHT OF THIS DRAWING IS RETAINED BY THE
ARCHITECT AND IT MUST NOT BE REPRODUCED WITHOUT
WRITTEN CONSENT

 **folkes architects**

THE DESIGN STUDIO
94 High Street
Sitting
West Sussex
BN44 3RD

t 01903 866629
f 01903 816496
info@folkesarchitects.co.uk

Mark Nicholls

Roseland
The Causeway
Arundel
West Sussex
BN18 9JL

Site Plan, Block Plan and Location Plan

DATE	SCALE	DRAWN BY	JB
Oct '17	1:100	CHECKED BY	MF
JOB NO.	DRAWING NO.	REVISION	
17065	2.00	A	