





SIDE ELEVATION - EAST

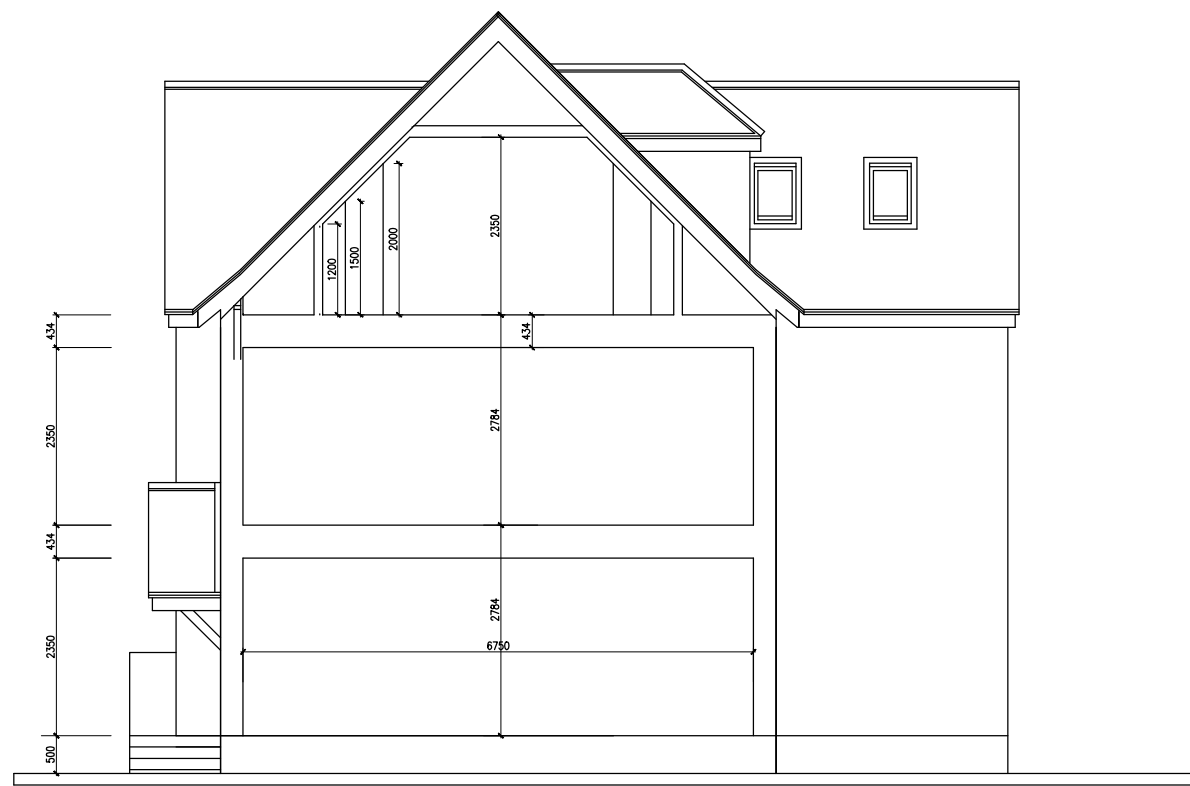

SECTION AT B-B - EAST

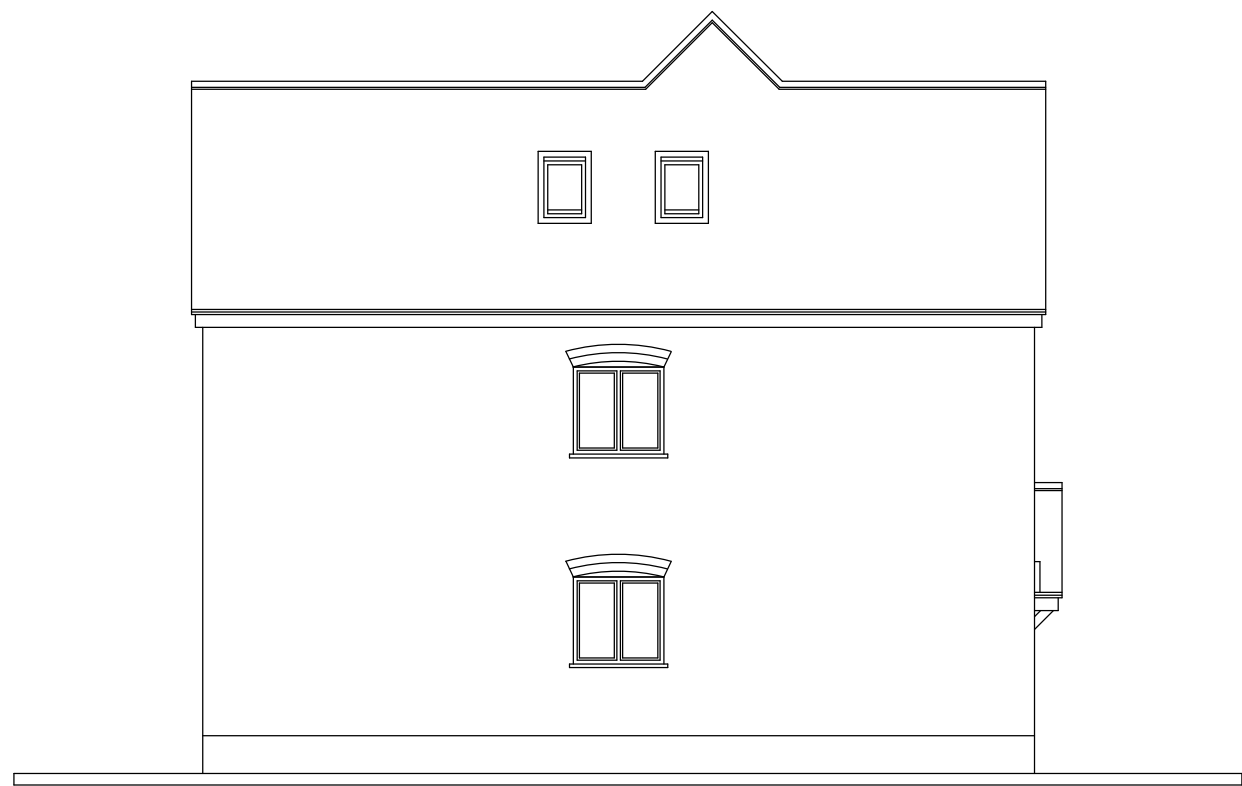

SIDE ELEVATION - WEST




FRONT ELEVATION - SOUTH




SECTION AT A-A - SOUTH




REAR ELEVATION - NORTH

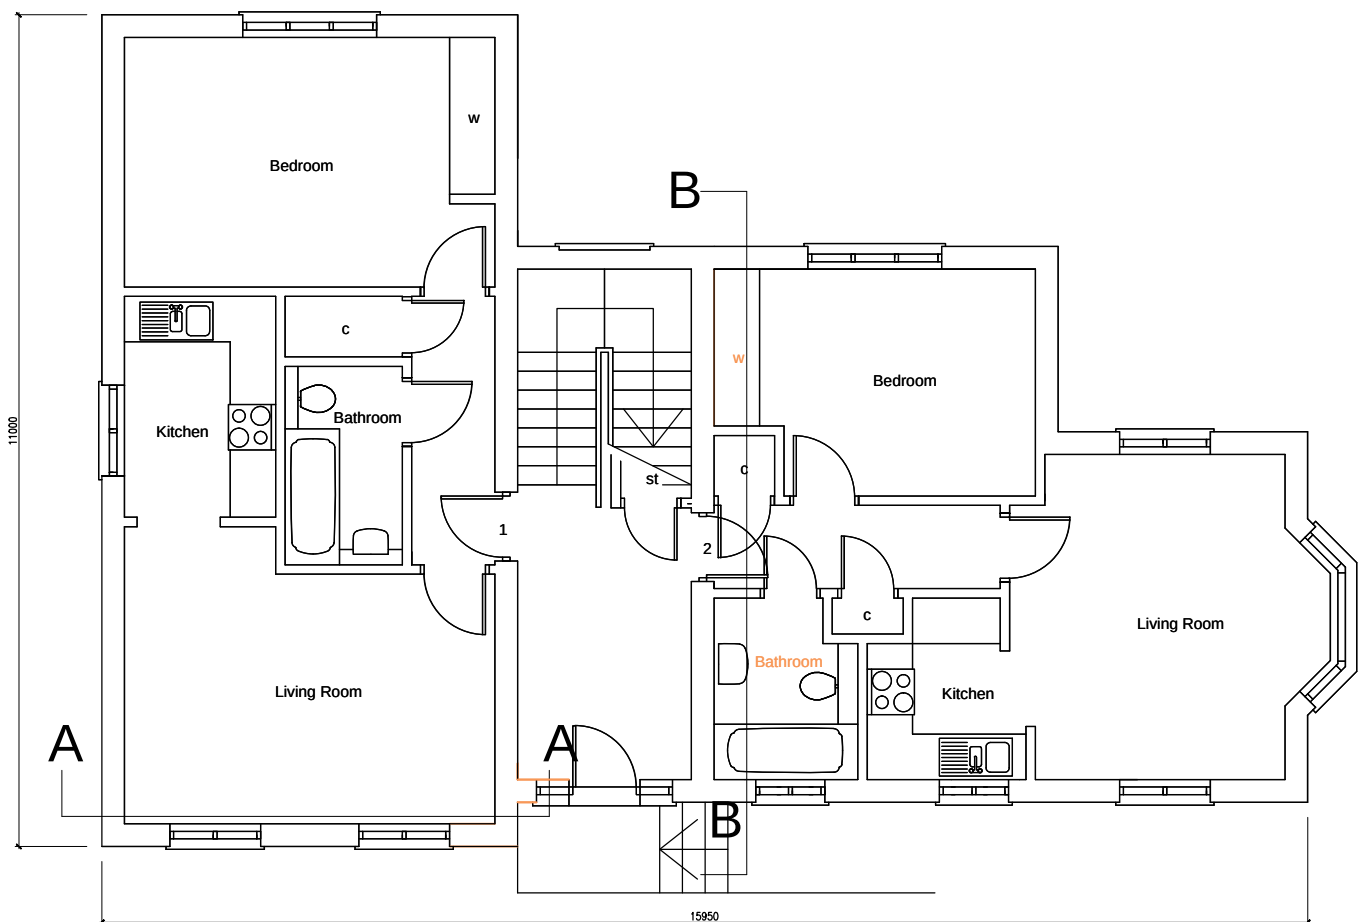


GROUND FLOOR

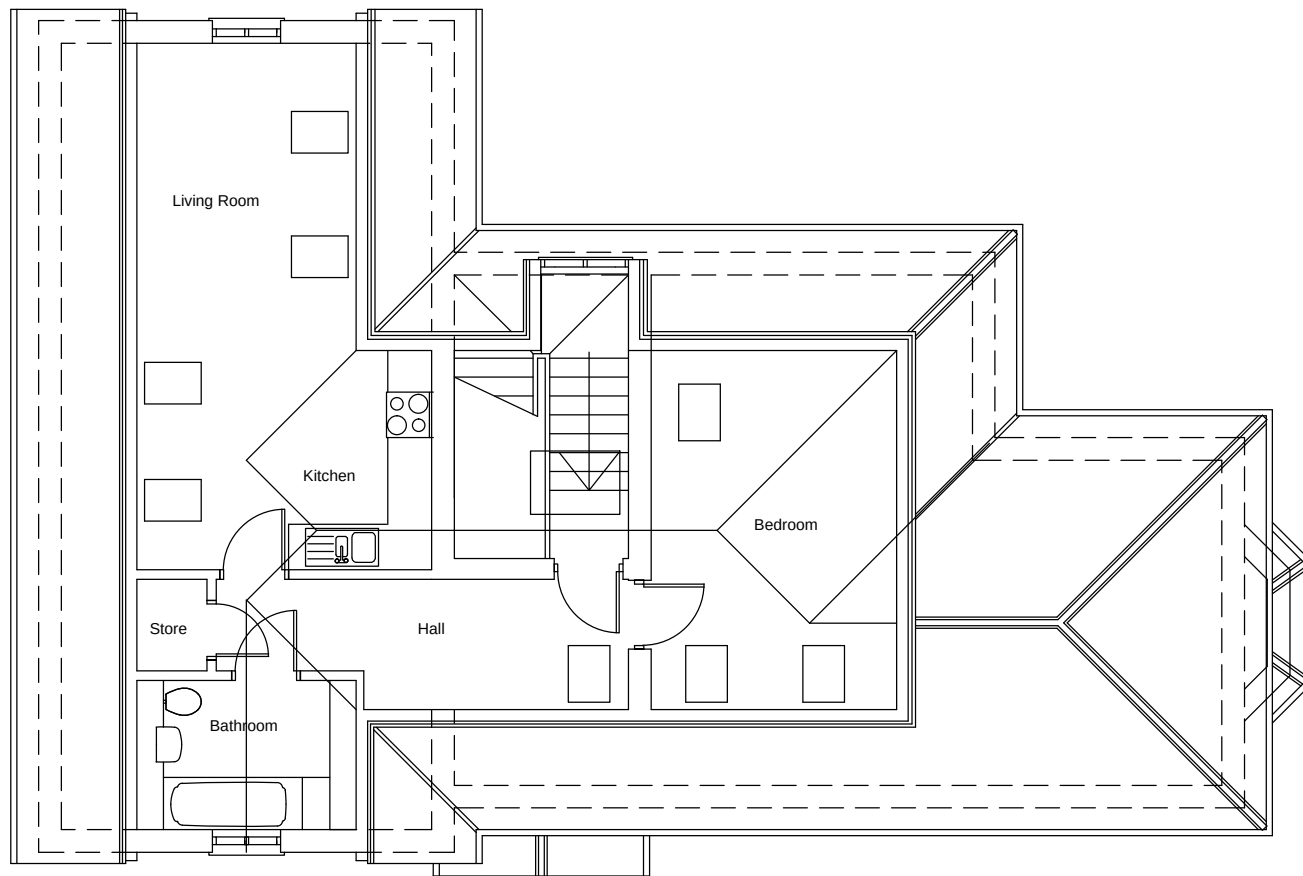

SECOND FLOOR

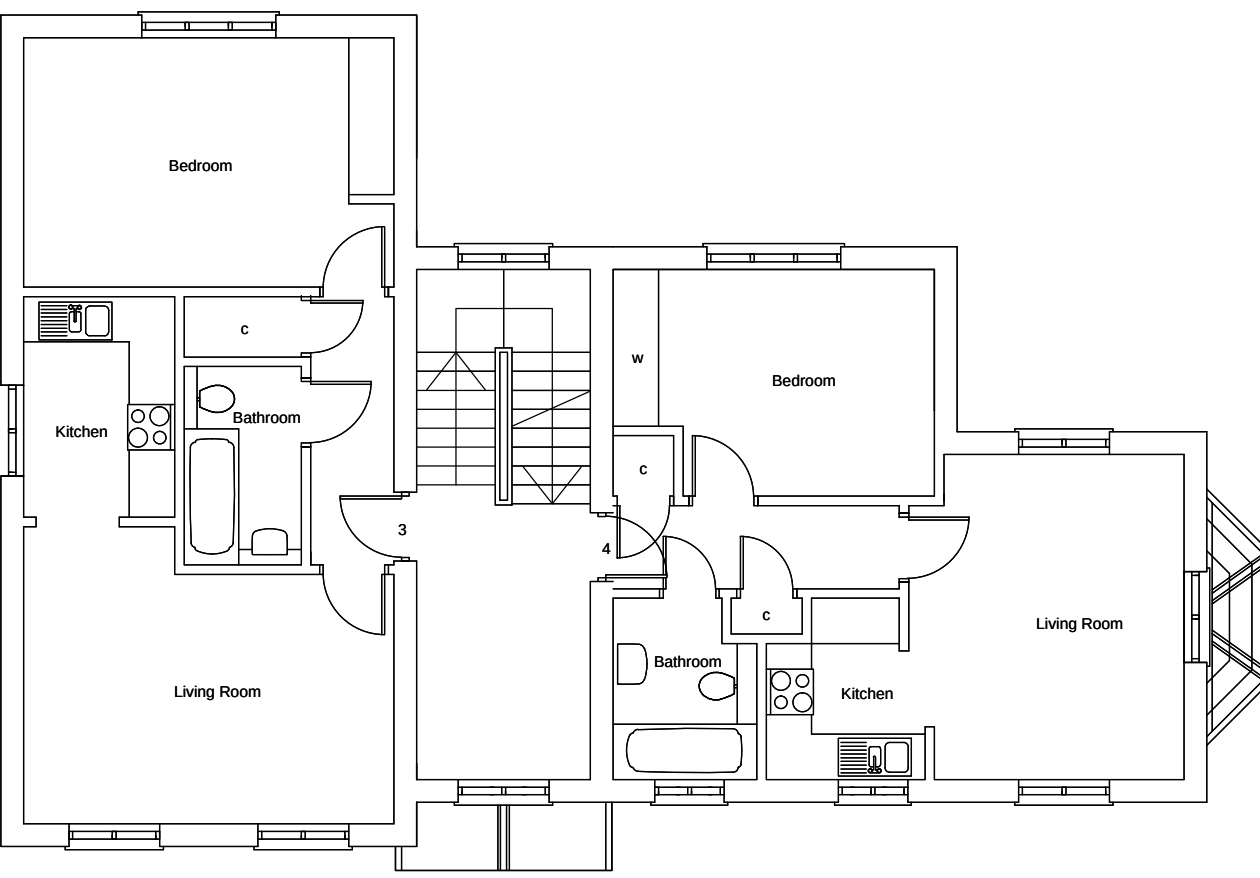

FIRST FLOOR

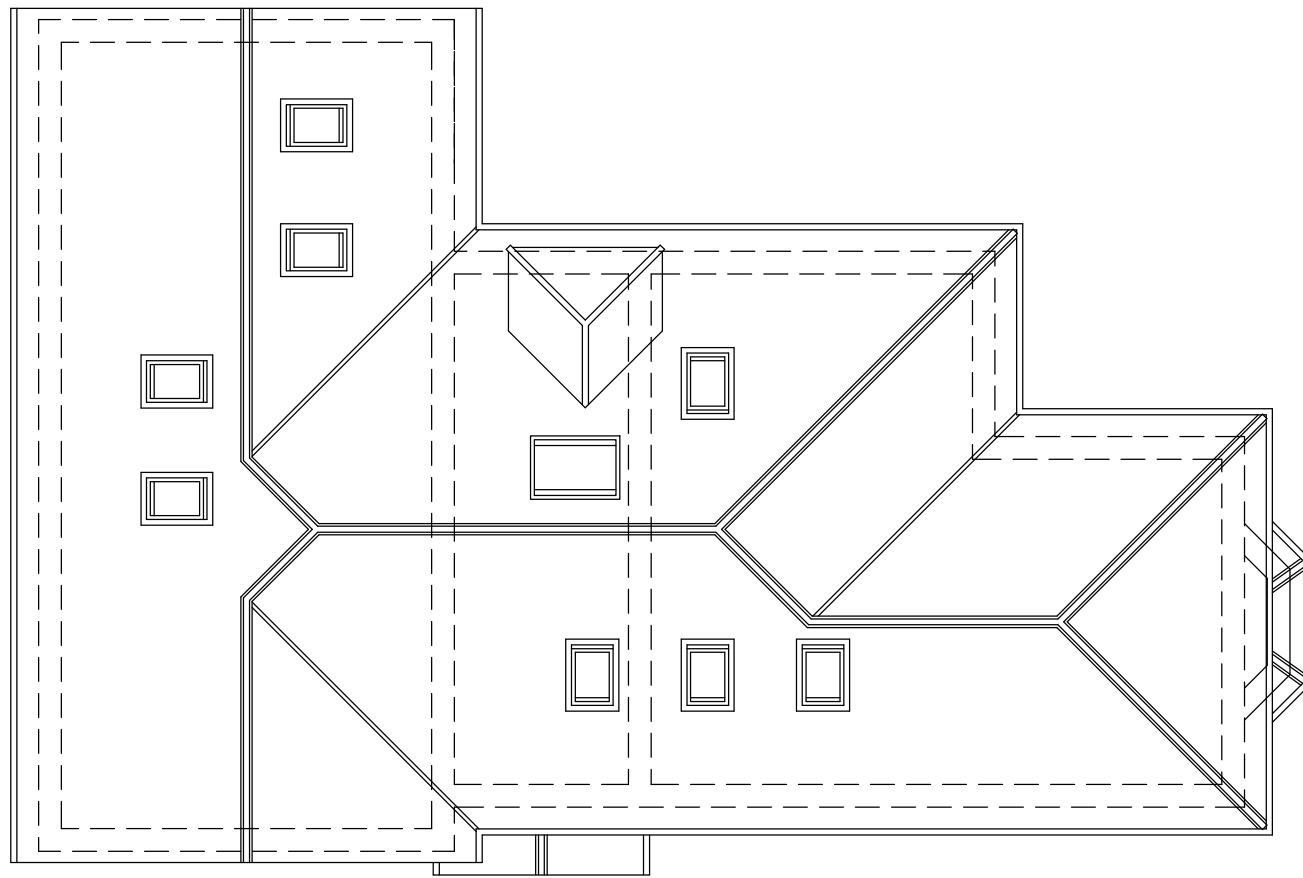


ROOF PLAN

NOTES

DO NOT SCALE OFF THIS DRAWING
CHECK ALL DIMENSIONS ON SITE BEFORE ANY WORK IS COMMENCED
ALL GOODS MATERIALS AND WORKMANSHIP MUST CONFORM WITH CURRENT BUILDING REGULATIONS, BRITISH STANDARDS AND CODES OF PRACTICE
COPYRIGHT OF THIS DRAWING IS RETAINED BY THE ARCHITECT AND IT MUST NOT BE REPRODUCED WITHOUT WRITTEN CONSENT

REV	DATE	BY	AMENDMENT

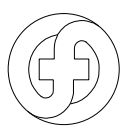**folkes architects**

THE DESIGN STUDIO
84 High Street
Brighton
East Sussex
BN1 1SD

CLIENT
Mark Nichols

JOB TITLE
**Roseland
The Causeway
Arundel
West Sussex
BN18 9JL**

DRAWING TITLE
Plans, Sections and Elevations

DATE Oct '17	SCALE 1:100	DRAWN BY JB
JOB NO. 17065	DRAWING NO. 2.01	CHECKED BY MF
REVISION -		