
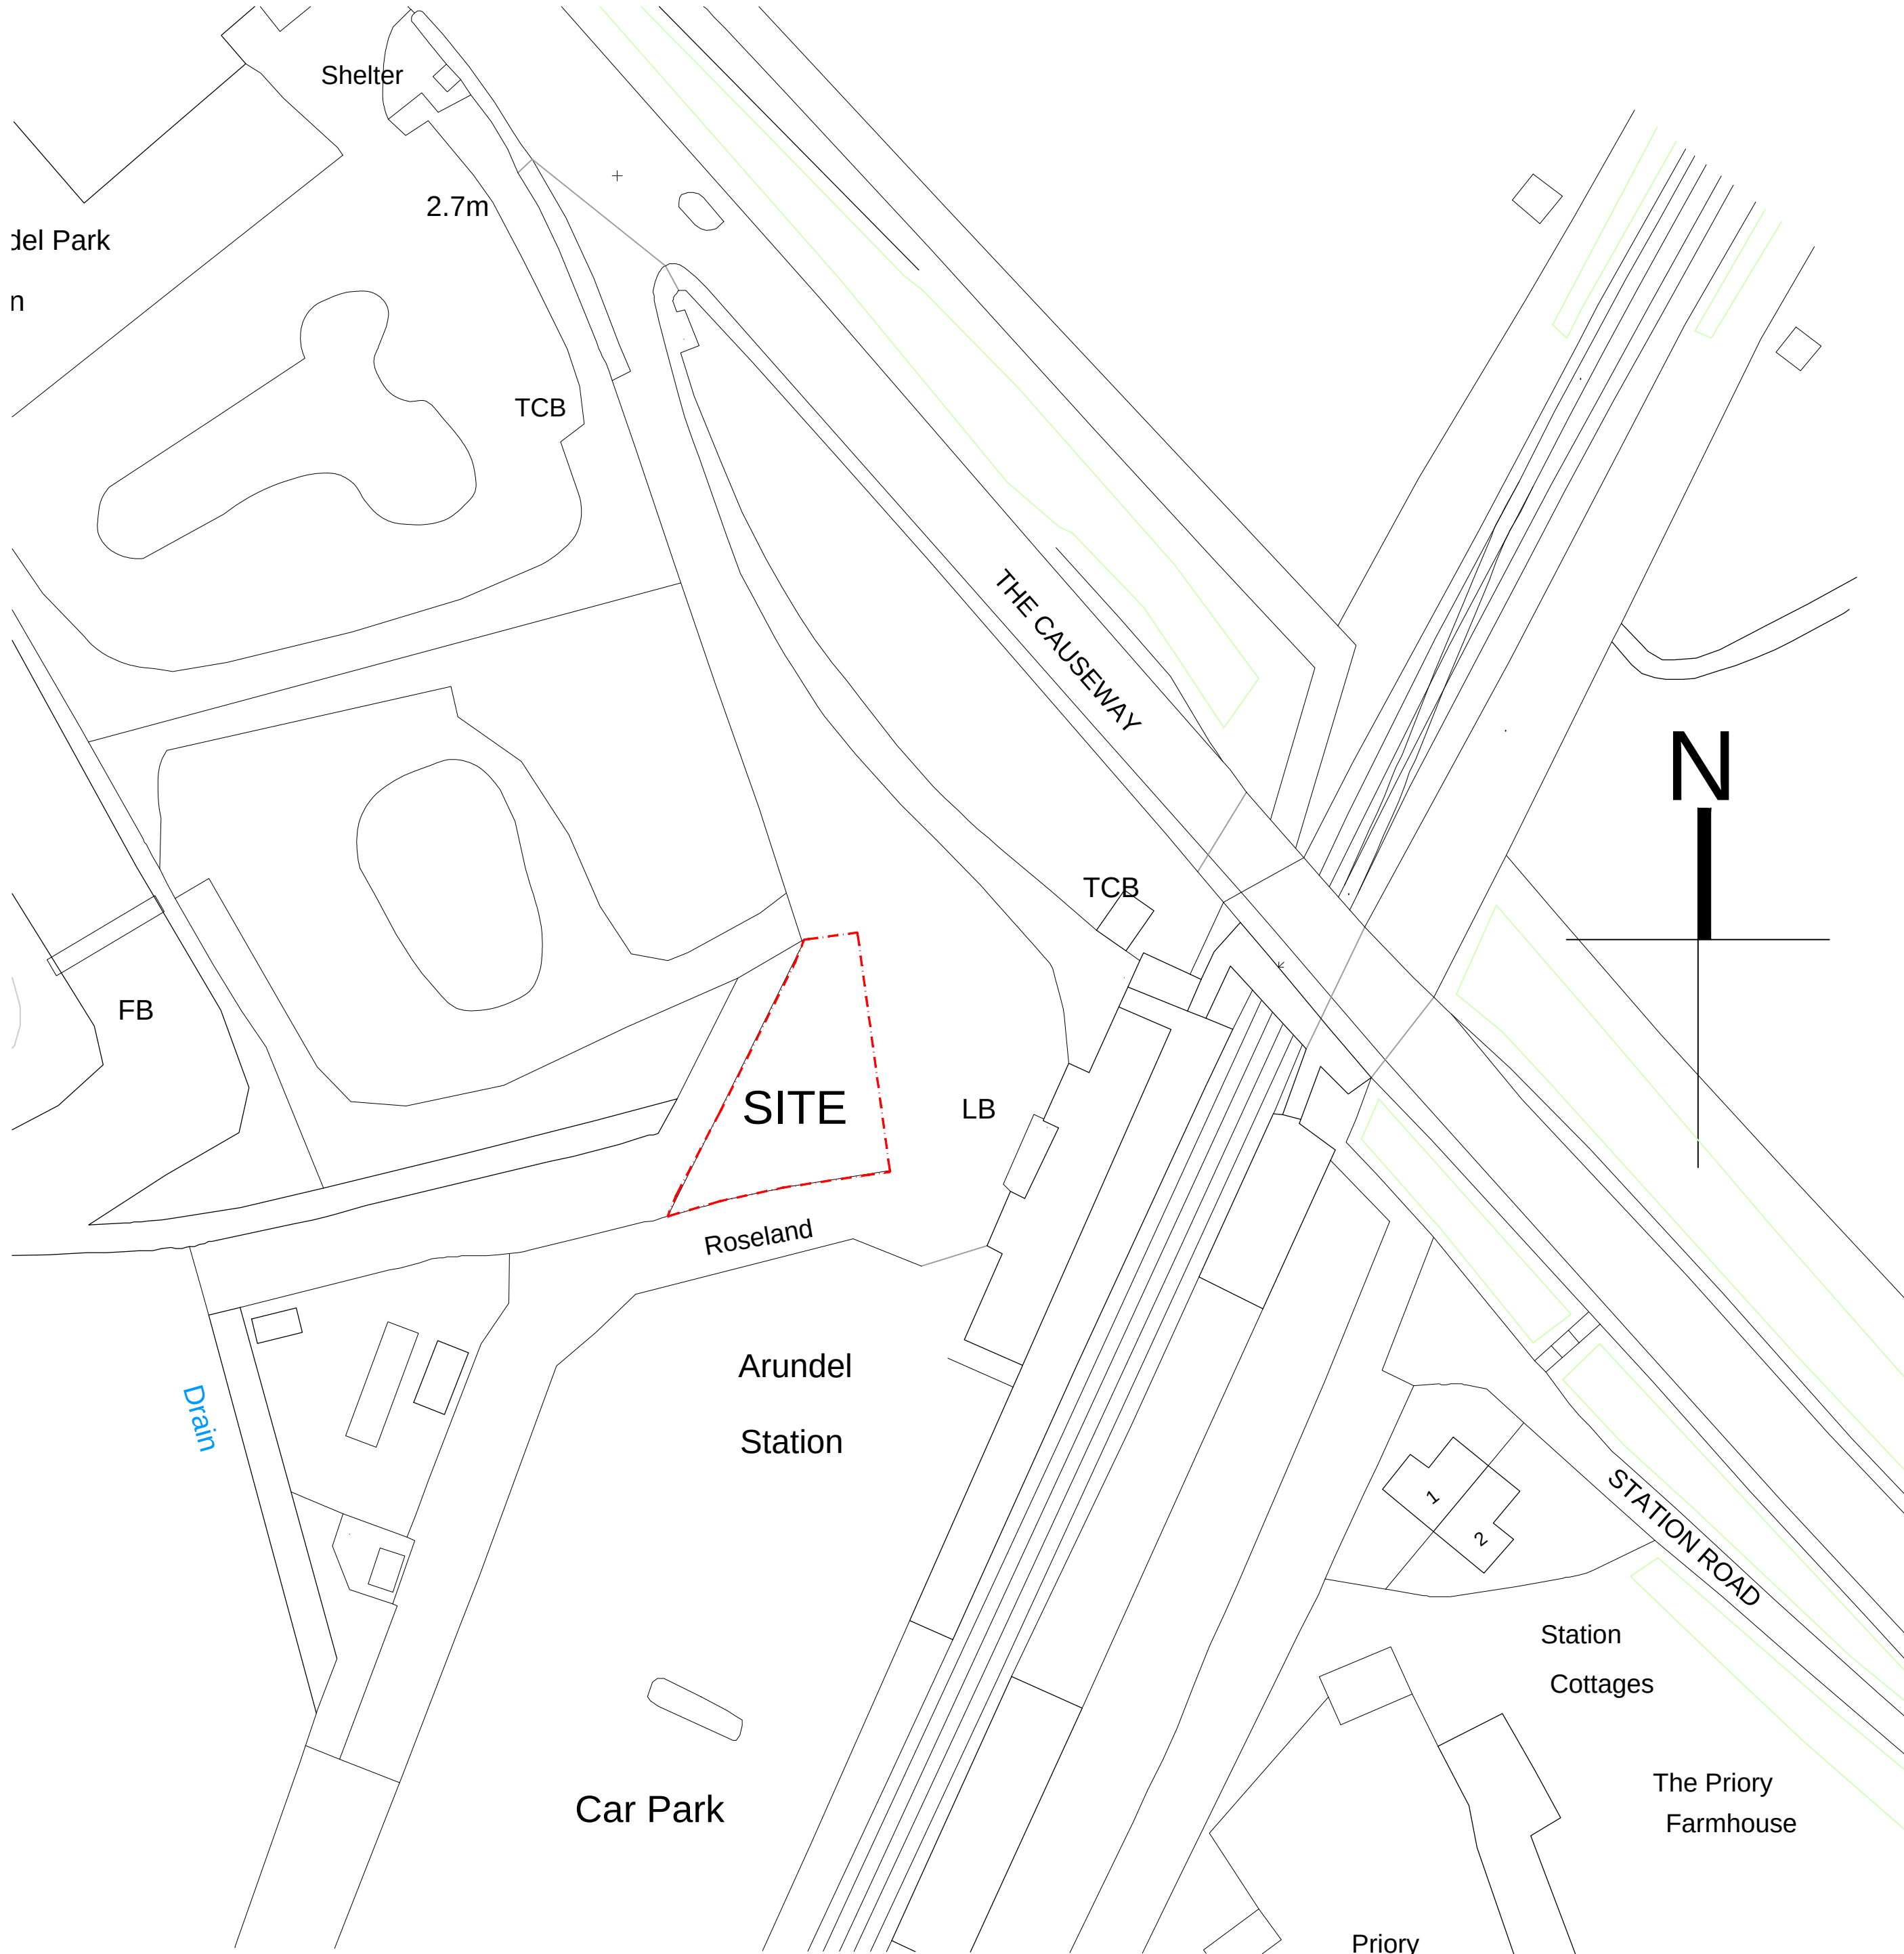
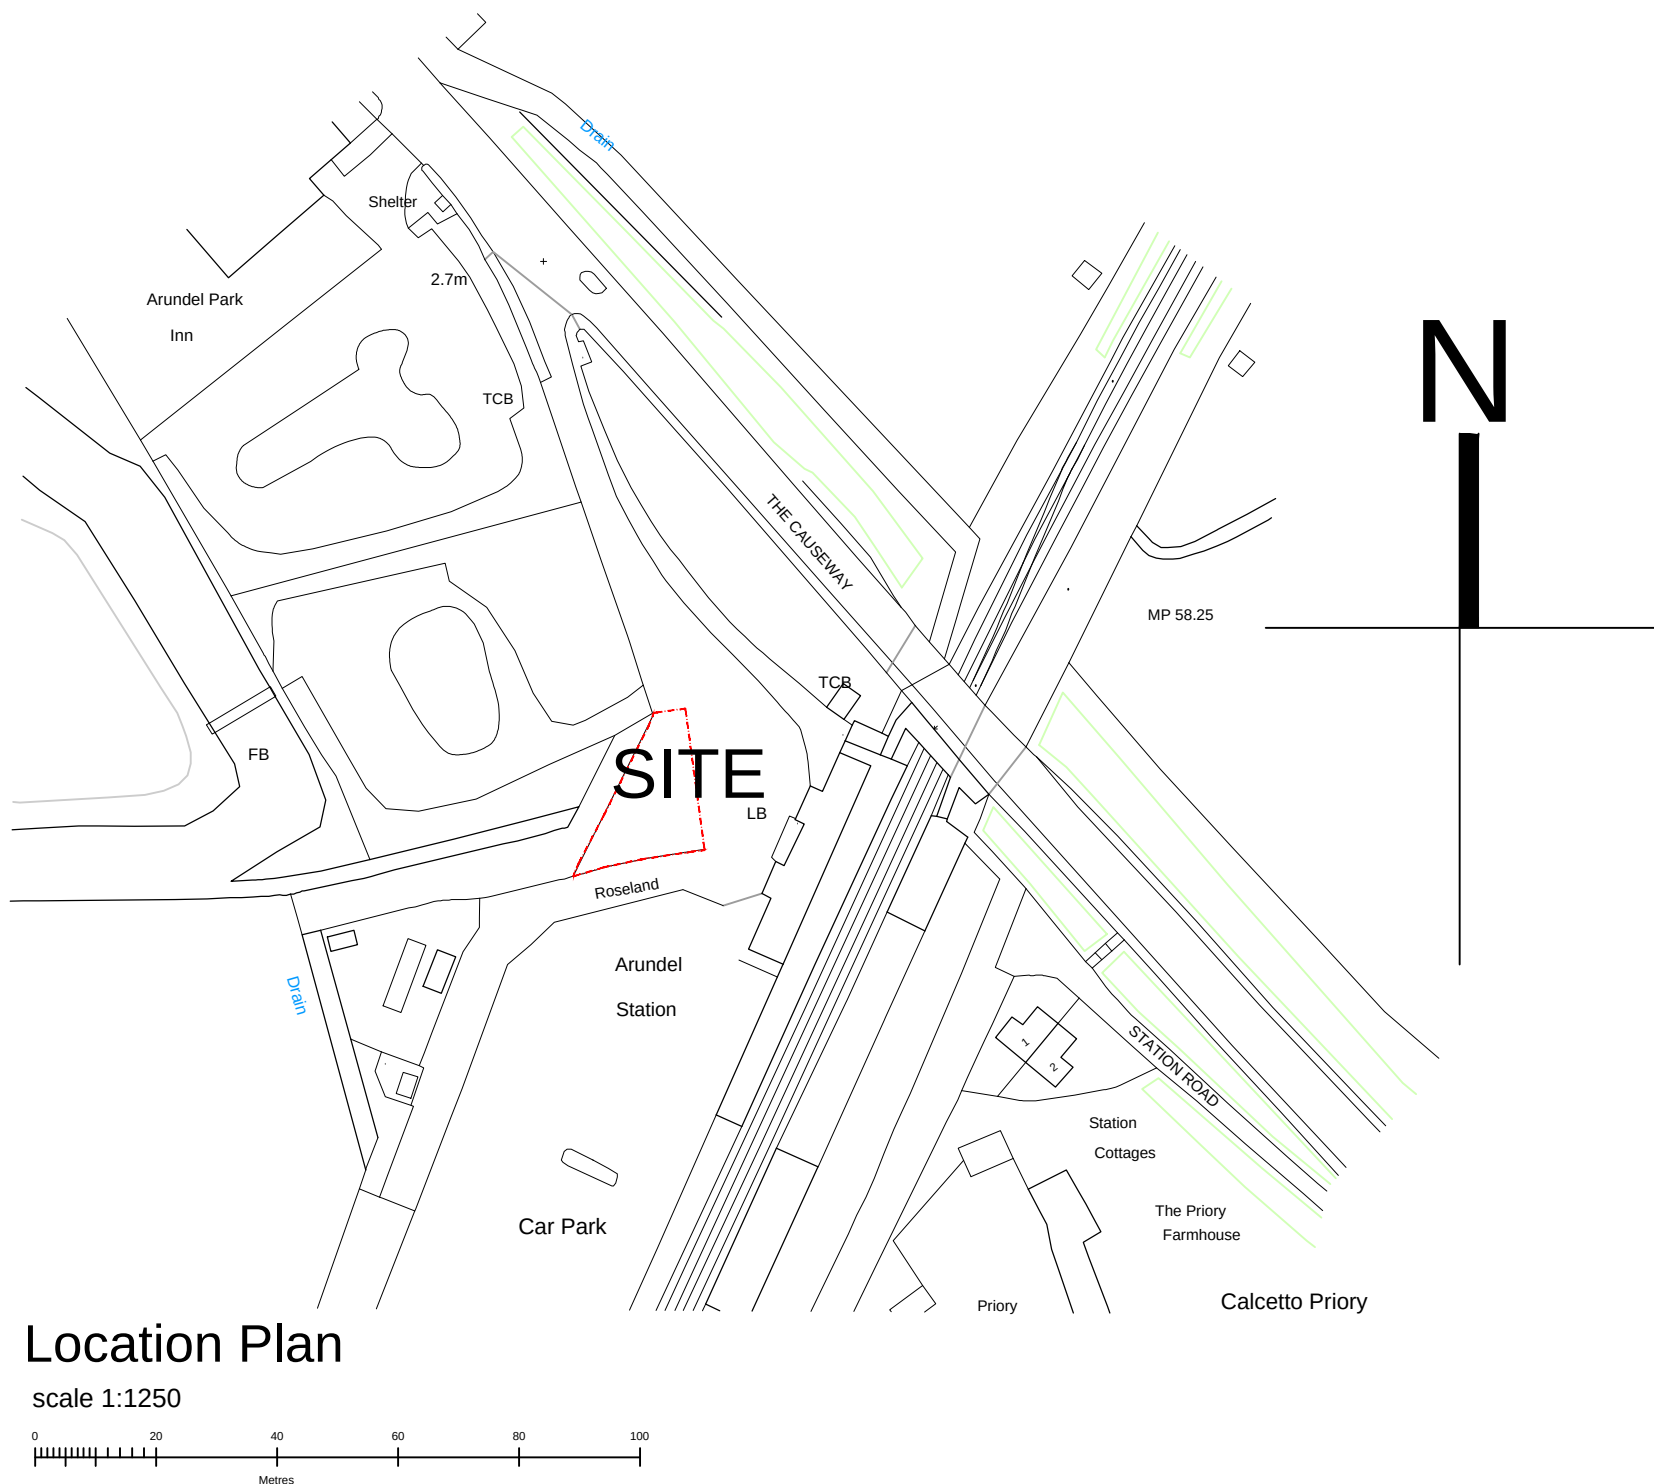


EXTERNAL LANDSCAPE SCHEDULE	
	NEW PLANTING
	EXISTING BEECH HEDGE TO BE REMOVED
	NEW 1800mm HIGH CLOSE BOARD FENCE
	EXISTING GROUND LEVEL
	LOCKABLE GATE
	PARKING ALLOCATION
	FRONT ENTRANCE
	REAR PATIO / COURTYARD FORMED IN PC PAVING SLABS TO BE PERMEABLE
	PARKING SPACES: IN POROUS SURFACE CONCRETE BLOCK PAVING, WITH BLOCK EDGE KERB.

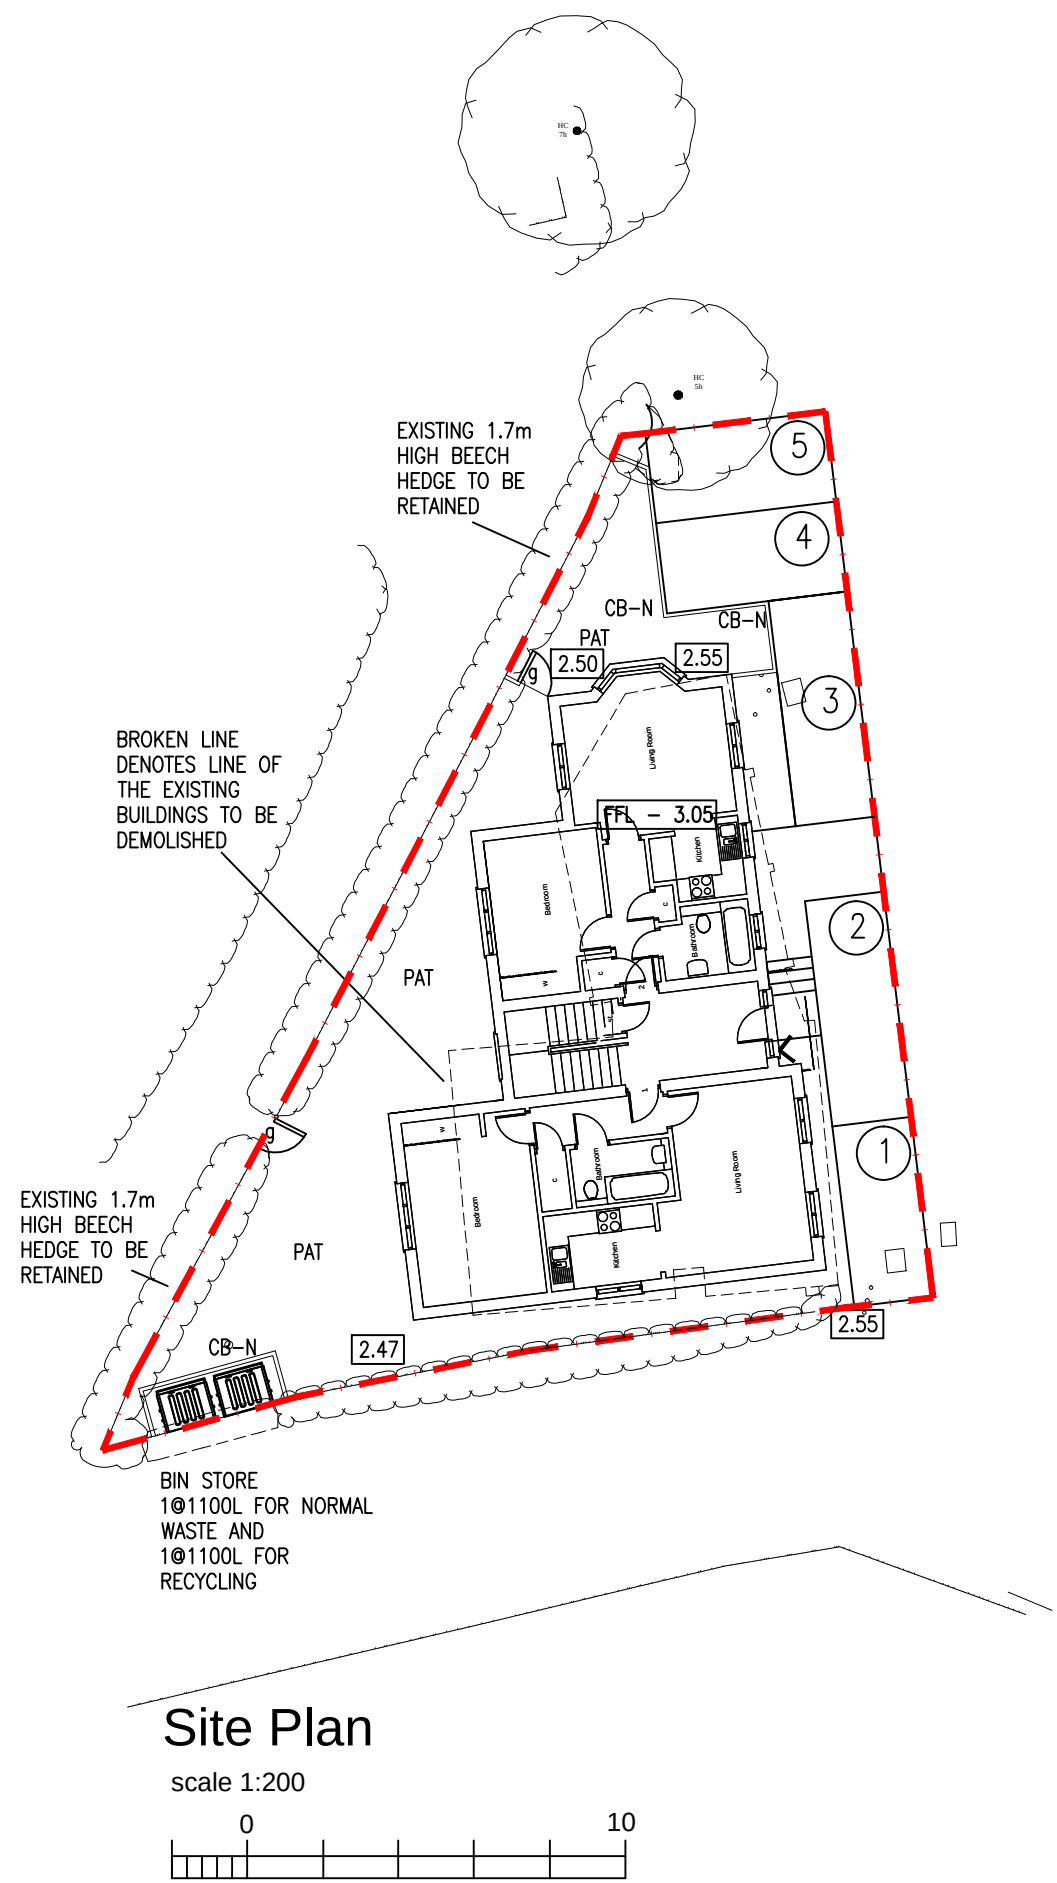

NOTES

DO NOT SCALE OFF THIS DRAWING
CHECK ALL DIMENSIONS ON SITE BEFORE ANY WORK IS COMMENCED
ALL GOODS MATERIALS AND WORKMANSHIP MUST CONFORM WITH CURRENT BUILDING REGULATIONS, BRITISH STANDARDS AND CODES OF PRACTICE
COPYRIGHT OF THIS DRAWING IS RETAINED BY THE ARCHITECT AND IT MUST NOT BE REPRODUCED WITHOUT WRITTEN CONSENT

REV	DATE	BY	AMENDMENT

**folkes architects**

THE DESIGN STUDIO
84 High Street
Steyning
West Sussex
BN44 3RD

CLIENT
Mark Nichols

JOB TITLE
Roseland
The Causeway
Arundel
West Sussex
BN18 9JL

DRAWING TITLE
Site Plan, Block Plan and Location Plan

DATE Oct '17	SCALE 1:100	DRAWN BY JB
		CHECKED BY MF
JOB NO. 17065	DRAWING NO. 2.00	REVISION -