
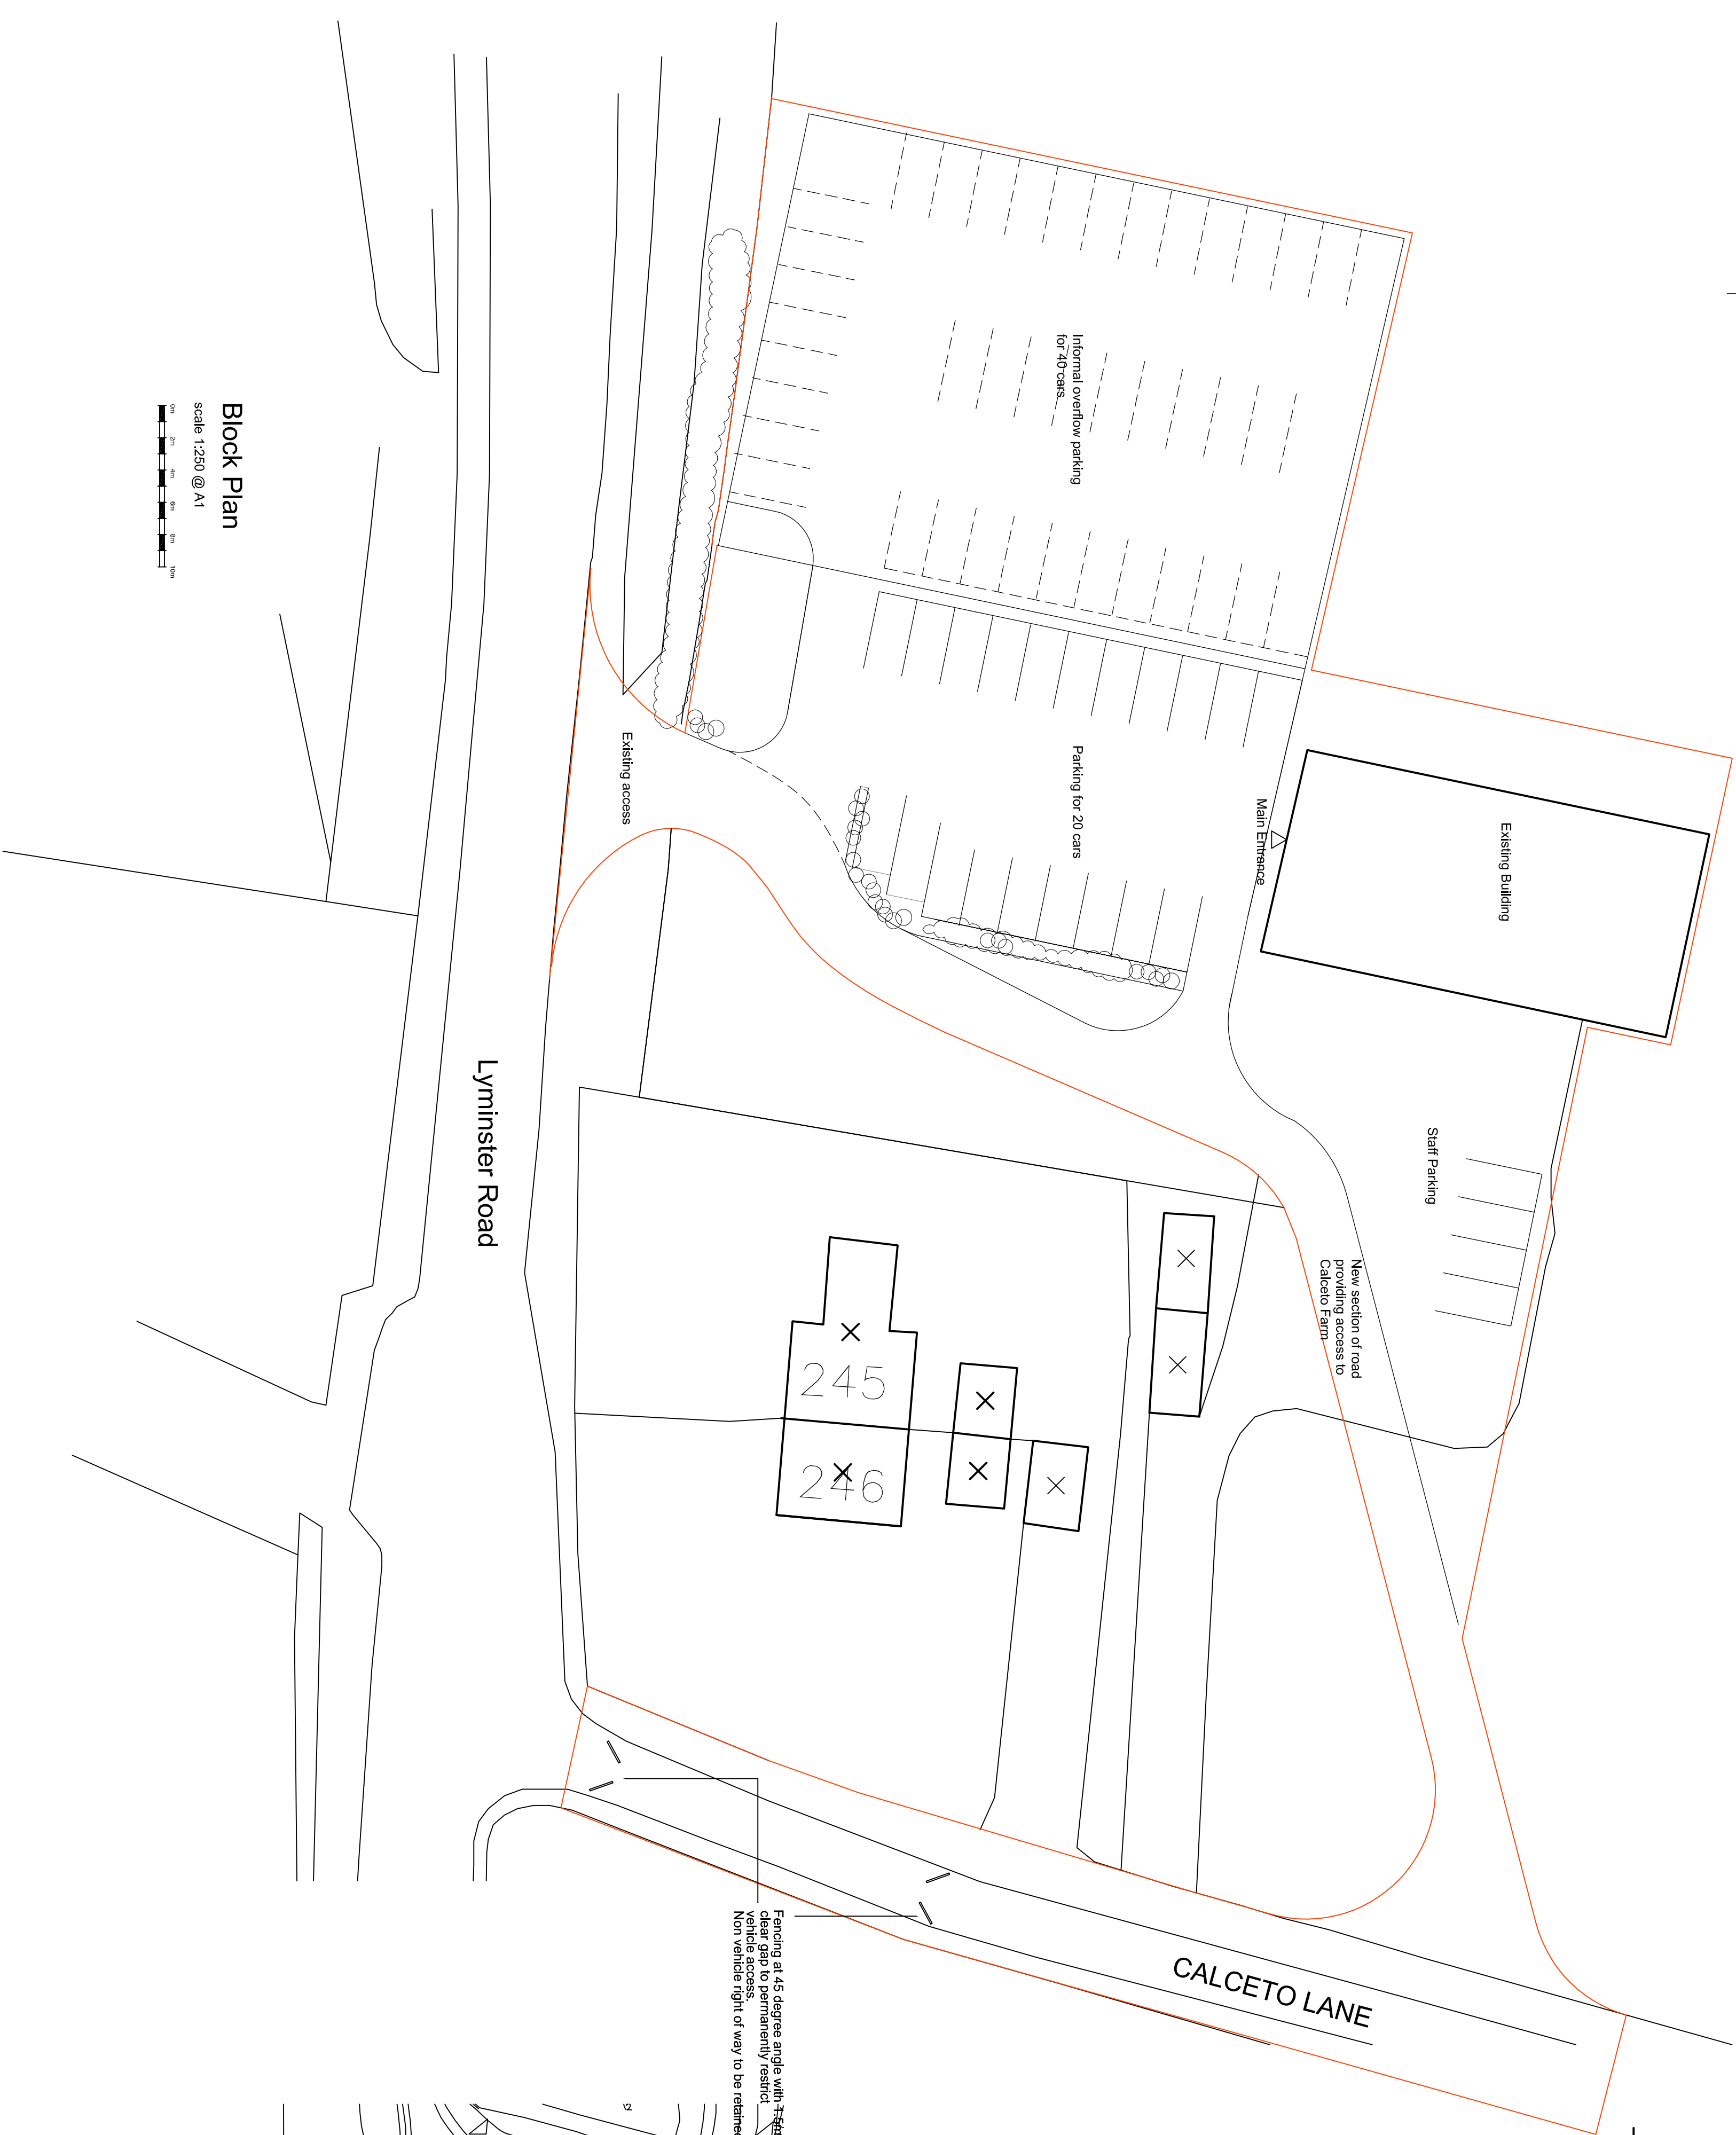


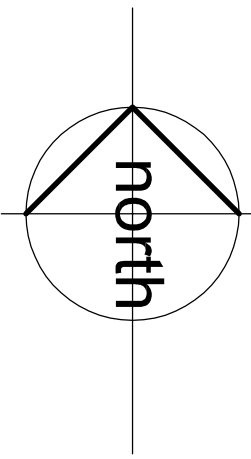

Block Plan

scale 1:250 @ A1

Nov 2017

rev A

Barriers in Calceito Lane shown, over floor parking shown and red edge amended.

ARUN DISTRICT COUNCIL LY2937PL

North Elevation

scale 1:250 @ A1

Nov 2017

rev A

Barriers in Calceito Lane shown, over floor parking shown and red edge amended.

ARUN DISTRICT COUNCIL LY2937PL

South Elevation

scale 1:250 @ A1

Nov 2017

rev A

Barriers in Calceito Lane shown, over floor parking shown and red edge amended.

ARUN DISTRICT COUNCIL LY2937PL

West Elevation

scale 1:250 @ A1

Nov 2017

rev A

Barriers in Calceito Lane shown, over floor parking shown and red edge amended.

ARUN DISTRICT COUNCIL LY2937PL

East Elevation


scale 1:250 @ A1

Nov 2017

rev A

Barriers in Calceito Lane shown, over floor parking shown and red edge amended.

ARUN DISTRICT COUNCIL LY2937PL

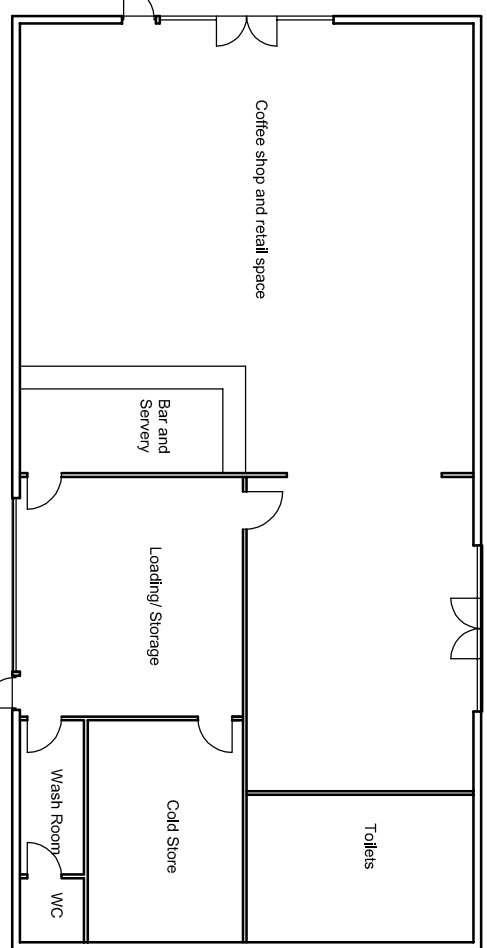

Floor Plan


scale 1:200 @ A1

Nov 2017

rev A

Barriers in Calceito Lane shown, over floor parking shown and red edge amended.

ARUN DISTRICT COUNCIL LY2937PL

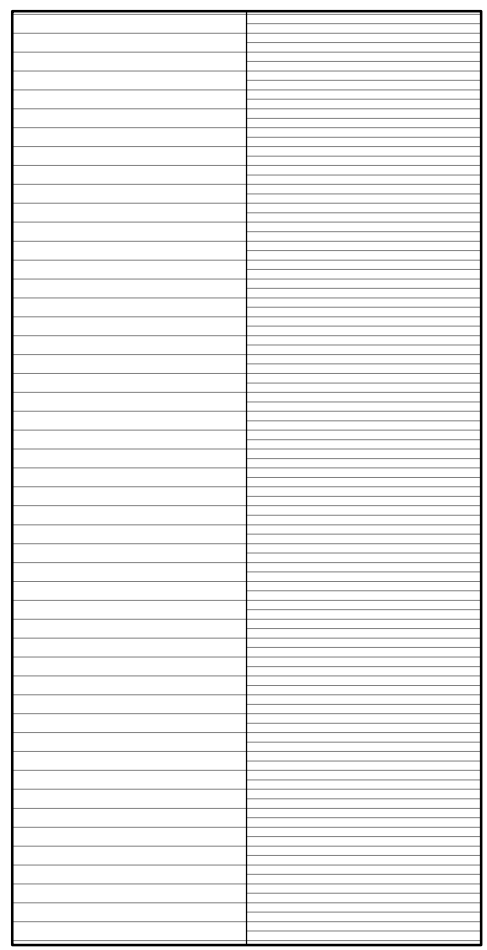

Roof Plan

scale 1:200 @ A1

Nov 2017

rev A

Barriers in Calceito Lane shown, over floor parking shown and red edge amended.

ARUN DISTRICT COUNCIL LY2937PL

Existing and Proposed Plans and Elevations


scale 1:250 @ A1

Nov 2017

rev A

Barriers in Calceito Lane shown, over floor parking shown and red edge amended.

ARUN DISTRICT COUNCIL LY2937PL

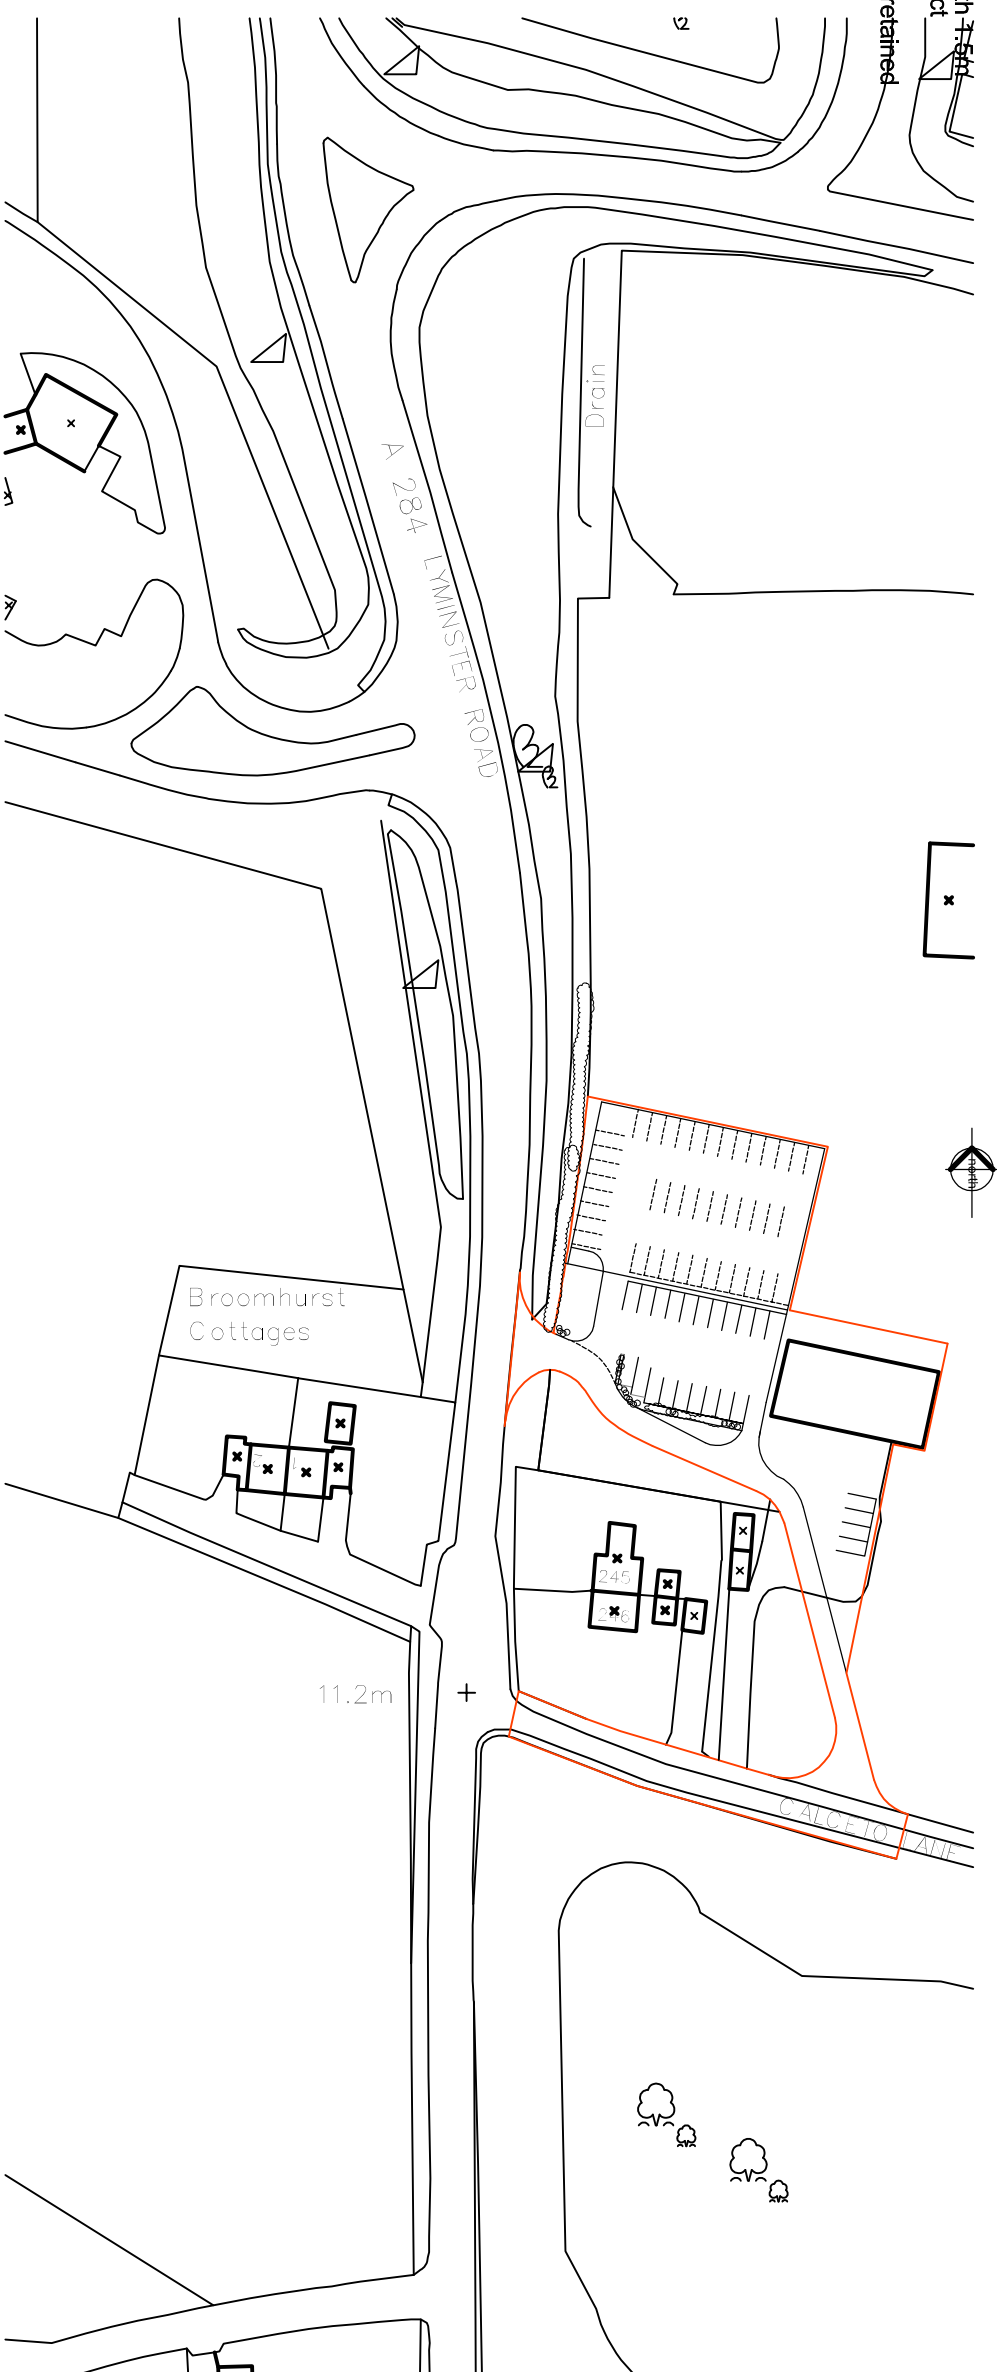

Location Plan

scale 1:1250 @ A1

Nov 2017

rev A

Barriers in Calceito Lane shown, over floor parking shown and red edge amended.

ARUN DISTRICT COUNCIL LY2937PL

Change of use of existing farm shop at Calceito Farm, Crossbush

Proposed Site Plan and Location Plan
Existing and Proposed Floor Plan and Elevations

Nov 2017

rev A Barriers in Calceito Lane shown, over floor parking shown and red edge amended.

Nov 2017

ARUN DISTRICT COUNCIL LY2937PL