

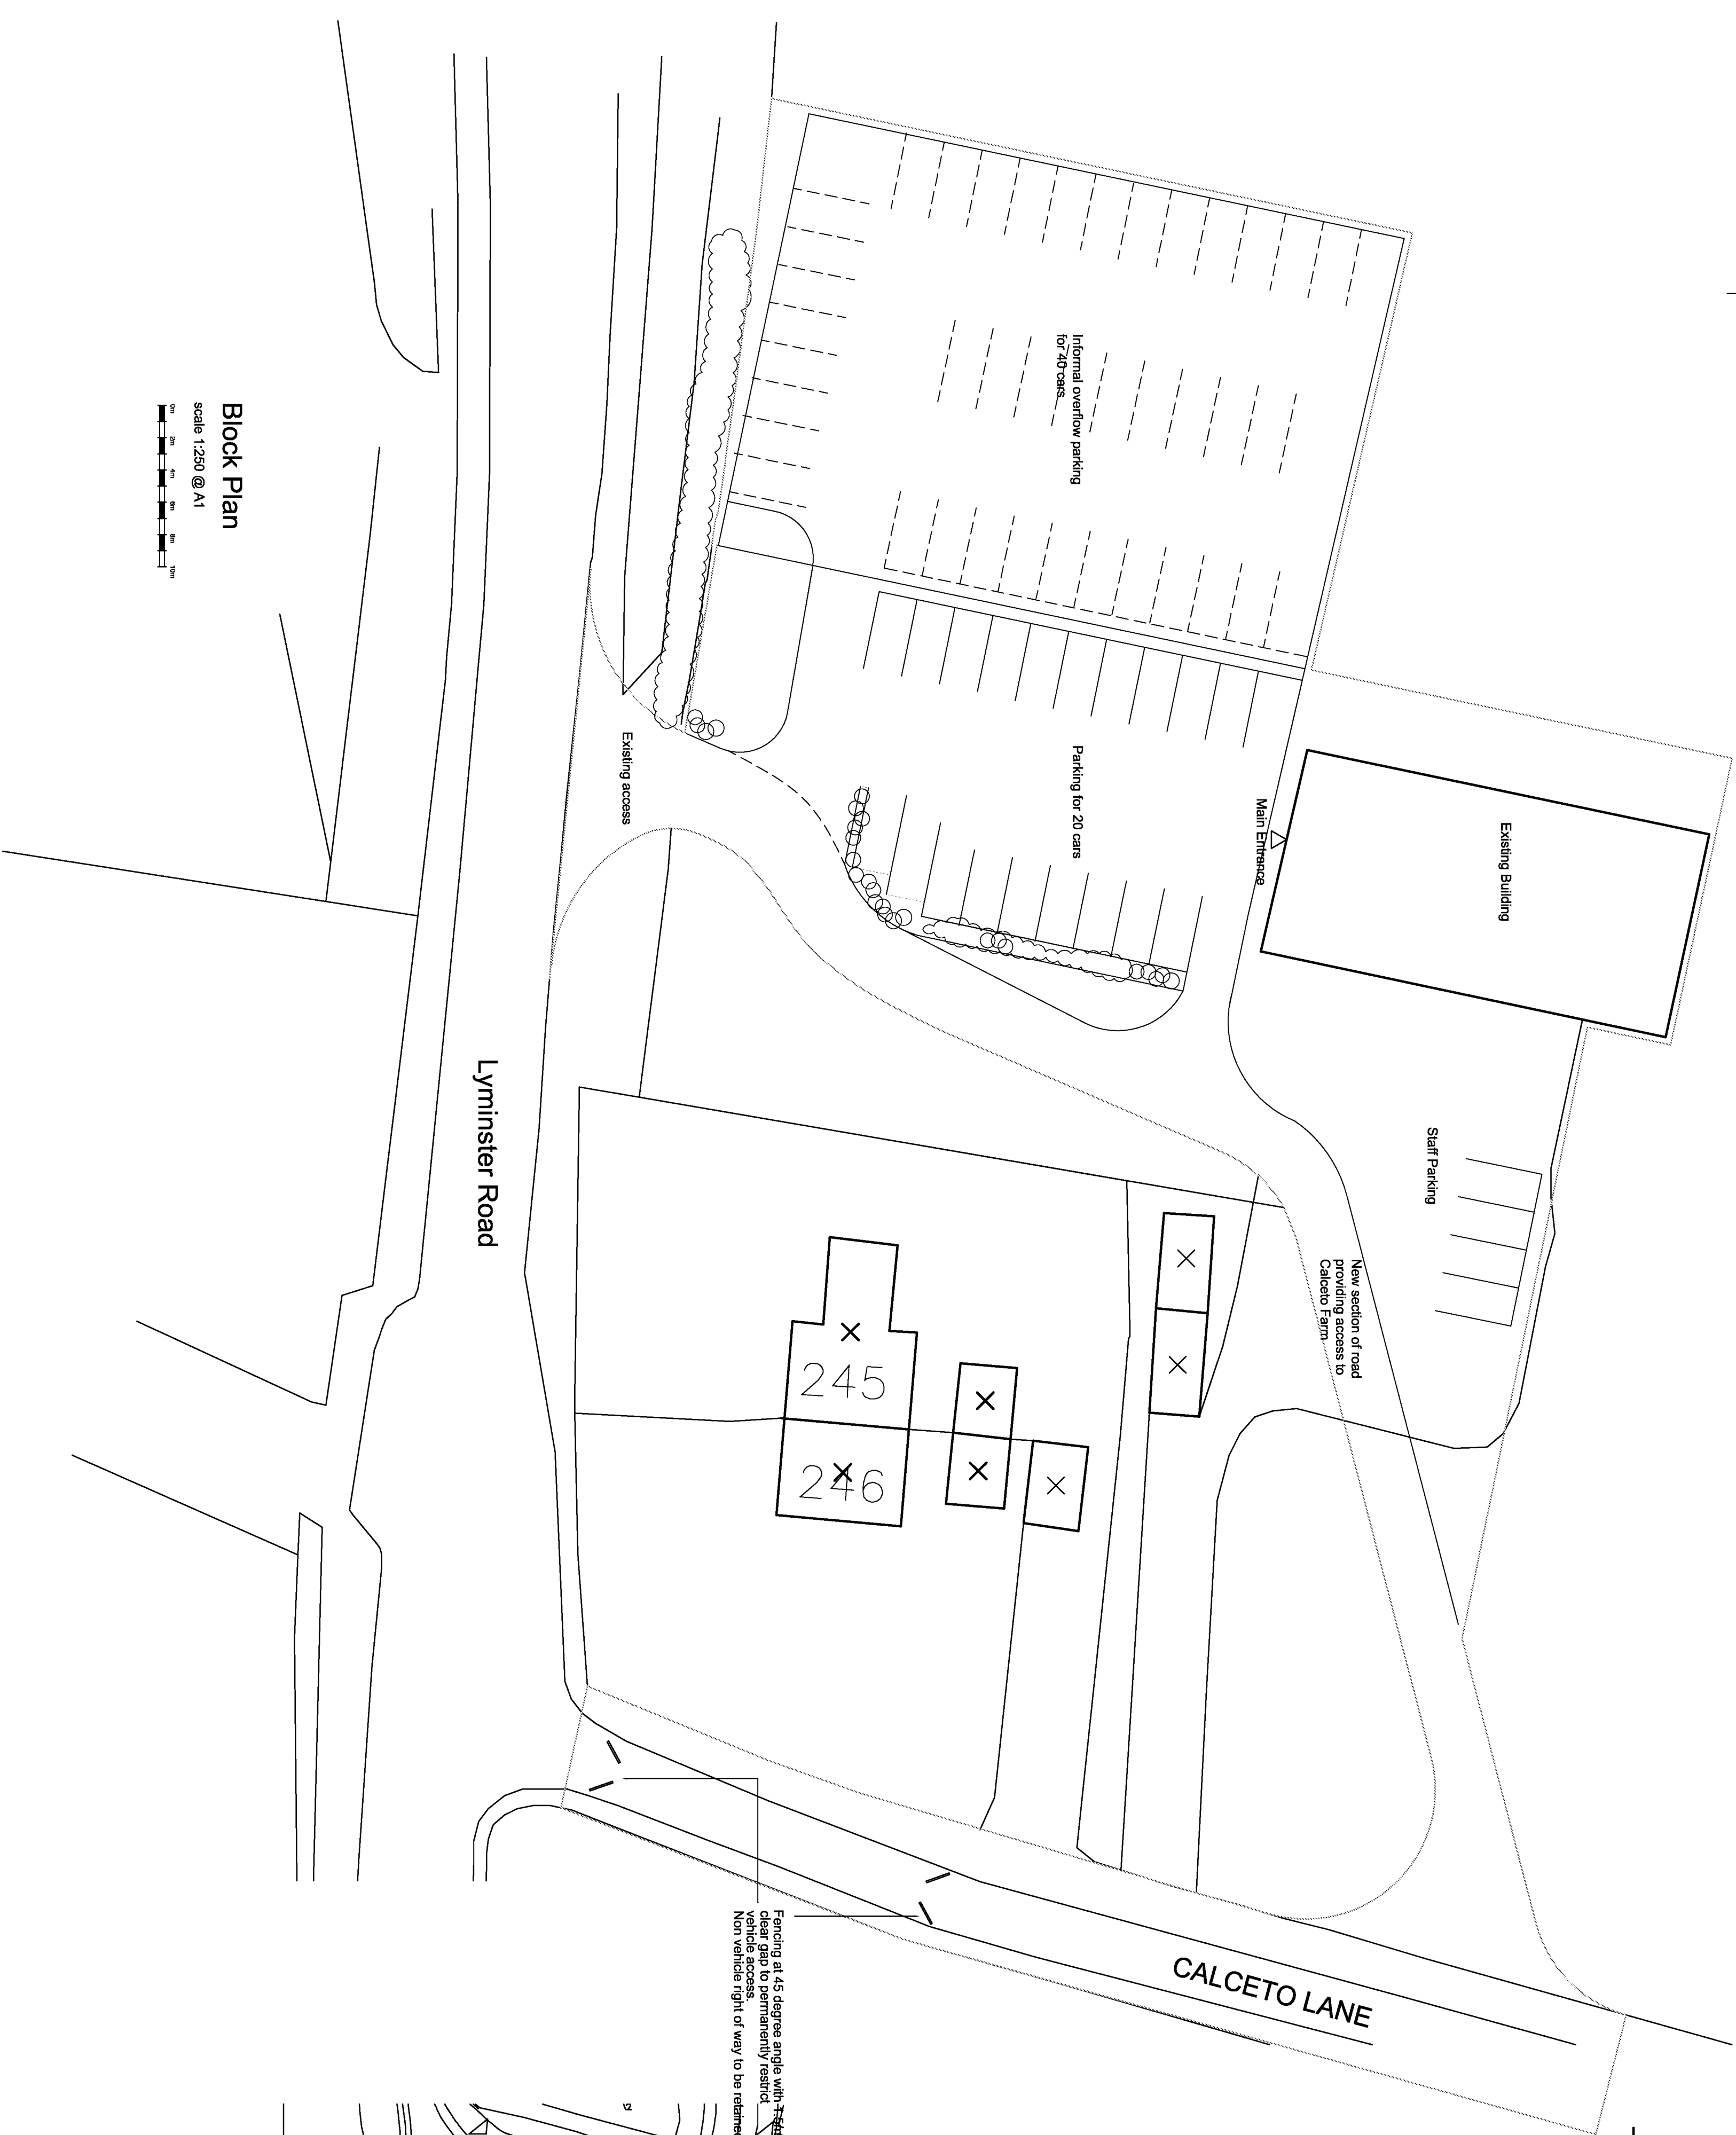


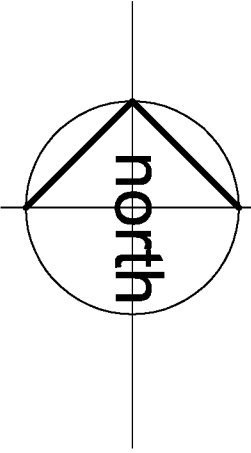


Block Plan
scale 1:250 @ A1


North Elevation

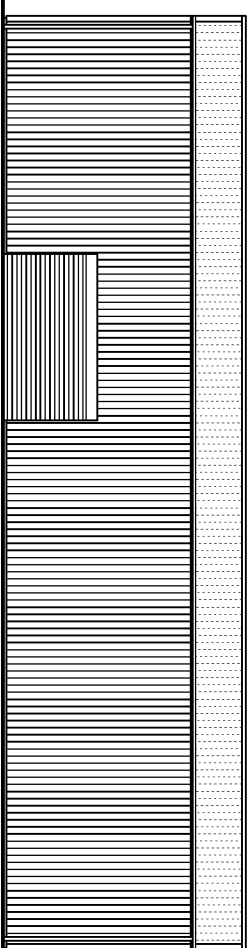


East Elevation

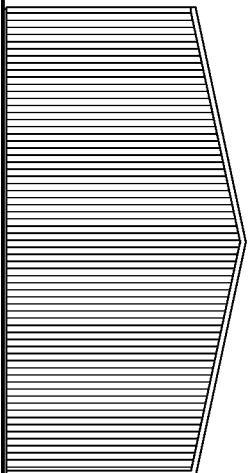


South Elevation

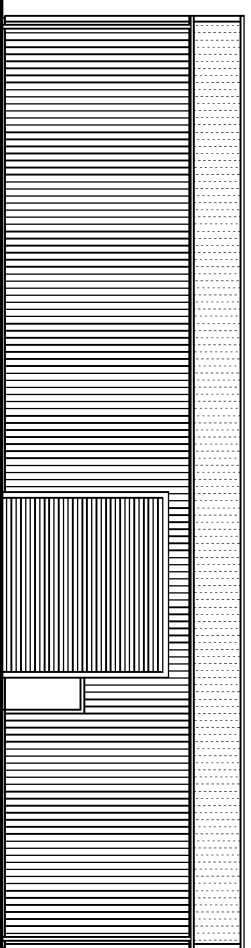

West Elevation

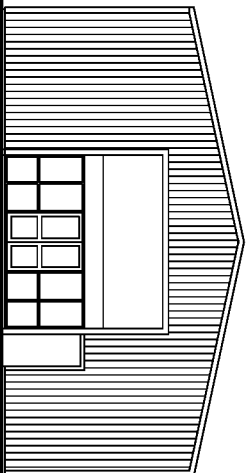


Floor Plan
scale 1:200 @ A1

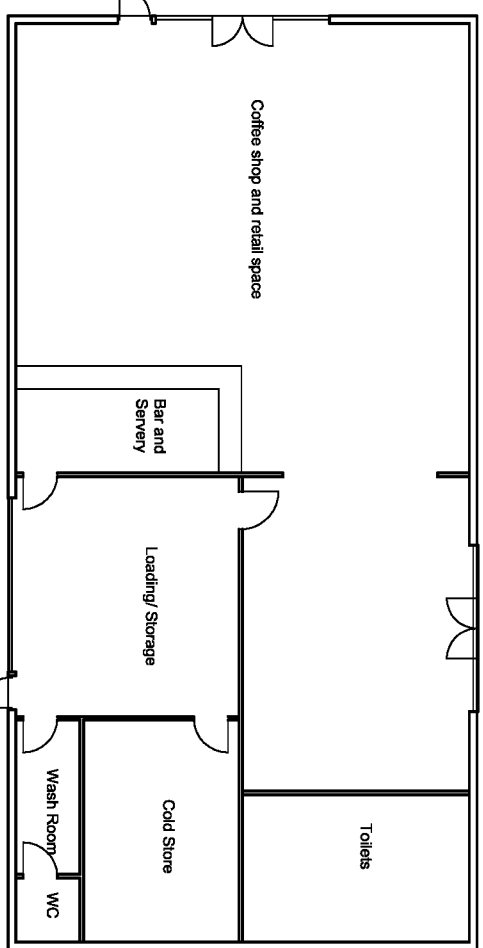


Existing and Proposed Plans and Elevations

Roof Plan

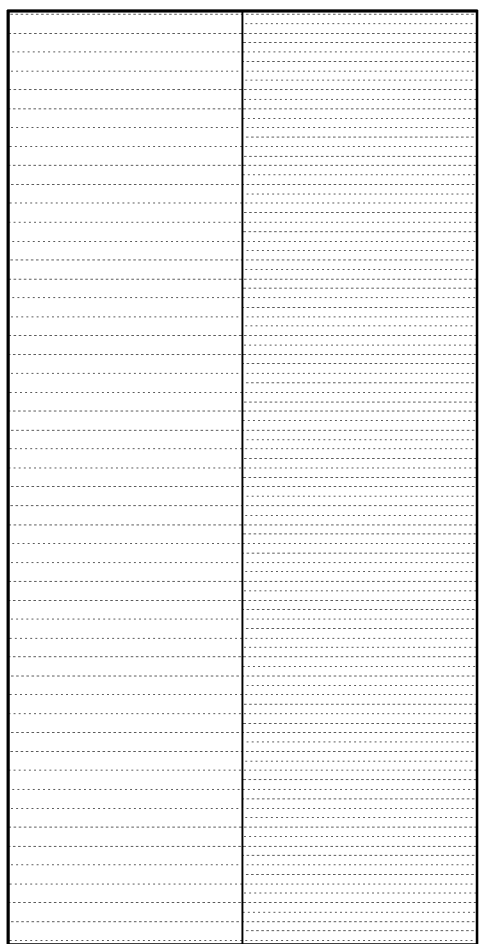

Location Plan
scale 1:1250 @ A1

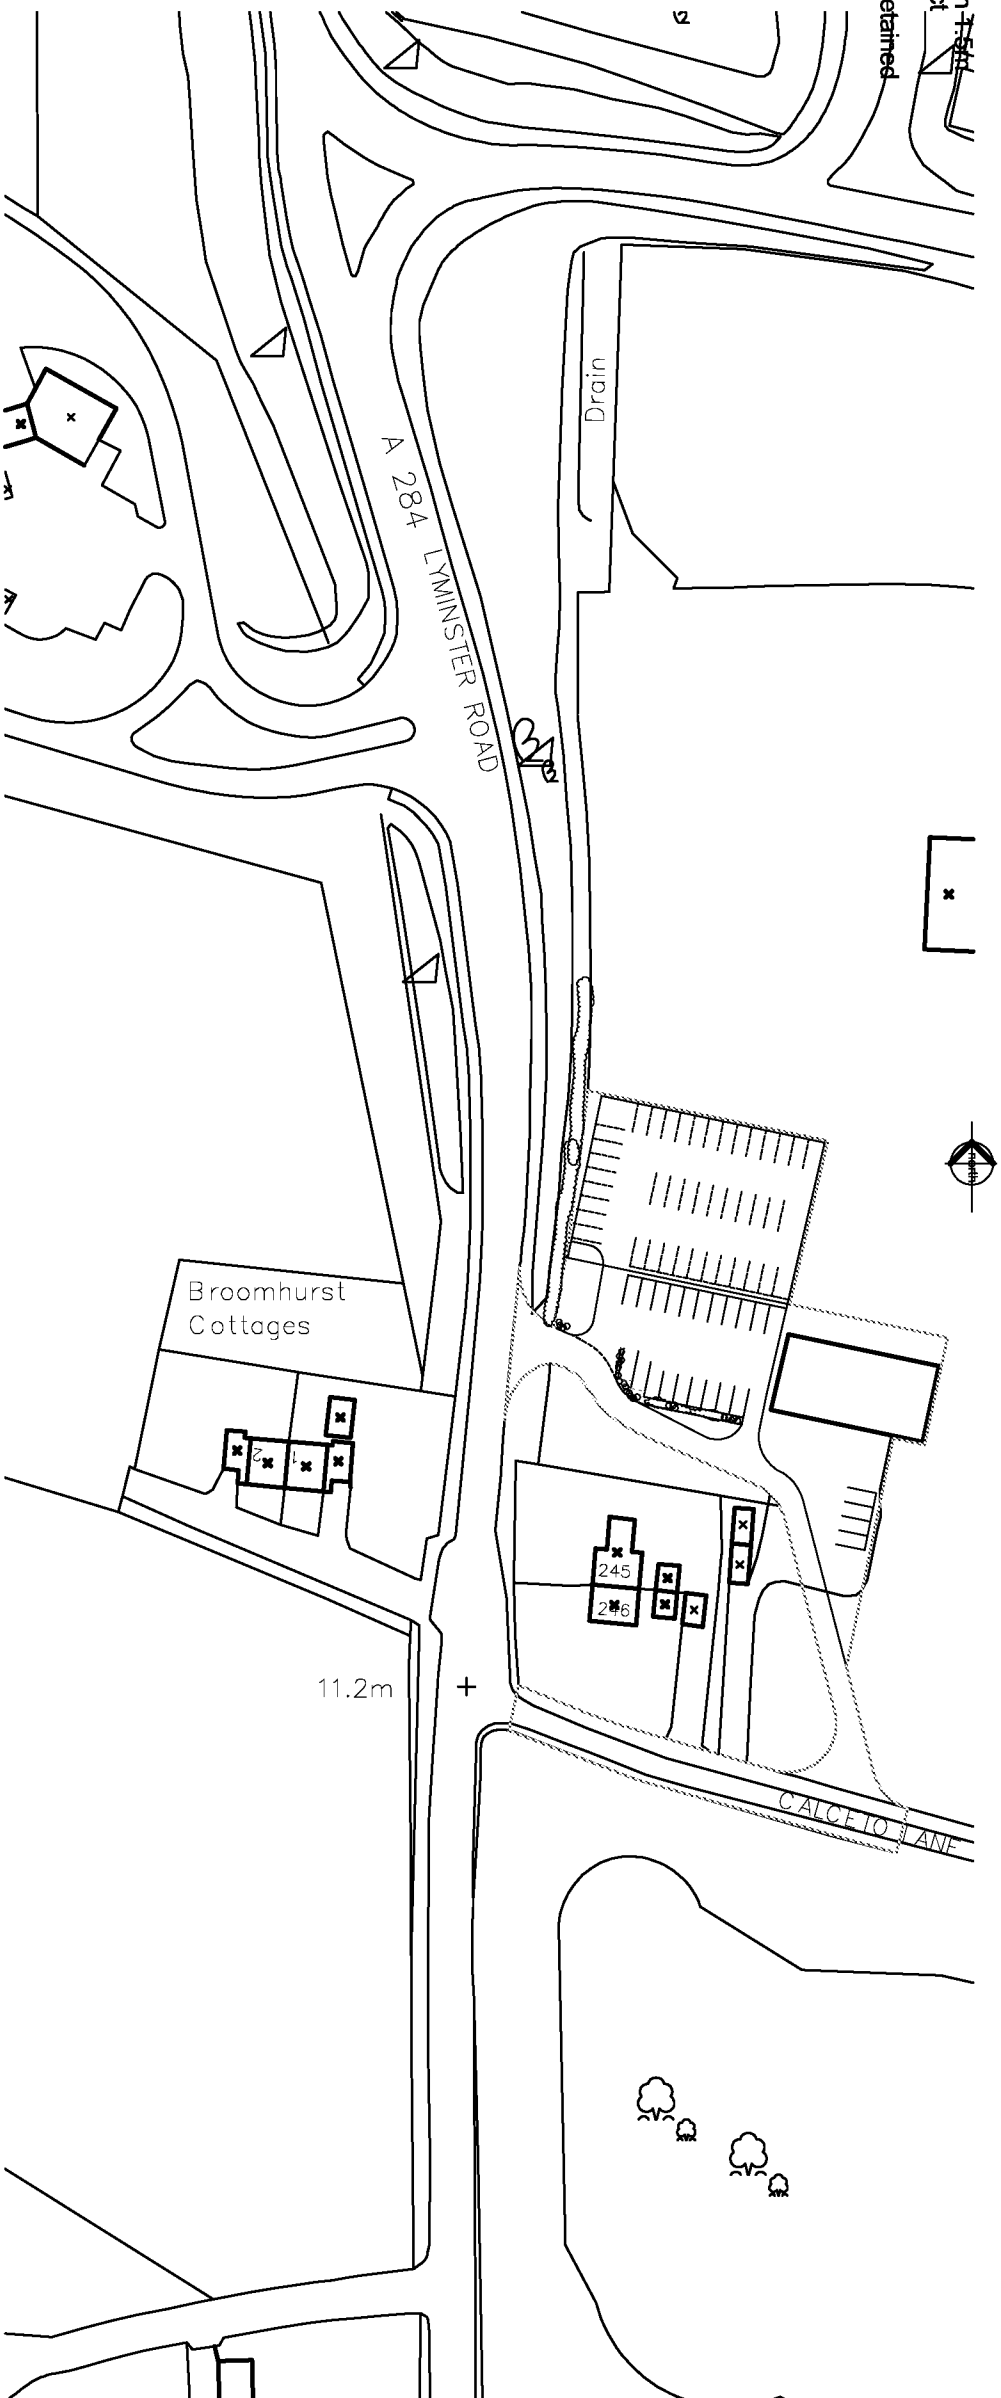

Change of use of existing farm shop
at Calceto Farm, Crossbush

Proposed Site Plan and Location Plan
Existing and Proposed Floor Plan and Elevations

Nov 2017

rev A Barriers in Calceto Lane shown, over floor parking shown and red edge amended