


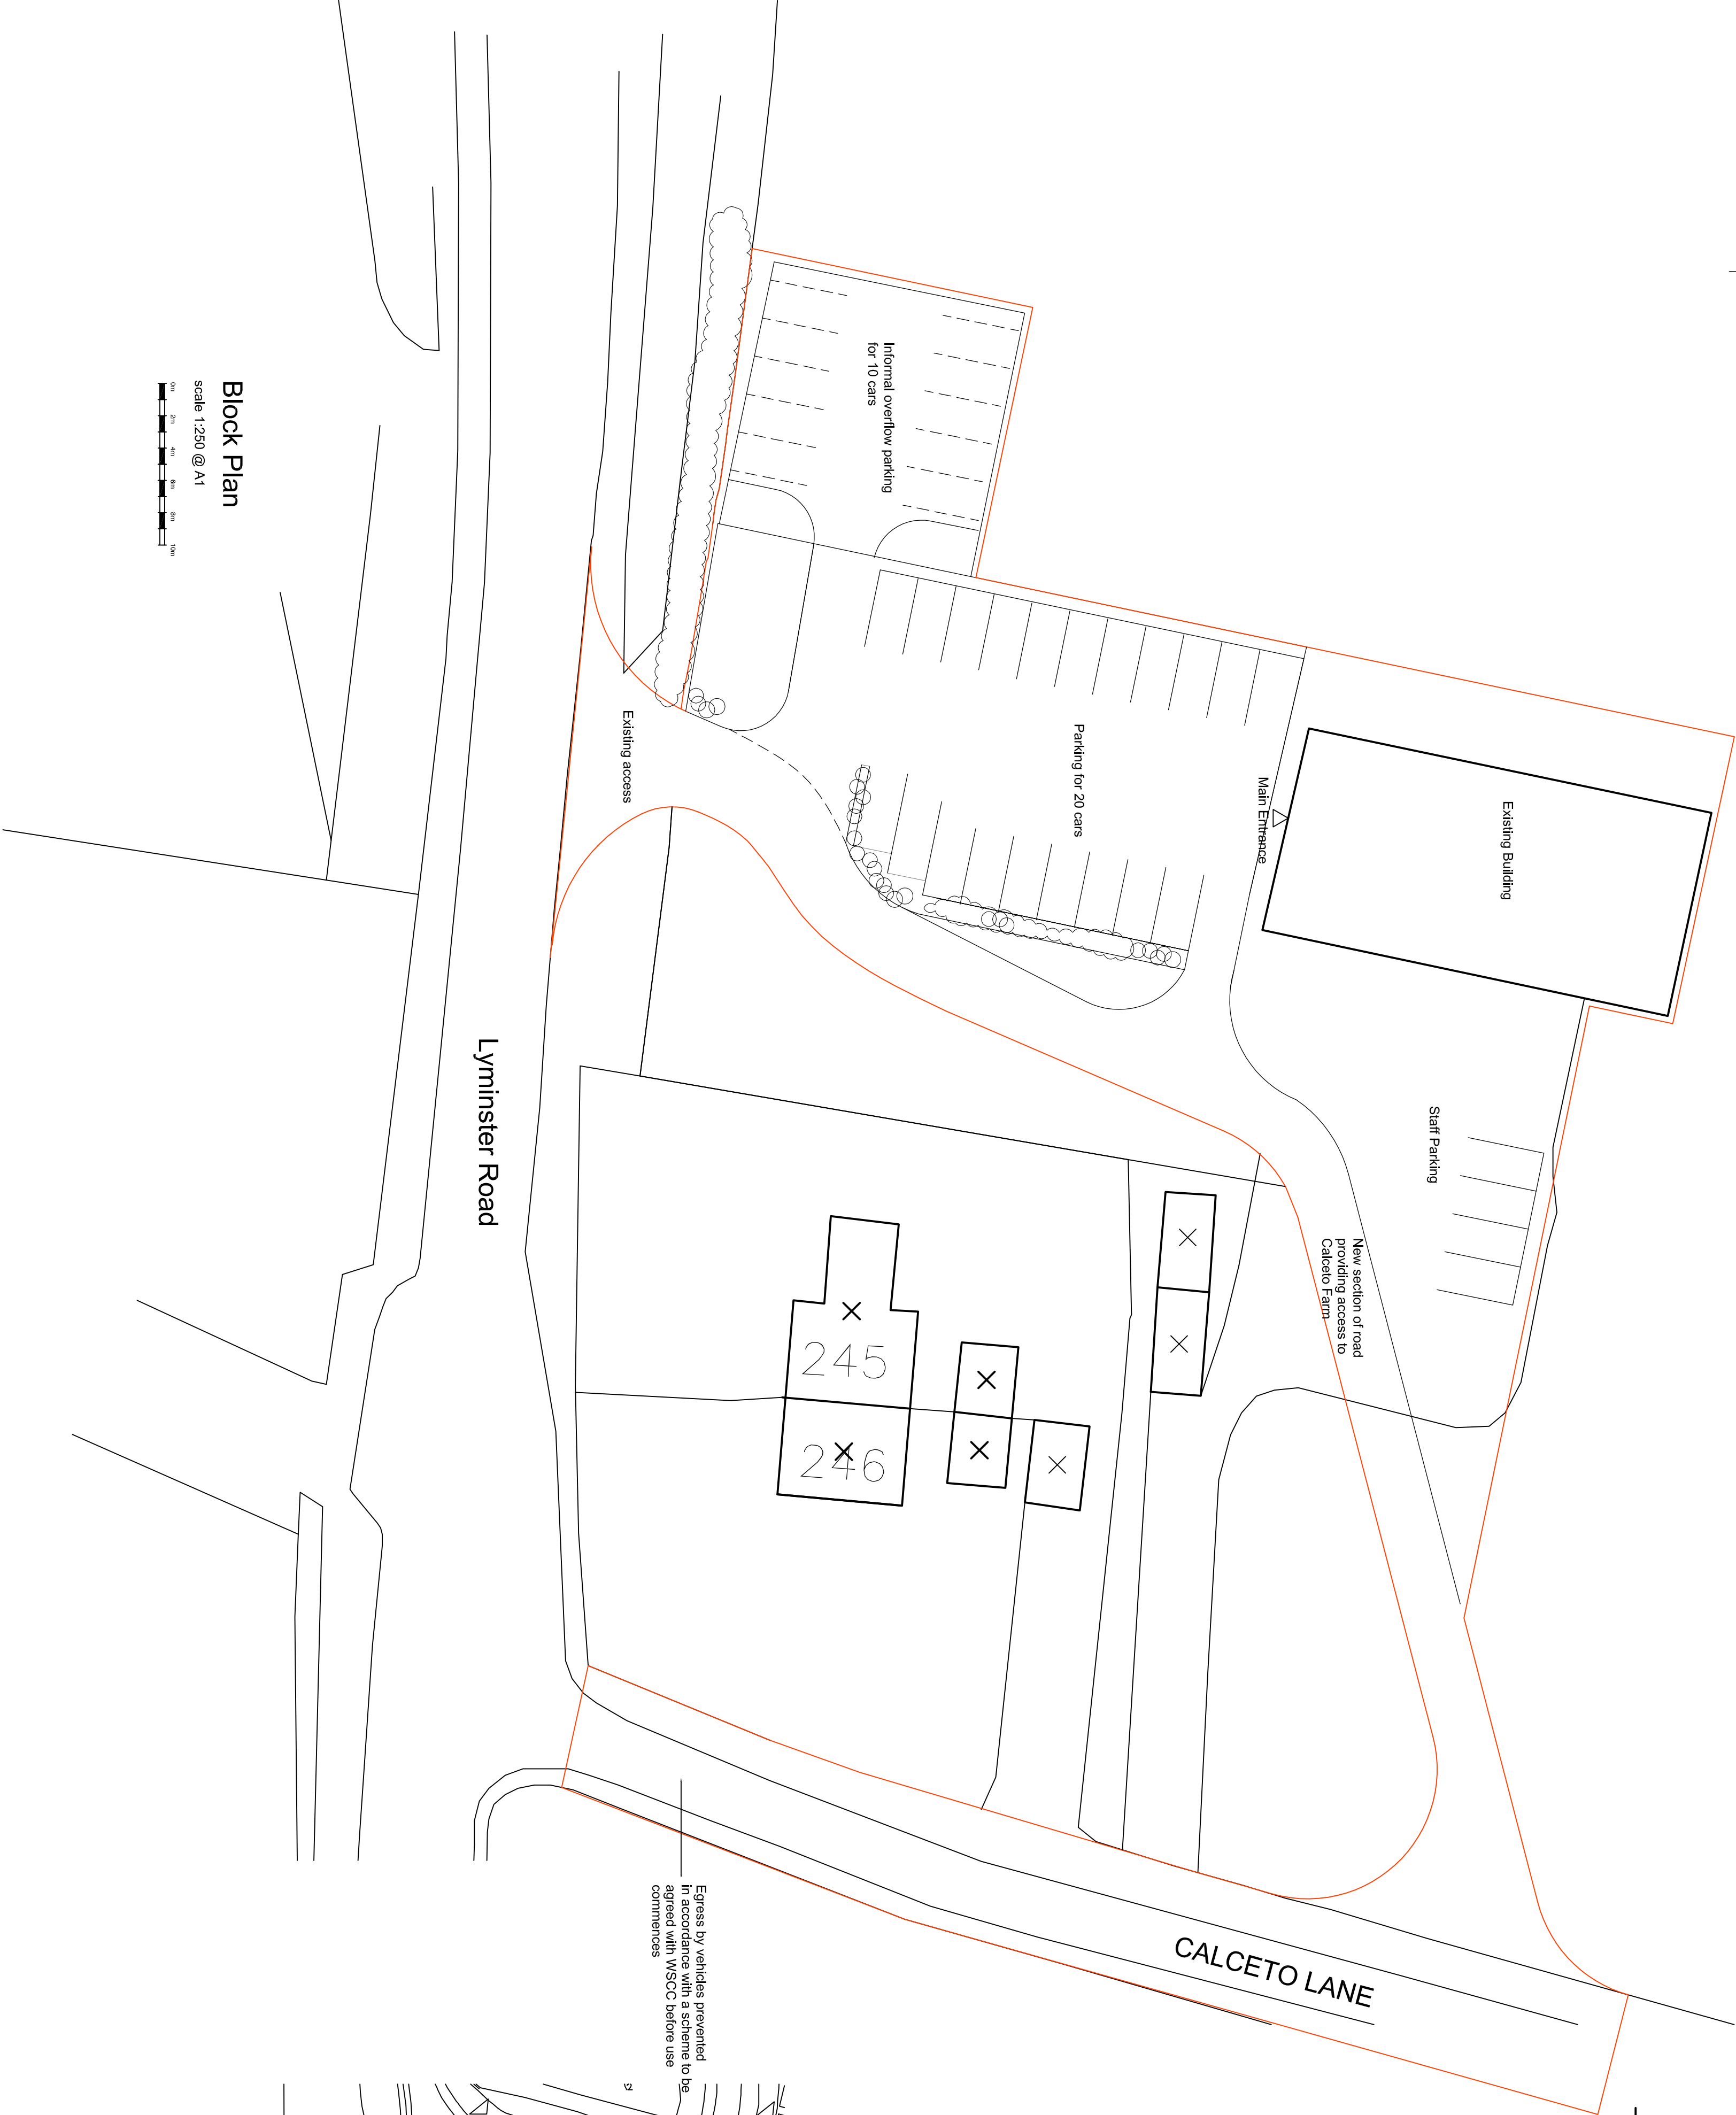


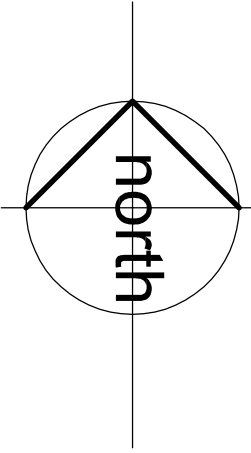


Block Plan
scale 1:250 @ A1

 


Egress by vehicles prevented
in accordance with a scheme to be
approved by the Local Planning
Authority (LPA) before use
commences

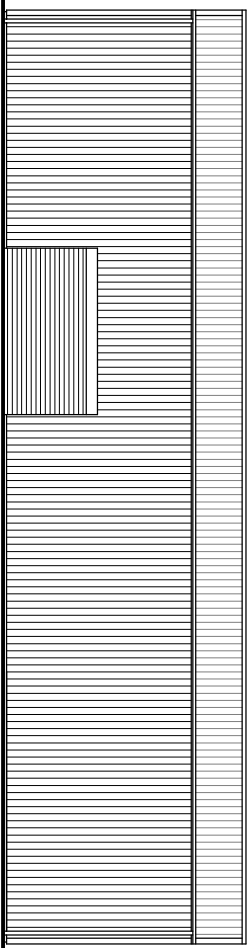


North Elevation

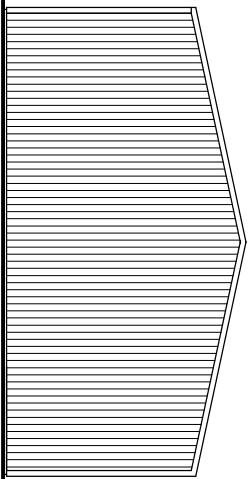



East Elevation

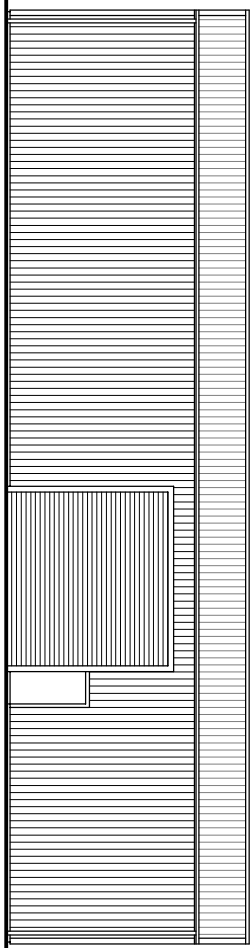

South Elevation

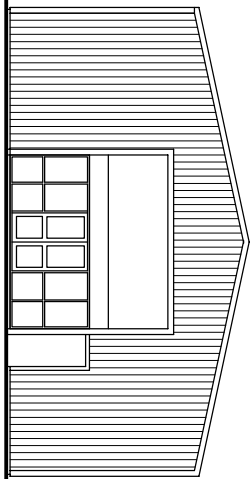


West Elevation

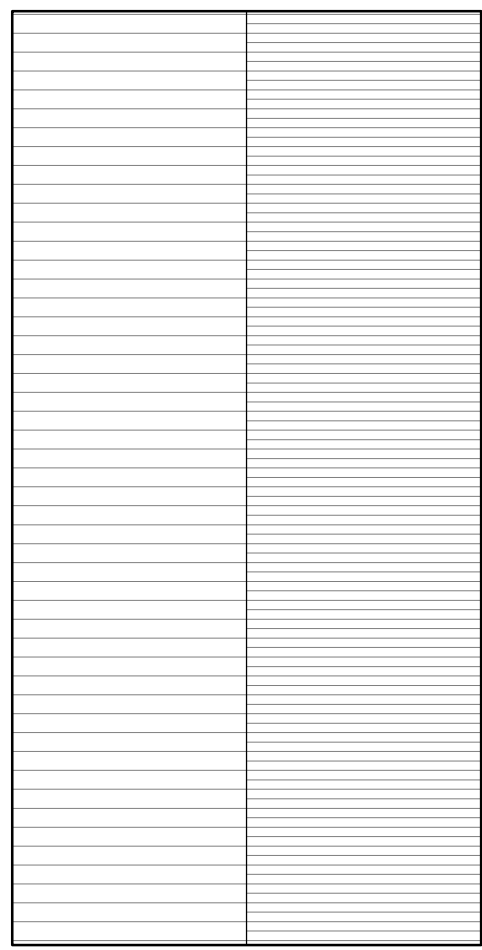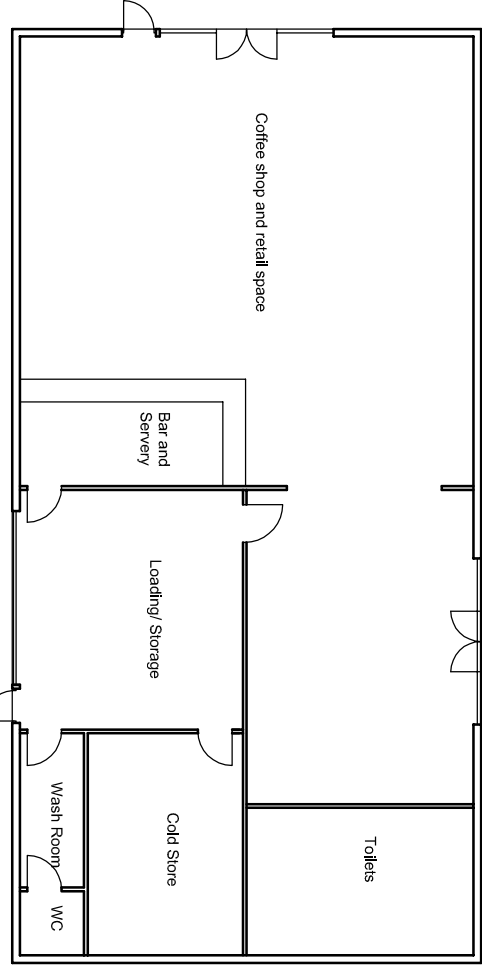


Floor Plan

Roof Plan

 

Existing and Proposed Plans and Elevations

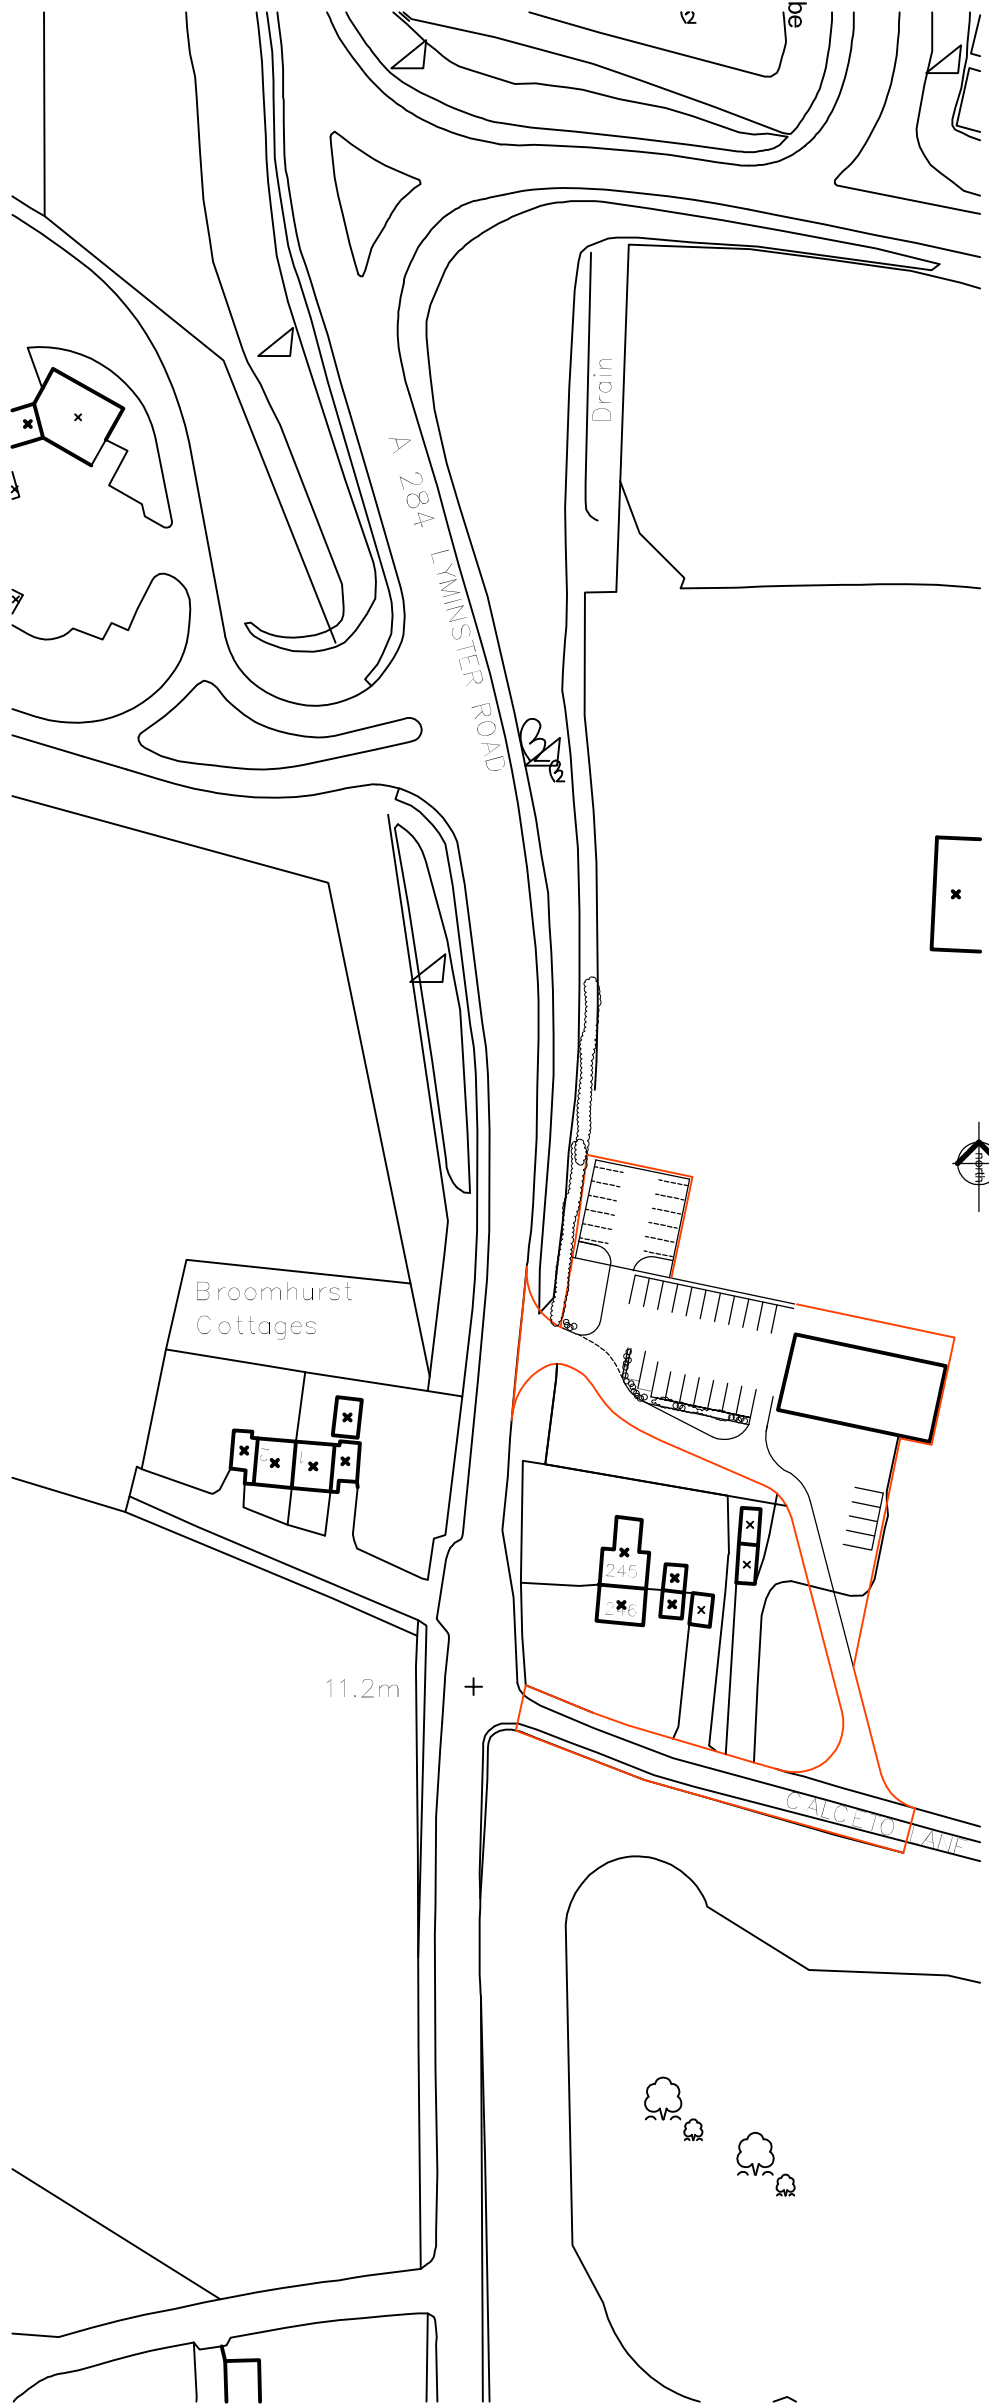

Location Plan
scale 1:1250 @ A1

Change of use of existing farm shop
at Calceito Farm, Crossbush

Proposed Site Plan and Location Plan
Existing and Proposed Floor Plan and Elevations

Nov 2017

rev A Barriers in Calceito Lane shown, over flow parking shown and red edge amended.
rev B Over flow parking amended barriers to Calceito Lane omitted and note added