
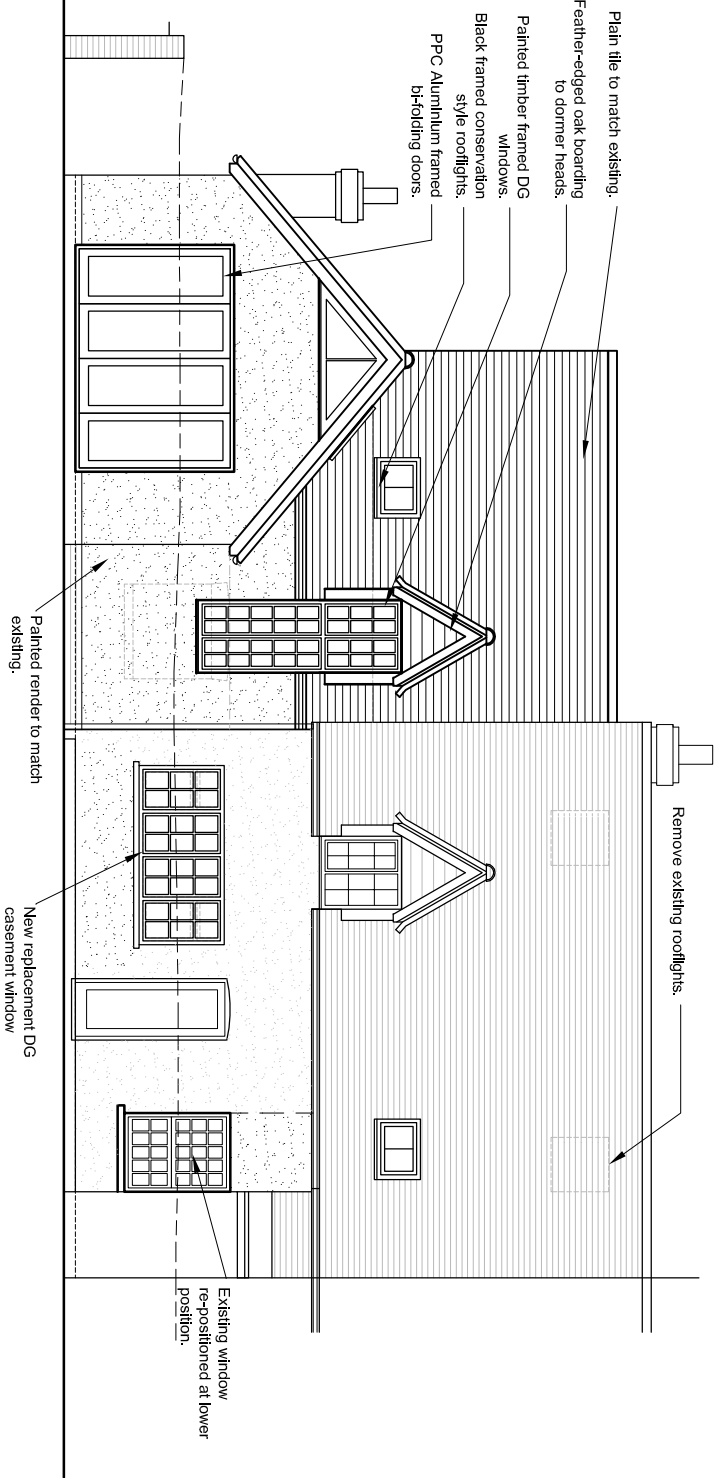
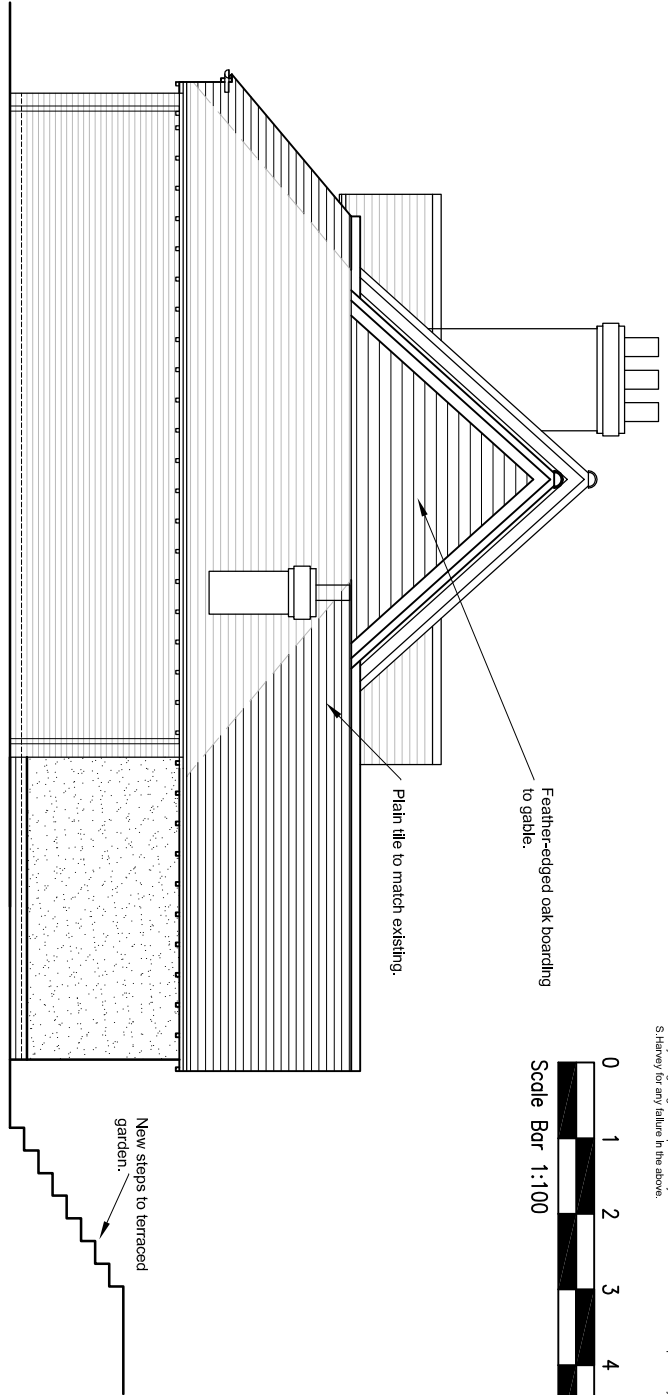
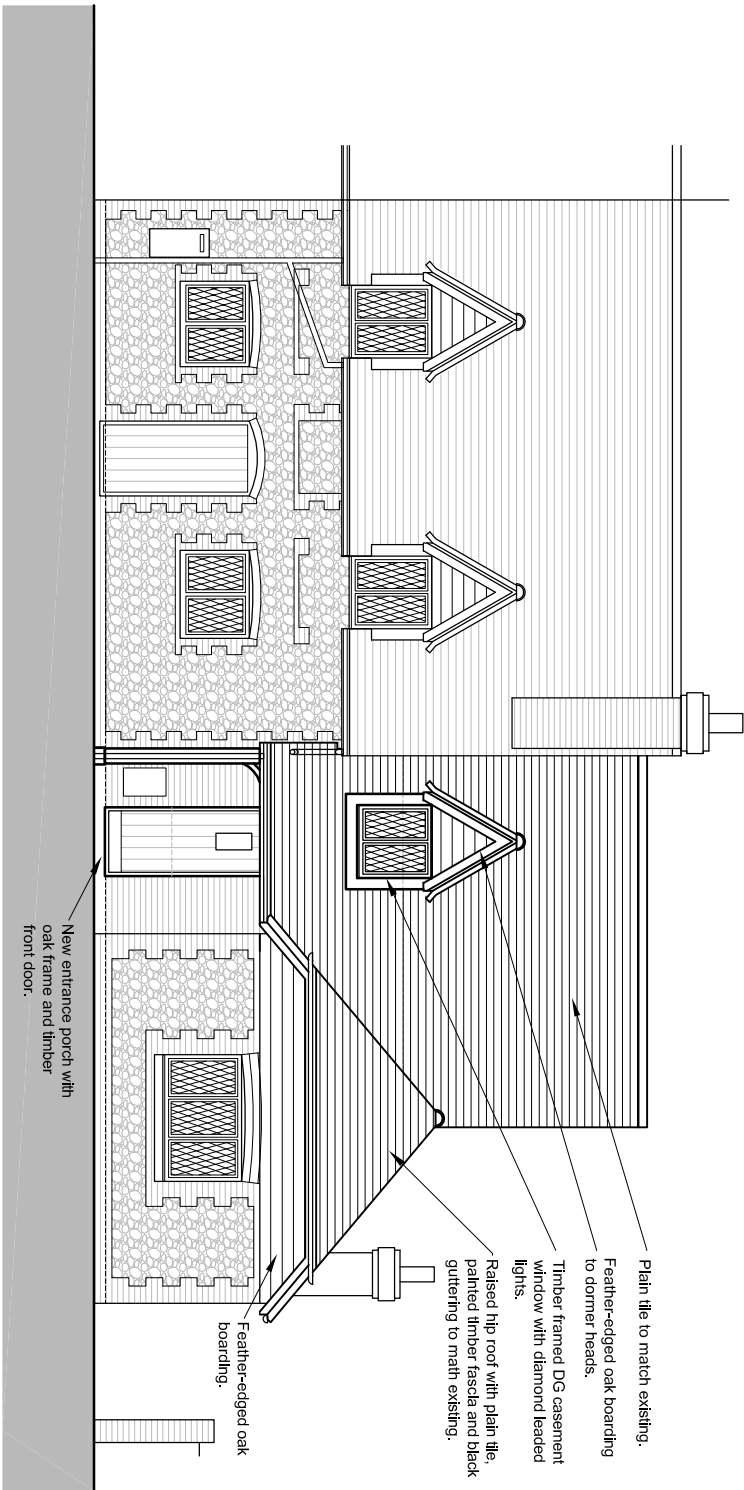
 


This drawing is to be read in conjunction with all other relevant drawings and specifications. Do not scale from this drawing (unless for planning purposes). Use figured dimensions only. All levels and dimensions to be checked on site prior to commencement of works on site. All dimensional discrepancies are to be brought to the immediate attention of the officer. Responsibility cannot be accepted for alteration and/or deviation from this design without prior Copyright reserved.

This drawing may only be used under license for the client and location specified in the title block. It may not be copied or disclosed to any other third party without written consent. It is the responsibility of the client to check Local Authorities are correctly indicated and that relevant Party Wall Notices (usually served via a Surveyor) where required have been served to adjoining neighbours prior to any commencement of works. No responsibility will be held by S. Harvey for any failure in the above.

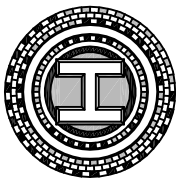


PROPOSED REAR ELEVATION
(SOUTH)

PLANNING			
		S. Harvey 2 Greenfield Way, Storrington, West Sussex, RH20 4PY T: 07833 178649 E: simontharvey@hotmail.com	
Client: Mr & Mrs Messenger			
Project: Single storey rear extension and first floor side extension & alterations			
Address: 253 Church Lane, Lymminster, West Sussex, BN17 7QJ			
Drawing Title: PROPOSED ELEVATIONS			
SHEET 1 OF 2			
Drawing Number: 28_105			
Date: November 2018		Scale: 1:100 @A3	
ARUN DISTRICT COUNCIL LY/4/19/HH			

A - Further to Officer's comments, Scheme revised to substantially reduce first floor extension.
04.06.2019

Revision

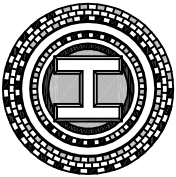

S. Harvey
2 Greenfield Way,
Storrington,
West Sussex,
RH20 4PY
T: 07833 178649
E: simonharvey@hotmail.com

Client: Mr & Mrs Messenger

Project: Single storey rear extension and first floor side extension & alterations

Address: 253 Church Lane,
Lymminster,
West Sussex,
BN17 7QJ