



PROJECT NO:

DO NOT SCALE FROM THIS DRAWING  
ALL DIMENSIONS TO BE VERIFIED ON SITE  
DRAWING TO BE SCALED FOR PLANNING AND  
BUILDING REGULATIONS PURPOSES ONLY.

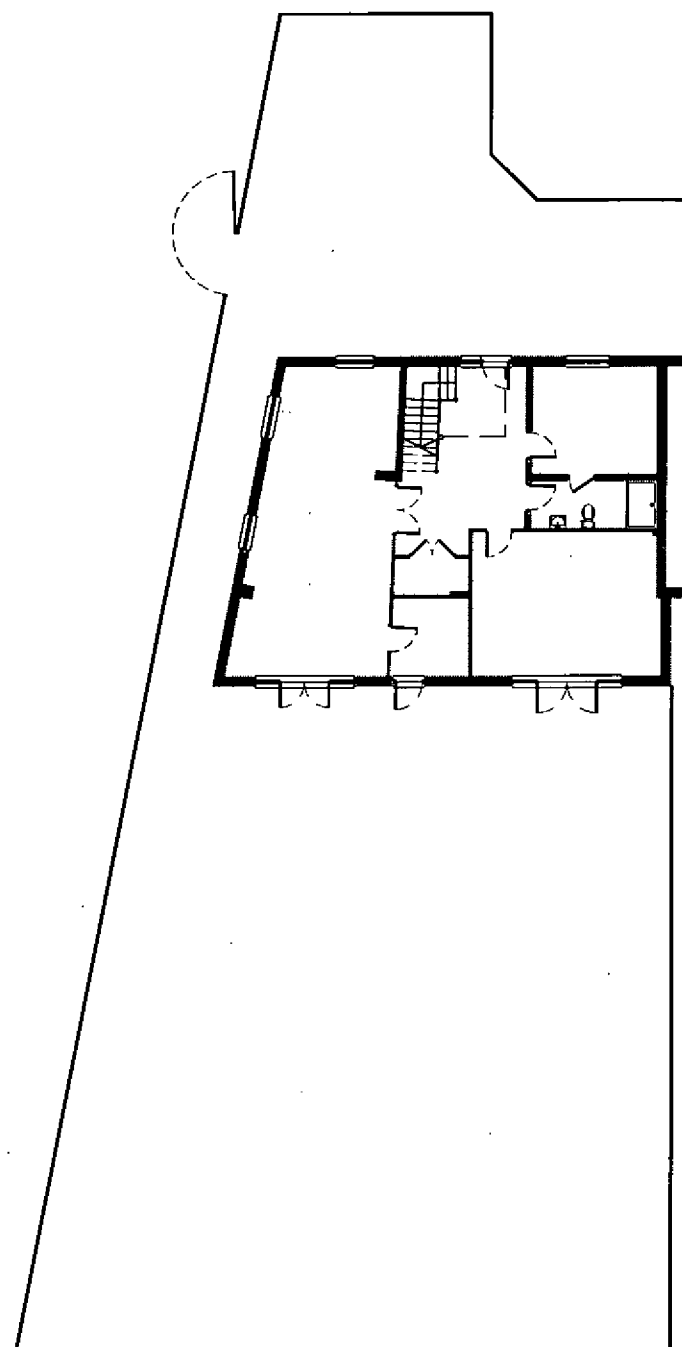

EXISTING SITE PLAN 1:200

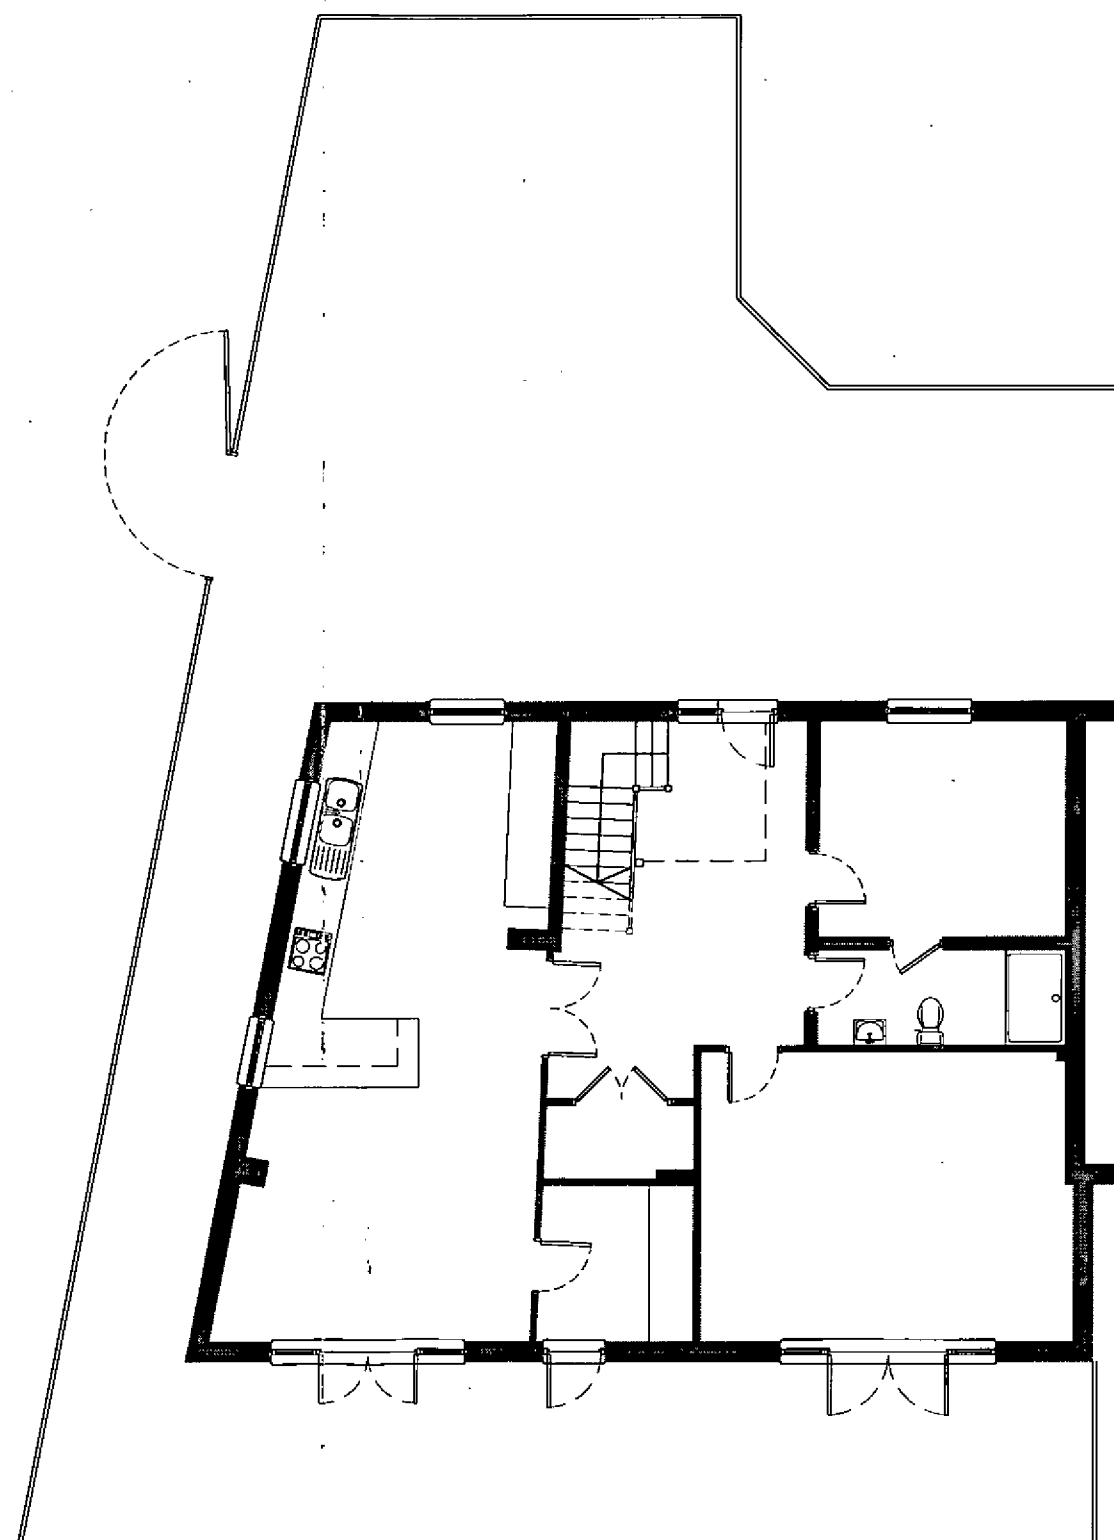

EXISTING PARKING COURT PLAN 1:100



| REV | DESCRIPTION | DATE | INT | CHKD |
|-----|-------------|------|-----|------|
|     |             |      |     |      |

**GJT**  
Consultancy

Suite 73  
80 High Street  
Winchester  
Hampshire  
SO23 9AT

T: 01962 711364

Client

Project  
Almond Cottage  
Arundel

Title  
Existing Site Layout

|            |         |       |         |
|------------|---------|-------|---------|
| Scale @ A3 | Date    | Drawn | Checked |
| 1:100/200  | Jul '14 | AST   | GJT     |

|             |             |          |
|-------------|-------------|----------|
| Project No: | Drawing No. | Revision |
| -           | 001         | -        |