
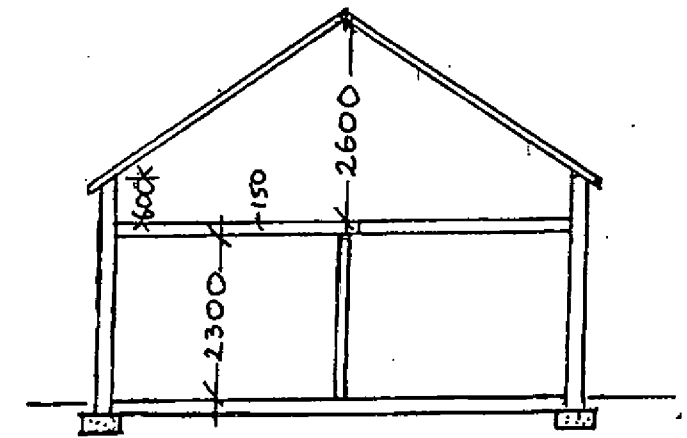


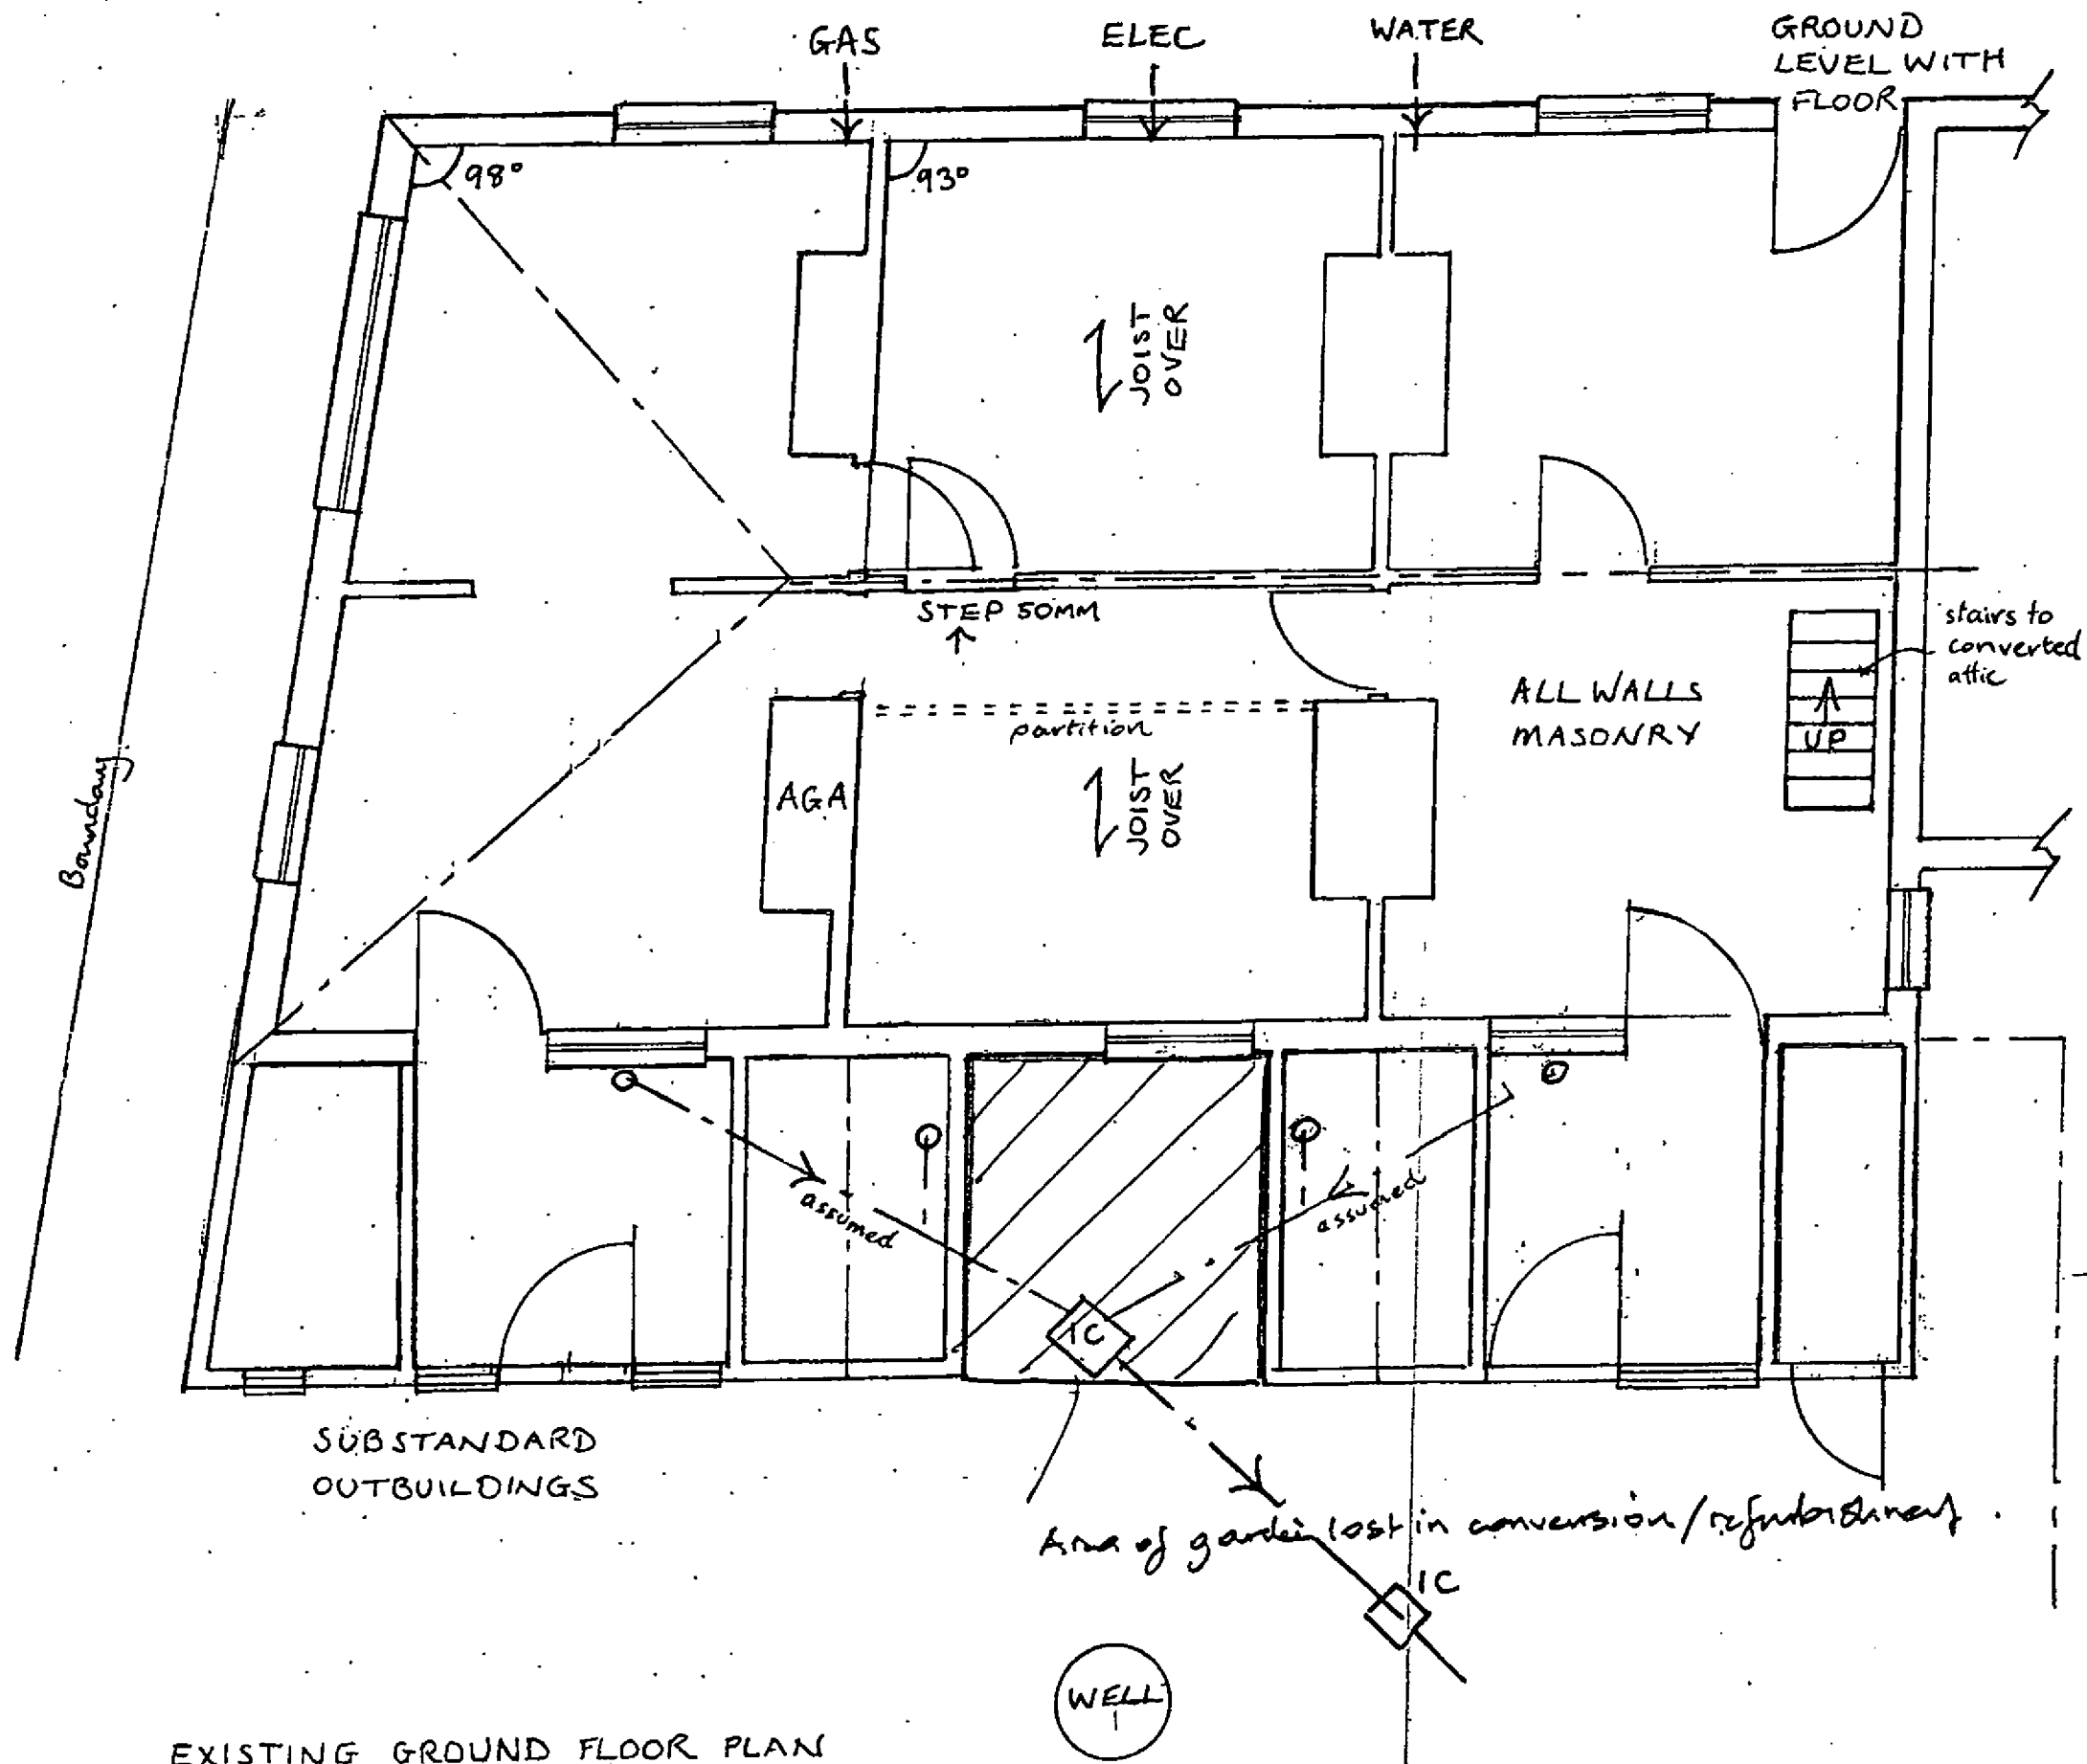

TYPICAL SECTION 1:100

TUNMORE DESIGN and BUILD
UNIT 2 HOLLYACRE TODDINGTON LANE
LITTLEHAMPTON W.SUSSEX
BN17 7PP

t: 01903 723791

e: contact@tunmoredesign.co.uk

f: 01903 731825

Formation of rear and front dormers to
existing first floor, altering hipped roof to
gable on south elevation and general
alterations

ALMOND COTTAGE
THE CAUSEWAY
ARUNDEL

EXISTING GROUND FLOOR PLAN

Date.	Scale.	Drawn.
Sep-13	1:50	TT

Dwg No	Rev.
AC1 REV A	A - REAR WINDOWS SHOWN

EXISTING GROUND FLOOR PLAN

PRIOR TO REFURBISHMENT &
EXTENSION IN JULY 2013 to 14.