


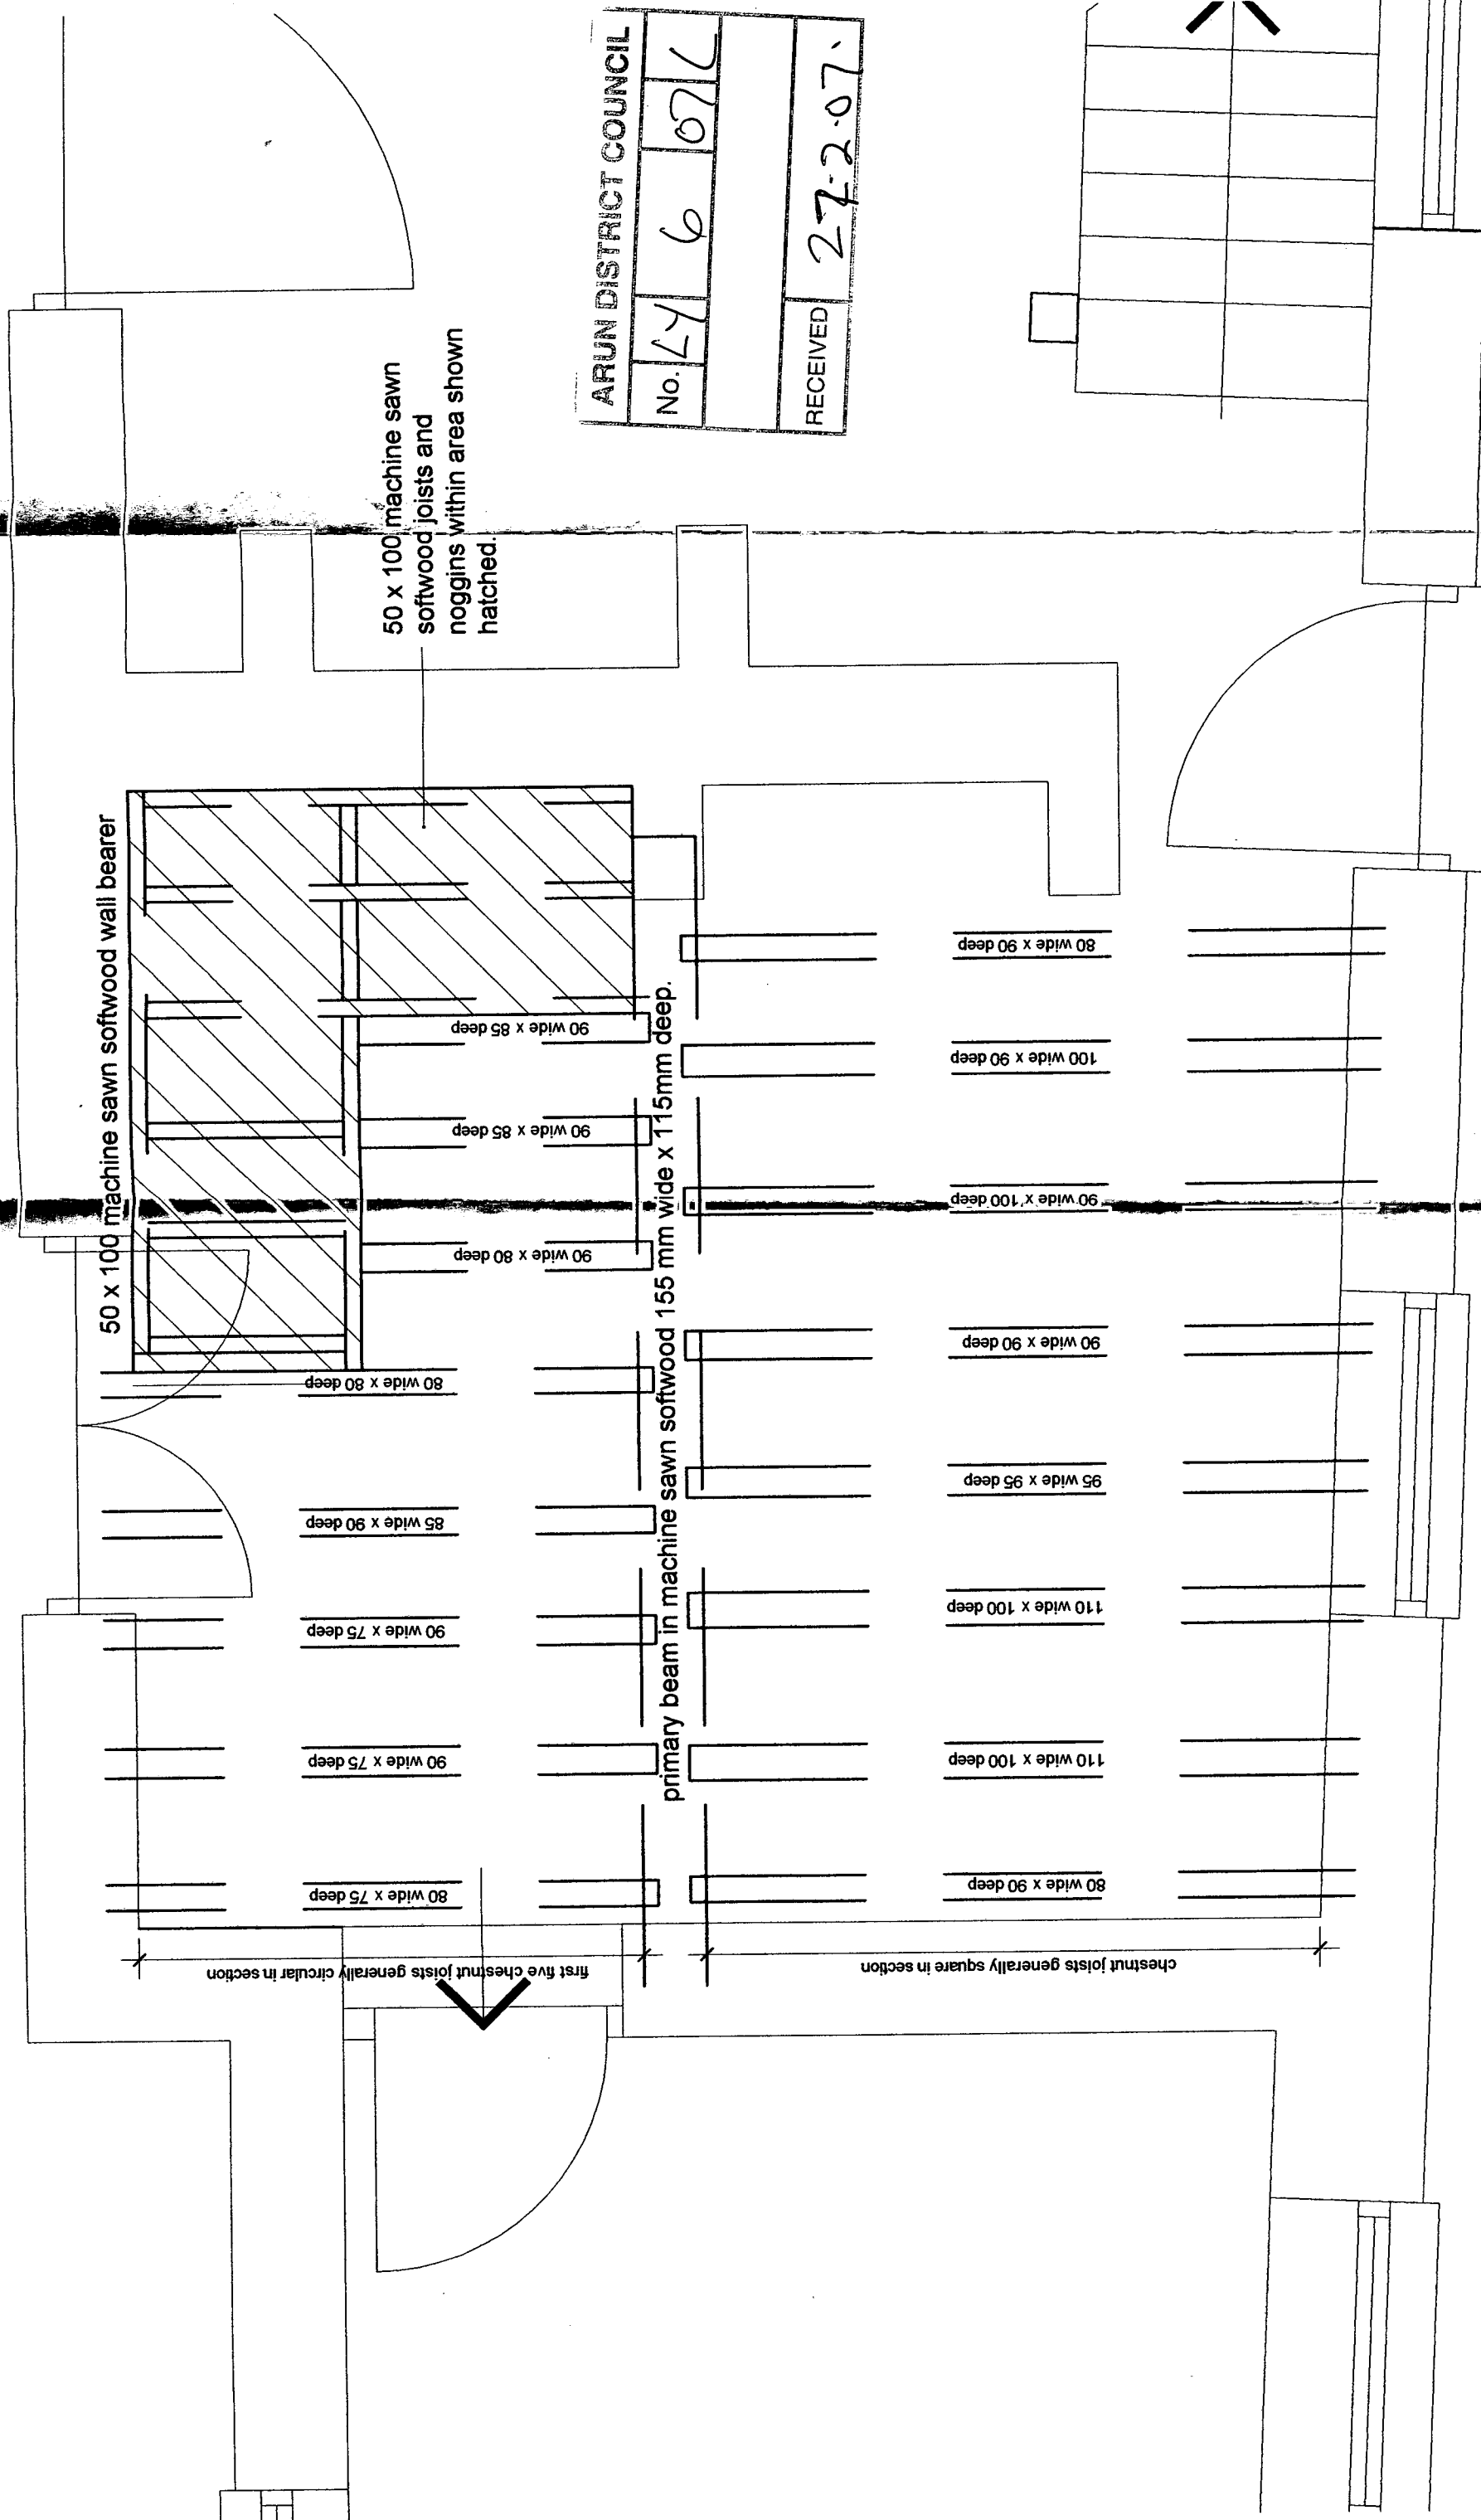

ARUN DISTRICT COUNCIL		
No.	LY	6
		07/L
RECEIVED	27-2-07	

GROUND FLOOR PLAN (part) as existing
First floor joists shown with heavy broken lines.

project: Defective Floor above Dining Room Calcetto Cottage, Crossbush Lane, Crossbush, Arundel, West Sussex	Maurice Ashenden-Bax Chartered Architect CALCETTO COTTAGE, CROSSBUSH LANE ARUNDEL, WEST SUSSEX BN18 9PQ Telephone: 01903 882988 Mobile: 07976 509831 email: ashendenbax@btinternet.com	
	date: 19.02.07	scale: 1:20
	drg. no:	rev.
		07.1439.03