


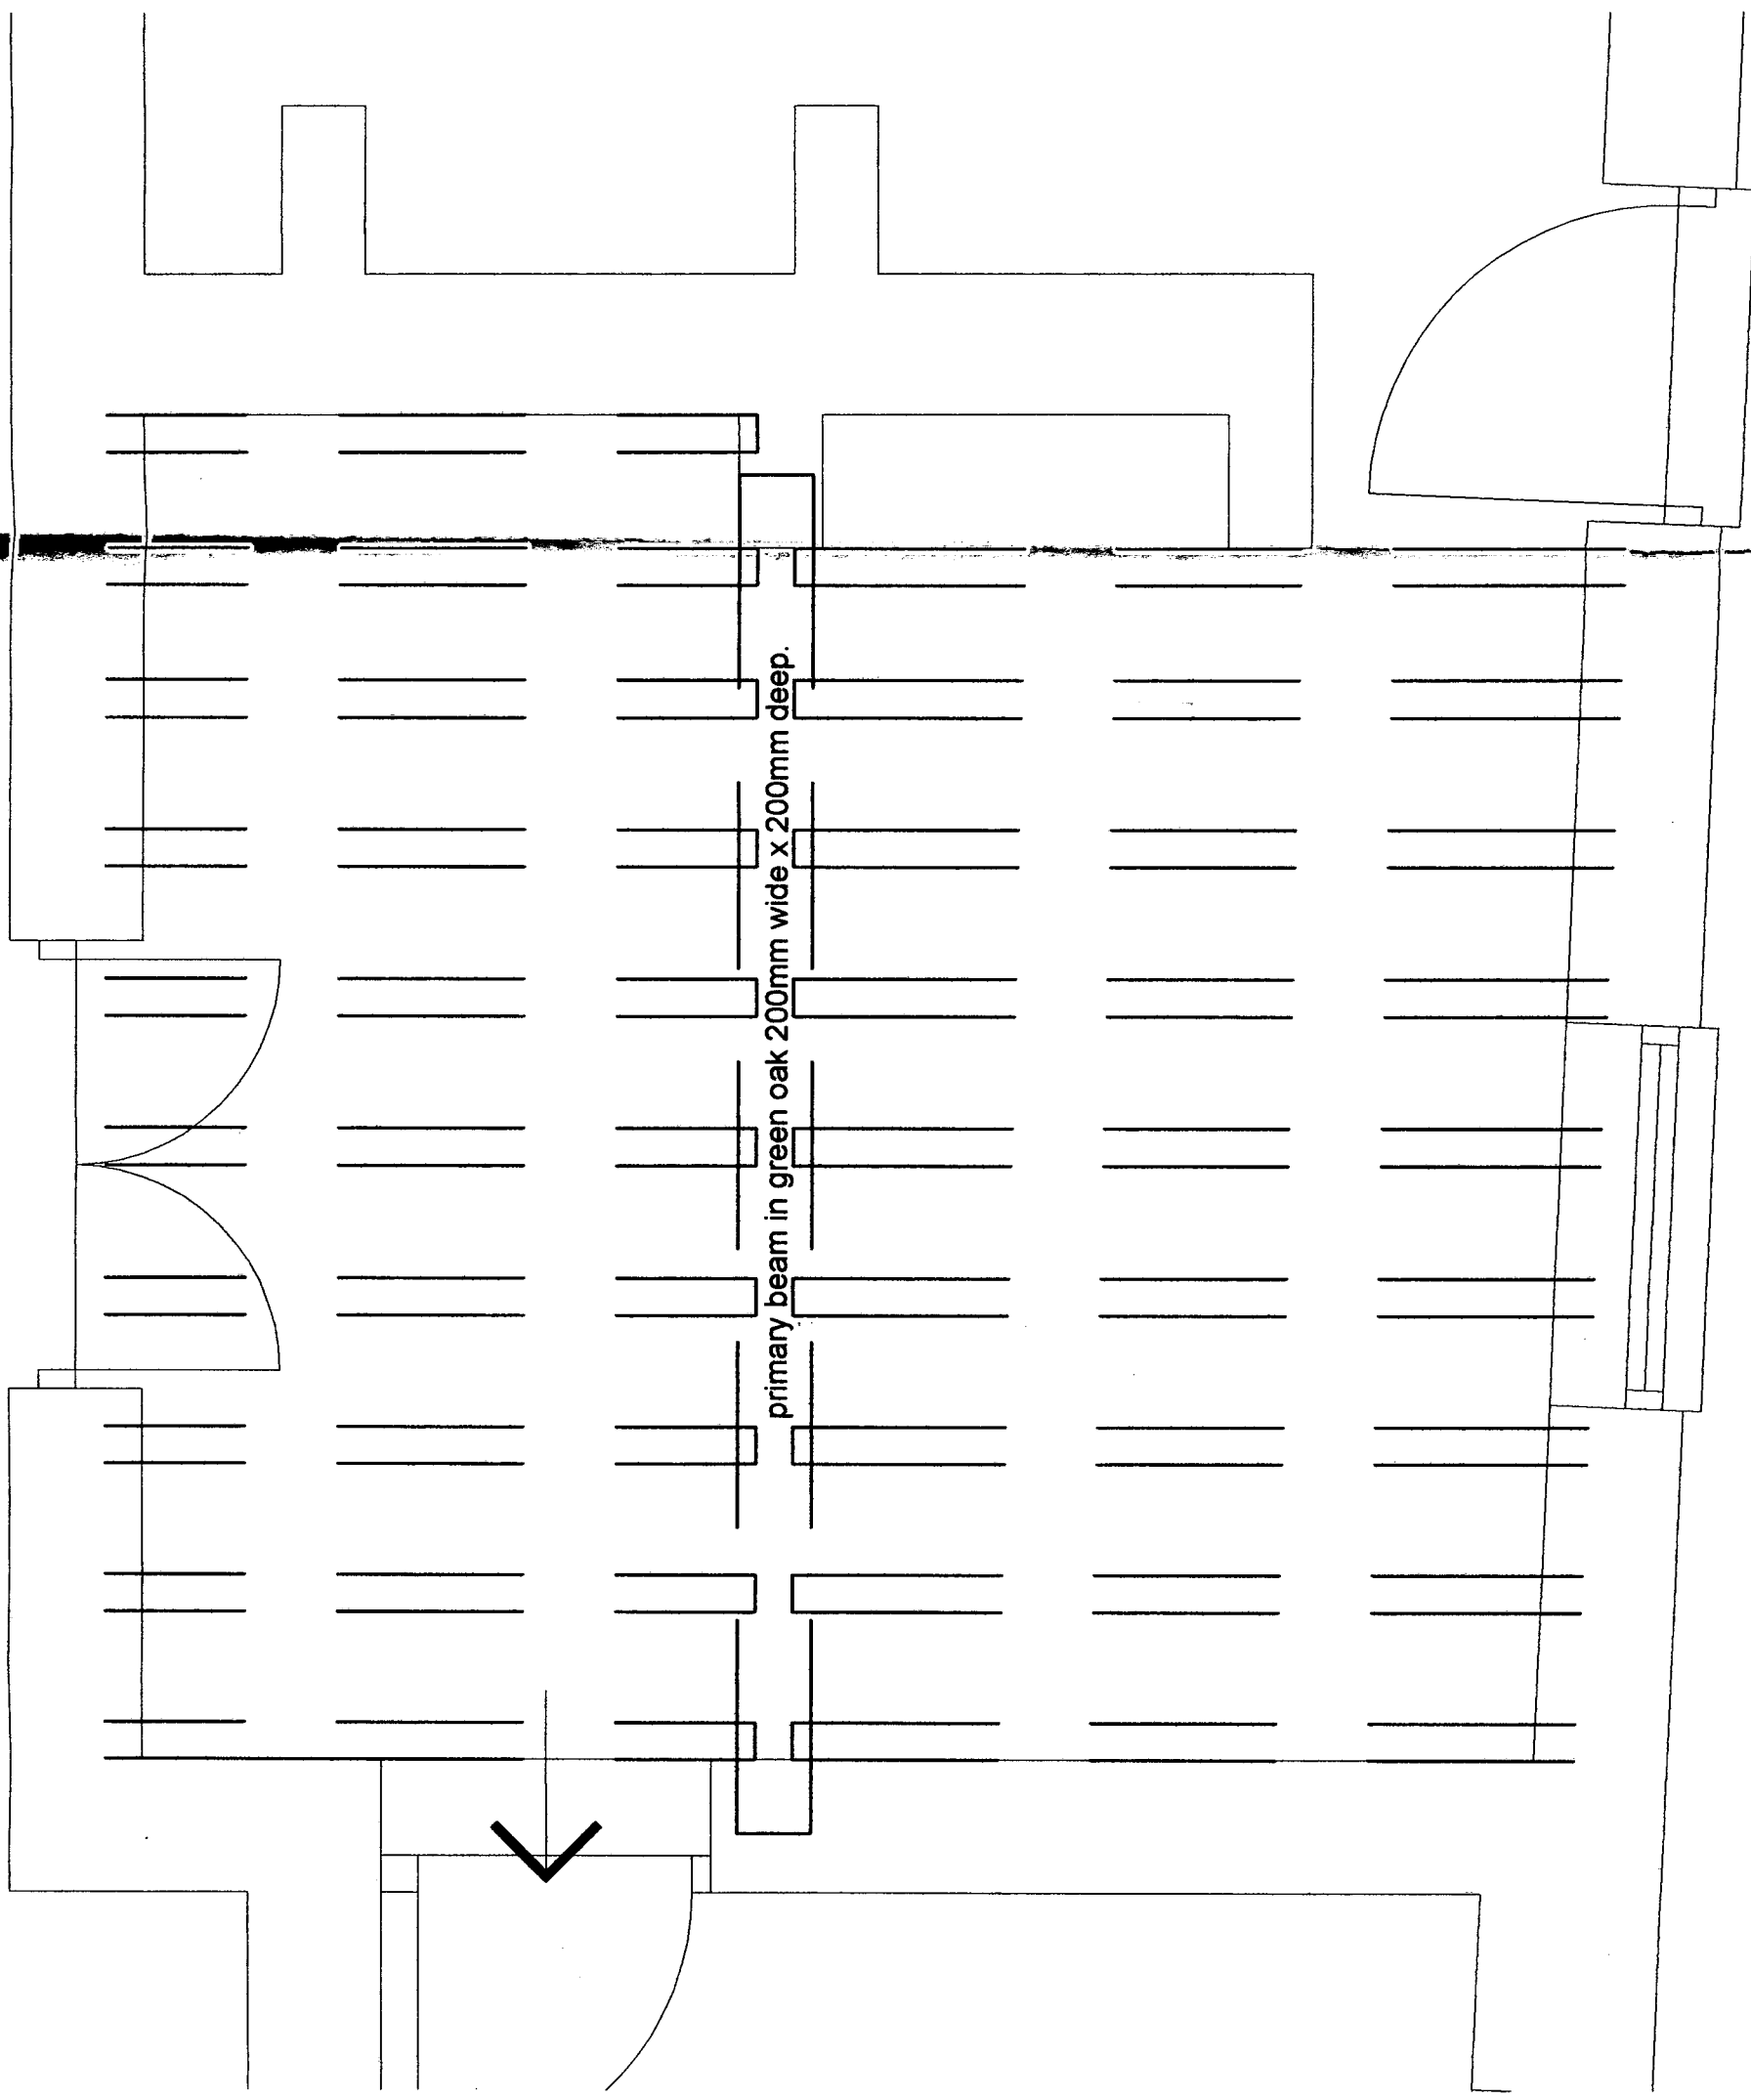

GROUND FLOOR PLAN (part) as proposed
First floor joists shown with heavy broken lines.

Proposed floor to be constructed of 22mm thick tongue and groove floor boards fixed through 50 x 20mm batten on 100mm wide x 125mm deep box chamfered oak joists at approximately 400mm centres.

Joists to be boxed into 200 x 200mm box chamfered oak primary beam.

Joist and beam to be finished with slaked putty linewash.

200 x 22mm oak floor boards.

50 x 20 treated softwood batten

12.5mm plasterboard fixed to top of joists


ARUN DISTRICT COUNCIL

No.	LY	6	07	L
-----	----	---	----	---

TYPICAL SECTION THRO' JOIST

RECEIVED	27.2.07
----------	---------

200 x 22mm oak floor boards.

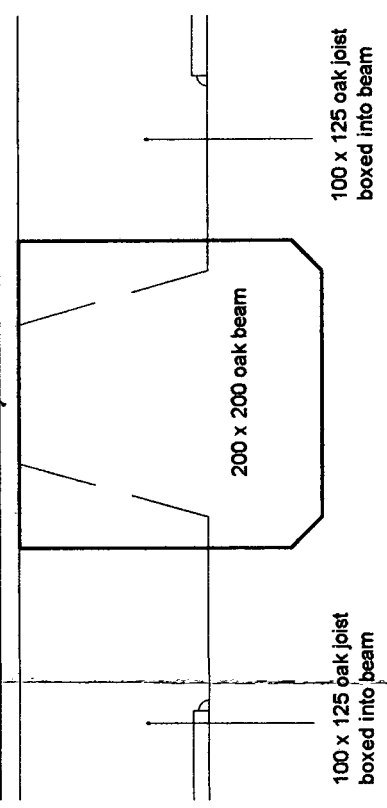

TYPICAL SECTION THRO' PRIMARY BEAM

project: Defective Floor above Dining Room Calceito Cottage, Crossbush Lane, Crossbush, Arundel, West Sussex	date: 19.02.07	scale: 1:20 & 1:5
	project: Maurice Ashenden-Bax Chartered Architect CALCETTO COTTAGE, CROSSBUSH LANE ARUNDEL, WEST SUSSEX BN18 9PQ Telephone: 01903 882988 Mobile: 07976 509831 email: ashendenbax@btinternet.com	
drg. no:		rev.
		07.1439.04