




1 EAST ELEVATION
1 : 50



2 SOUTH ELEVATION
1 : 50



3 WEST ELEVATION
1 : 50

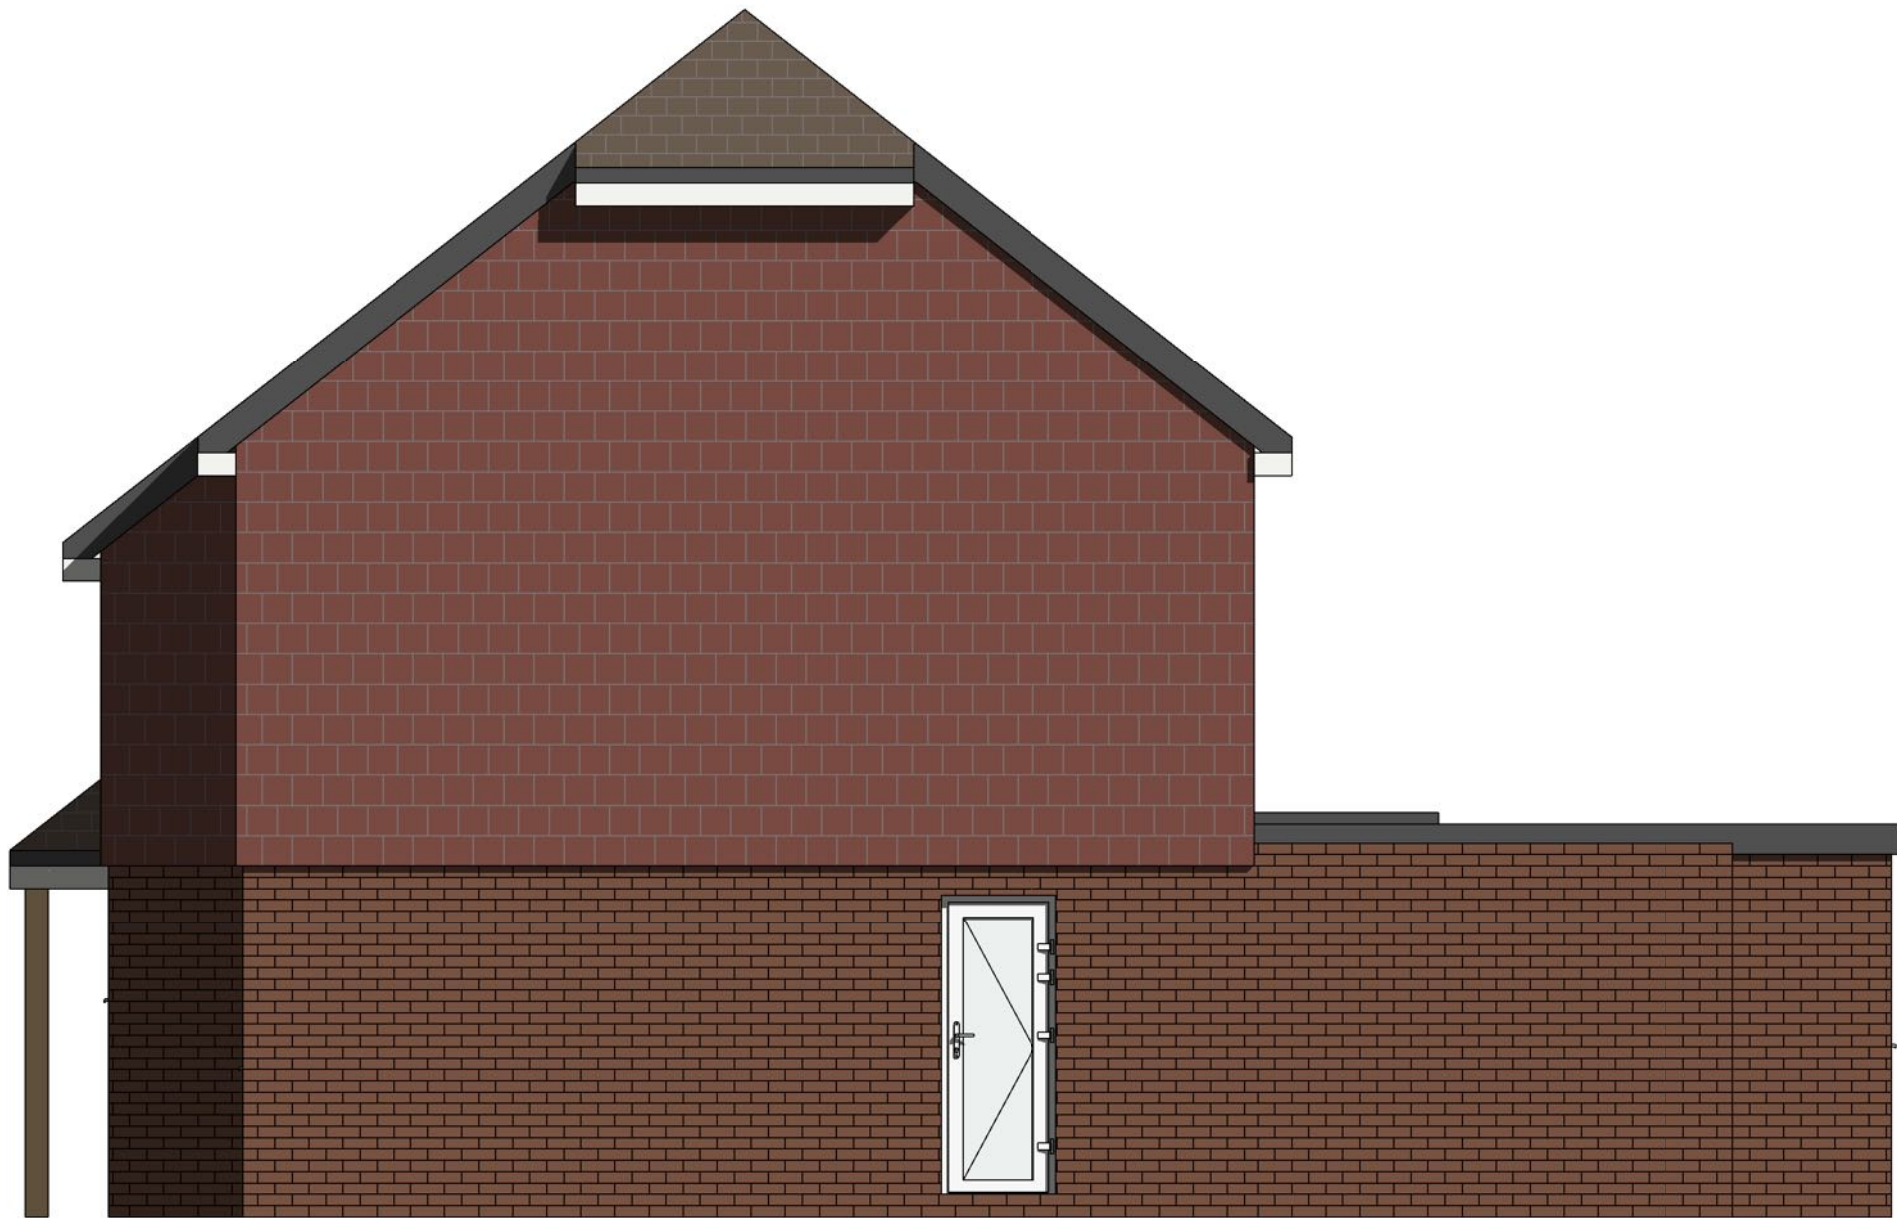

4 NORTH ELEVATION
1 : 50



REV	DATE	DESCRIPTION

rmr architecture
Roberts Miller Redshaw

architecture - construction - homes

RIBA Chartered Practice

arb Architects Registration Board

CLIENT	Mr & Mrs Kelly		
SITE ADDRESS	1 The Paddocks Lymminster BN17 7QH		
PROJECT TITLE	Proposed single storey front and rear extensions and internal alterations		
STATUS	PRELIMINARY		
DATE	29th Mar 2021	DRAWN BY	EL
DRAWING TITLE EXISTING ELEVATIONS			
SCALE	1 : 50 @A1	DRAWING NO.	A103