



COPYRIGHT
This drawing is the property of Michael Goff.
The information given on it is protected by
copyright and any form of copying or
reproduction is strictly forbidden. The drawing
remains the property of Michael Goff and is
subject to recall without notice.

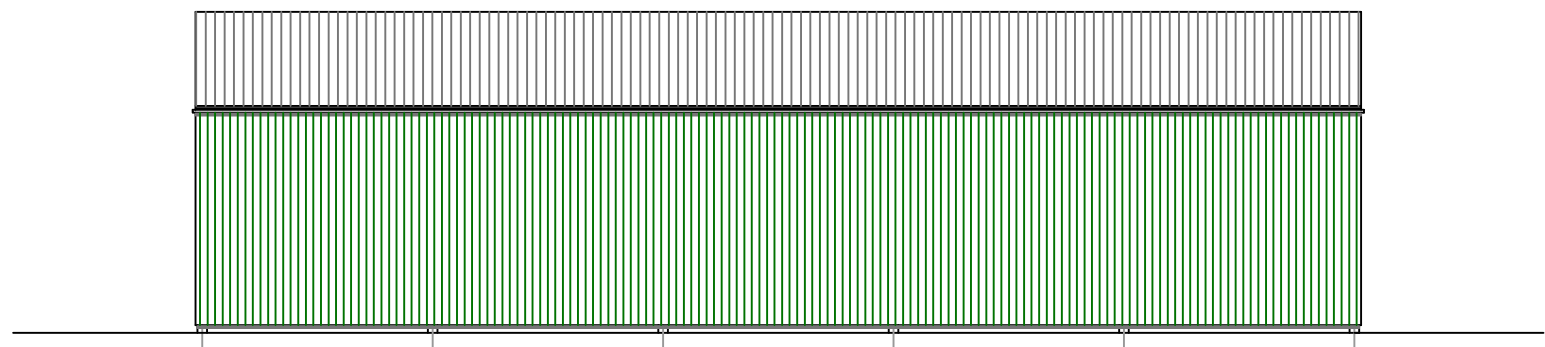


NORTH WEST ELEVATION




SOUTH EAST ELEVATION

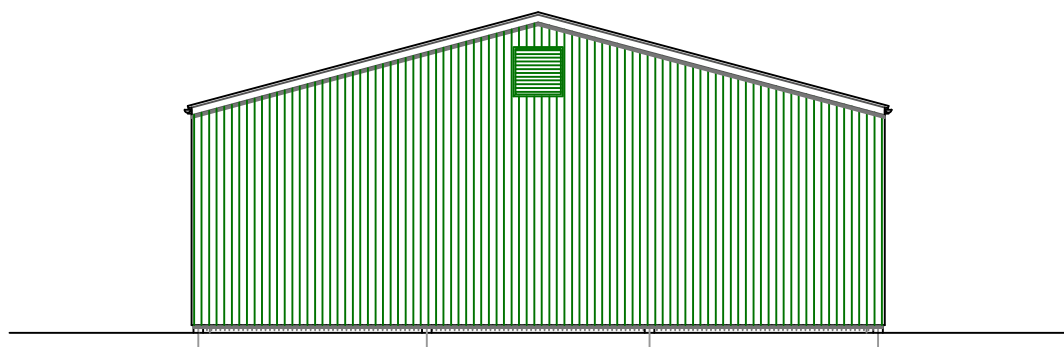

SOUTH WEST ELEVATION

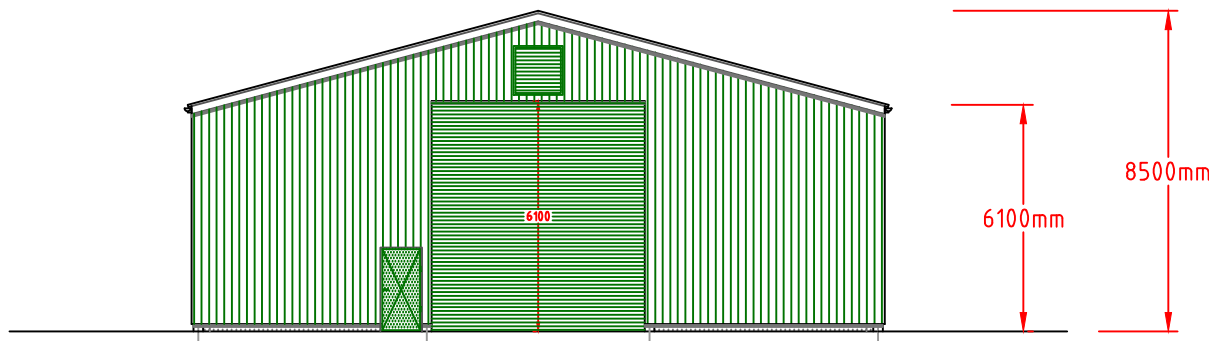

NORTH EAST ELEVATION

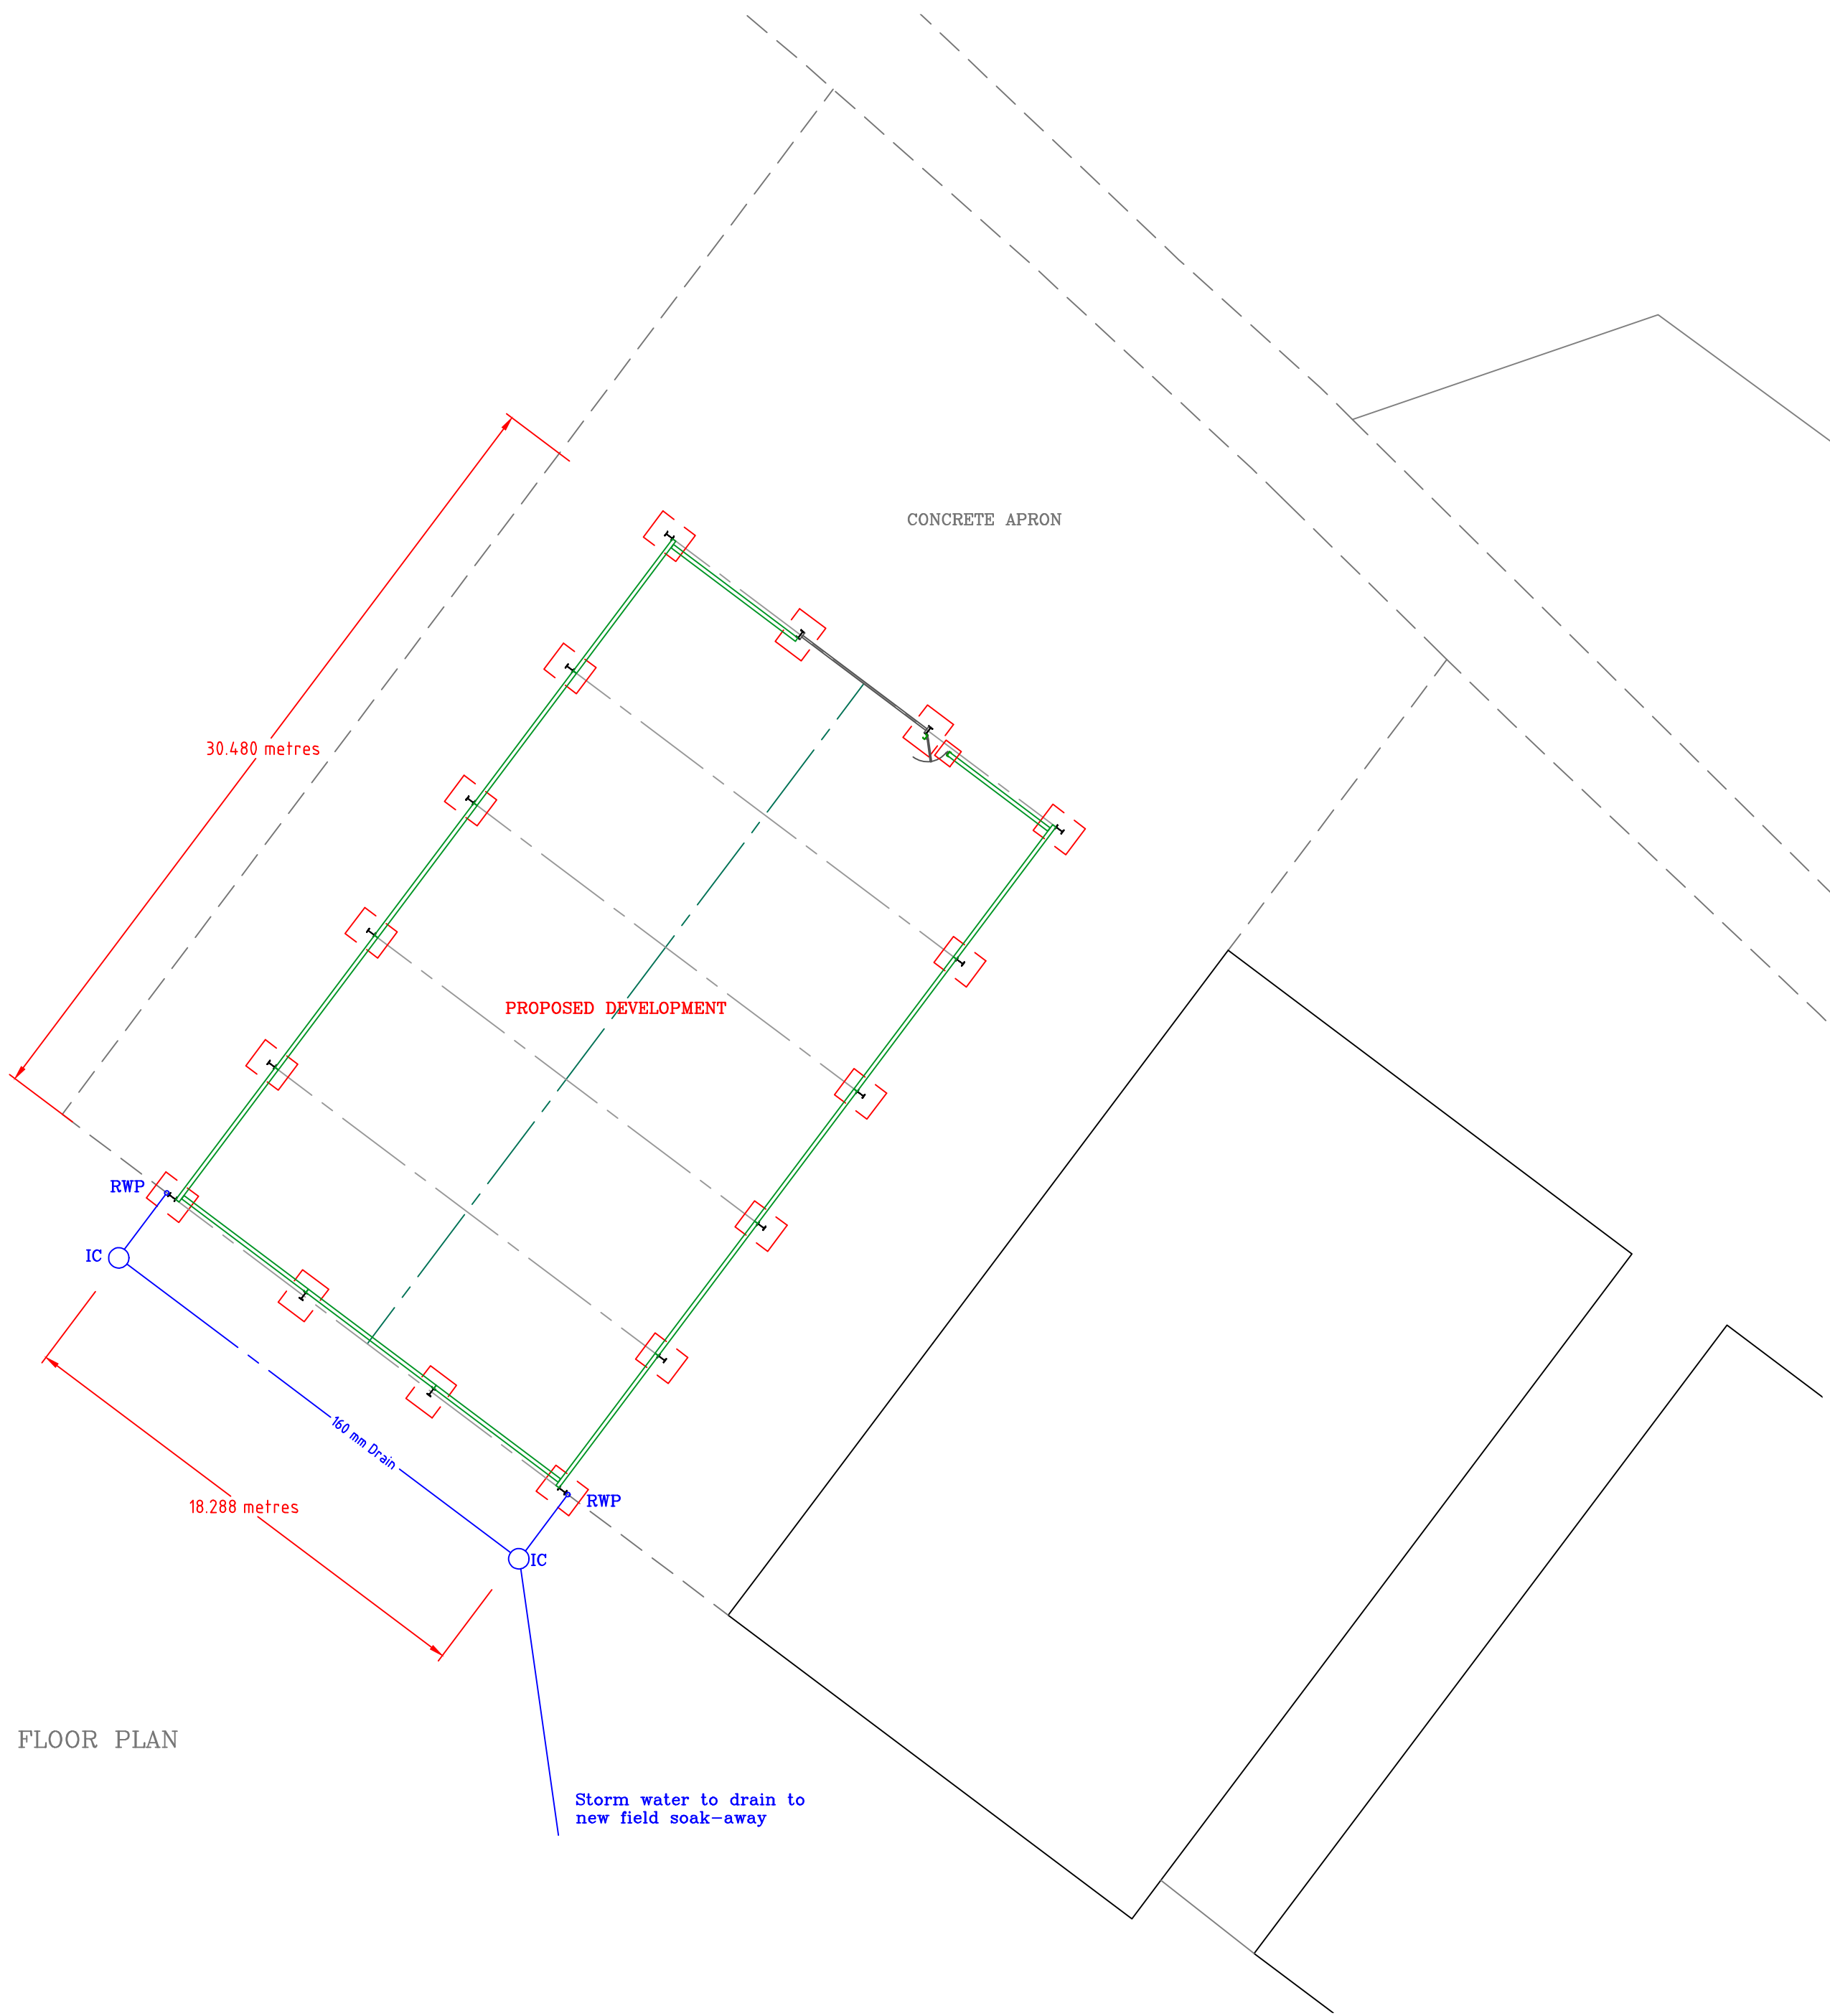

FLOOR PLAN


Building Cladding Notes:

Roof to be clad with P6 reinforced fibre cement, colour to be Natural Grey to match the adjoining buildings.

Side and gable end cladding to be box profile, colour to be Juniper Green.

Roller shutter door and personnel door to be Juniper Green.

Rainwater goods to be black UPVC.

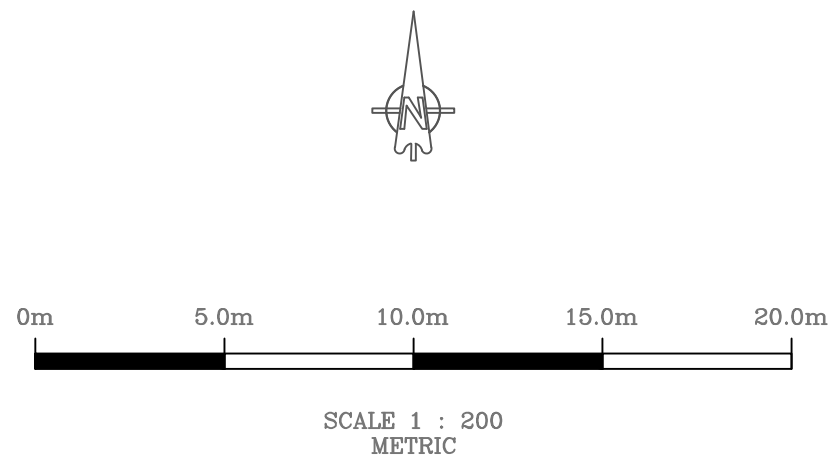

DRAWING ISSUED FOR PLANNING PURPOSES 24/02/2026		
CLIENT: A M HARRIOTT & SONS. BROOMHURST FARM LYMINSTER ROAD, LYMINSTER, BN17 7QQ.		
PROJECT: PROPOSED AGRICULTURAL BUILDING.		
 Michael Goff Building Design & Planning Telephone: 07739 279042		
SCALE: 1 : 200 (@ A1)	DRAWN: M Goff	DATE: 22/02/2026
TITLE: FLOOR PLAN & ELEVATIONS.		
Drawing No: HAR/PLN/P1/003.		