




South Elevation: Scale 1:100

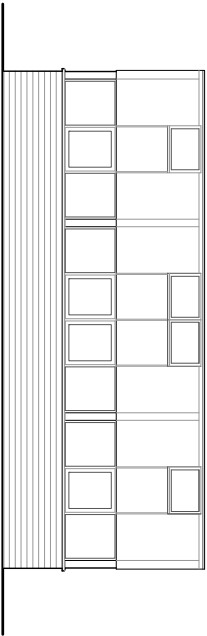

West Elevation: Scale 1:100

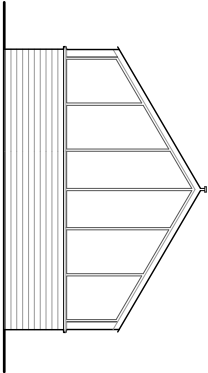


North Elevation: Scale 1:100

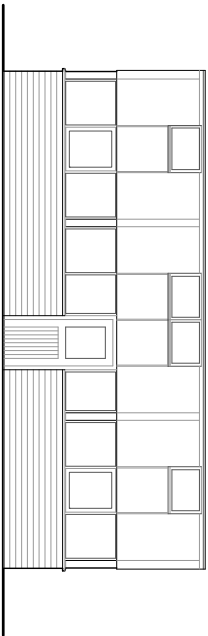

East Elevation: Scale 1:100

0m 5.0m


Glazed section removed for safety

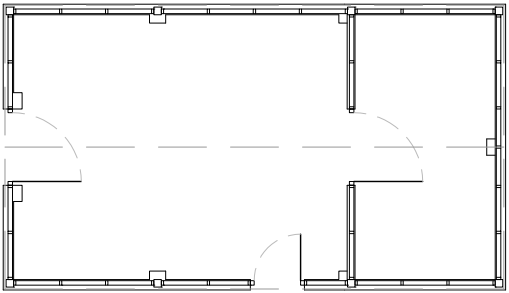


Floor Plan: Scale 1:100

0m 5.0m


Roof plan indicated in broken .line

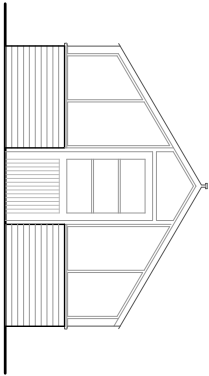


South Elevation: Scale 1:100

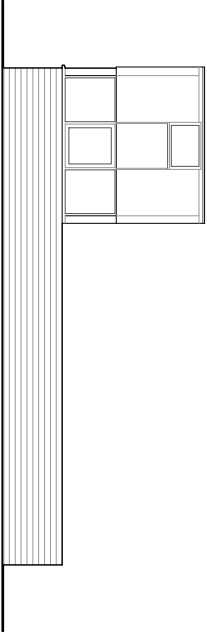

West Elevation: Scale 1:100

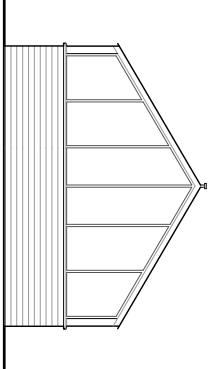


North Elevation: Scale 1:100

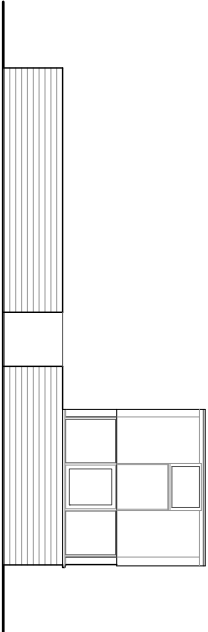

East Elevation: Scale 1:100

0m 5.0m

Glazed section removed for safety

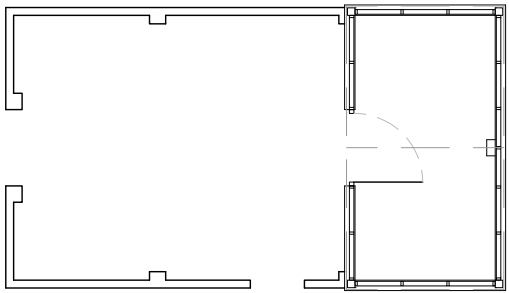


Floor Plan: Scale 1:100


0m 5.0m

Roof plan indicated in broken .line


Plan and Elevations as Proposed

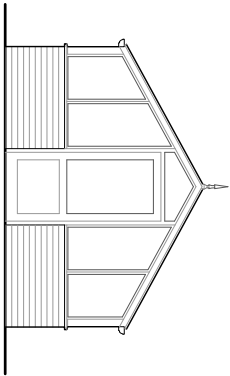


South Elevation: Scale 1:100

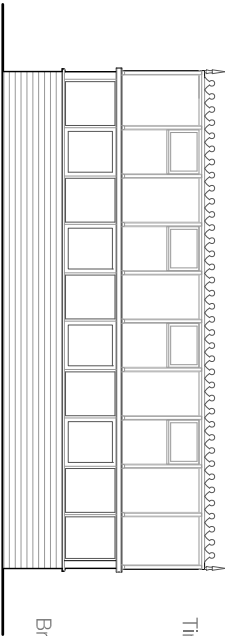

West Elevation: Scale 1:100

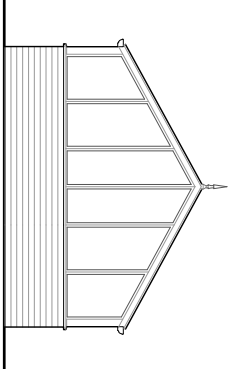


North Elevation: Scale 1:100

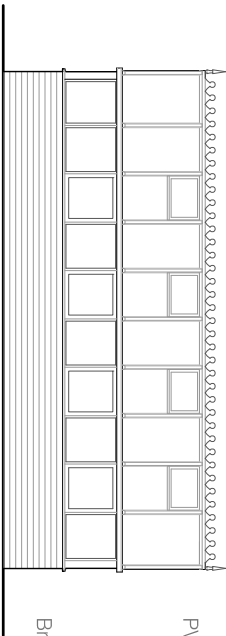

East Elevation: Scale 1:100

0m 5.0m

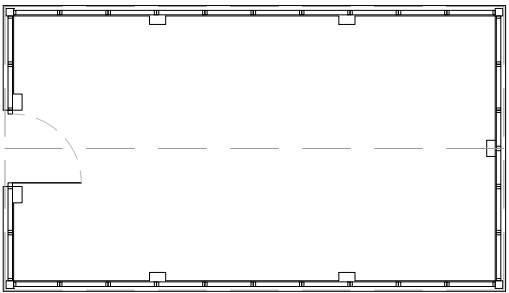


Floor Plan: Scale 1:100


0m 5.0m

Roof plan indicated in broken .line

notes
Permission is granted to scale from this drawing for the purpose of local authority Planning Approval only. In all other cases DO NOT scale from this drawing. Please contact this office for any additional information required.
Contractors, Sub-Contractors and Suppliers are to check all relevant dimensions, levels and details of the site and any existing buildings before commencing any shop drawings or building work. Any discrepancies should be reported to this office.
This drawing must be read in conjunction with all related drawings and documents relevant to this project, including those prepared by appointed consultants, specialists and sub-consultants etc.
This drawing is the copyright of RDV a Design
revisions
1

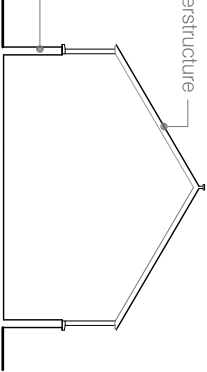

Typical Cross Section
As Existing: Scale 1:100

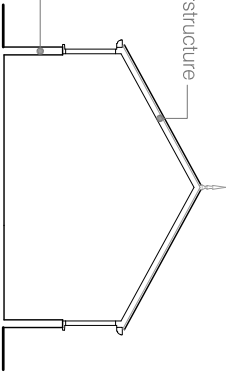

Typical Cross Section
As Proposed: Scale 1:100

RDV a Design

9 Oak End | Arundel | West Sussex
Tel: 01903 884013

project
Perrys
Orchard Lane
Lymminster, West Sussex

drawing
Floor Plan, Elevations and Section
As Existing and As Proposed
Garden Sun Room

scale	date
1:100	@ A3 April 2018
job no	drawing no
18122	02.02