





Proposed Street Scene Elevation 1:50

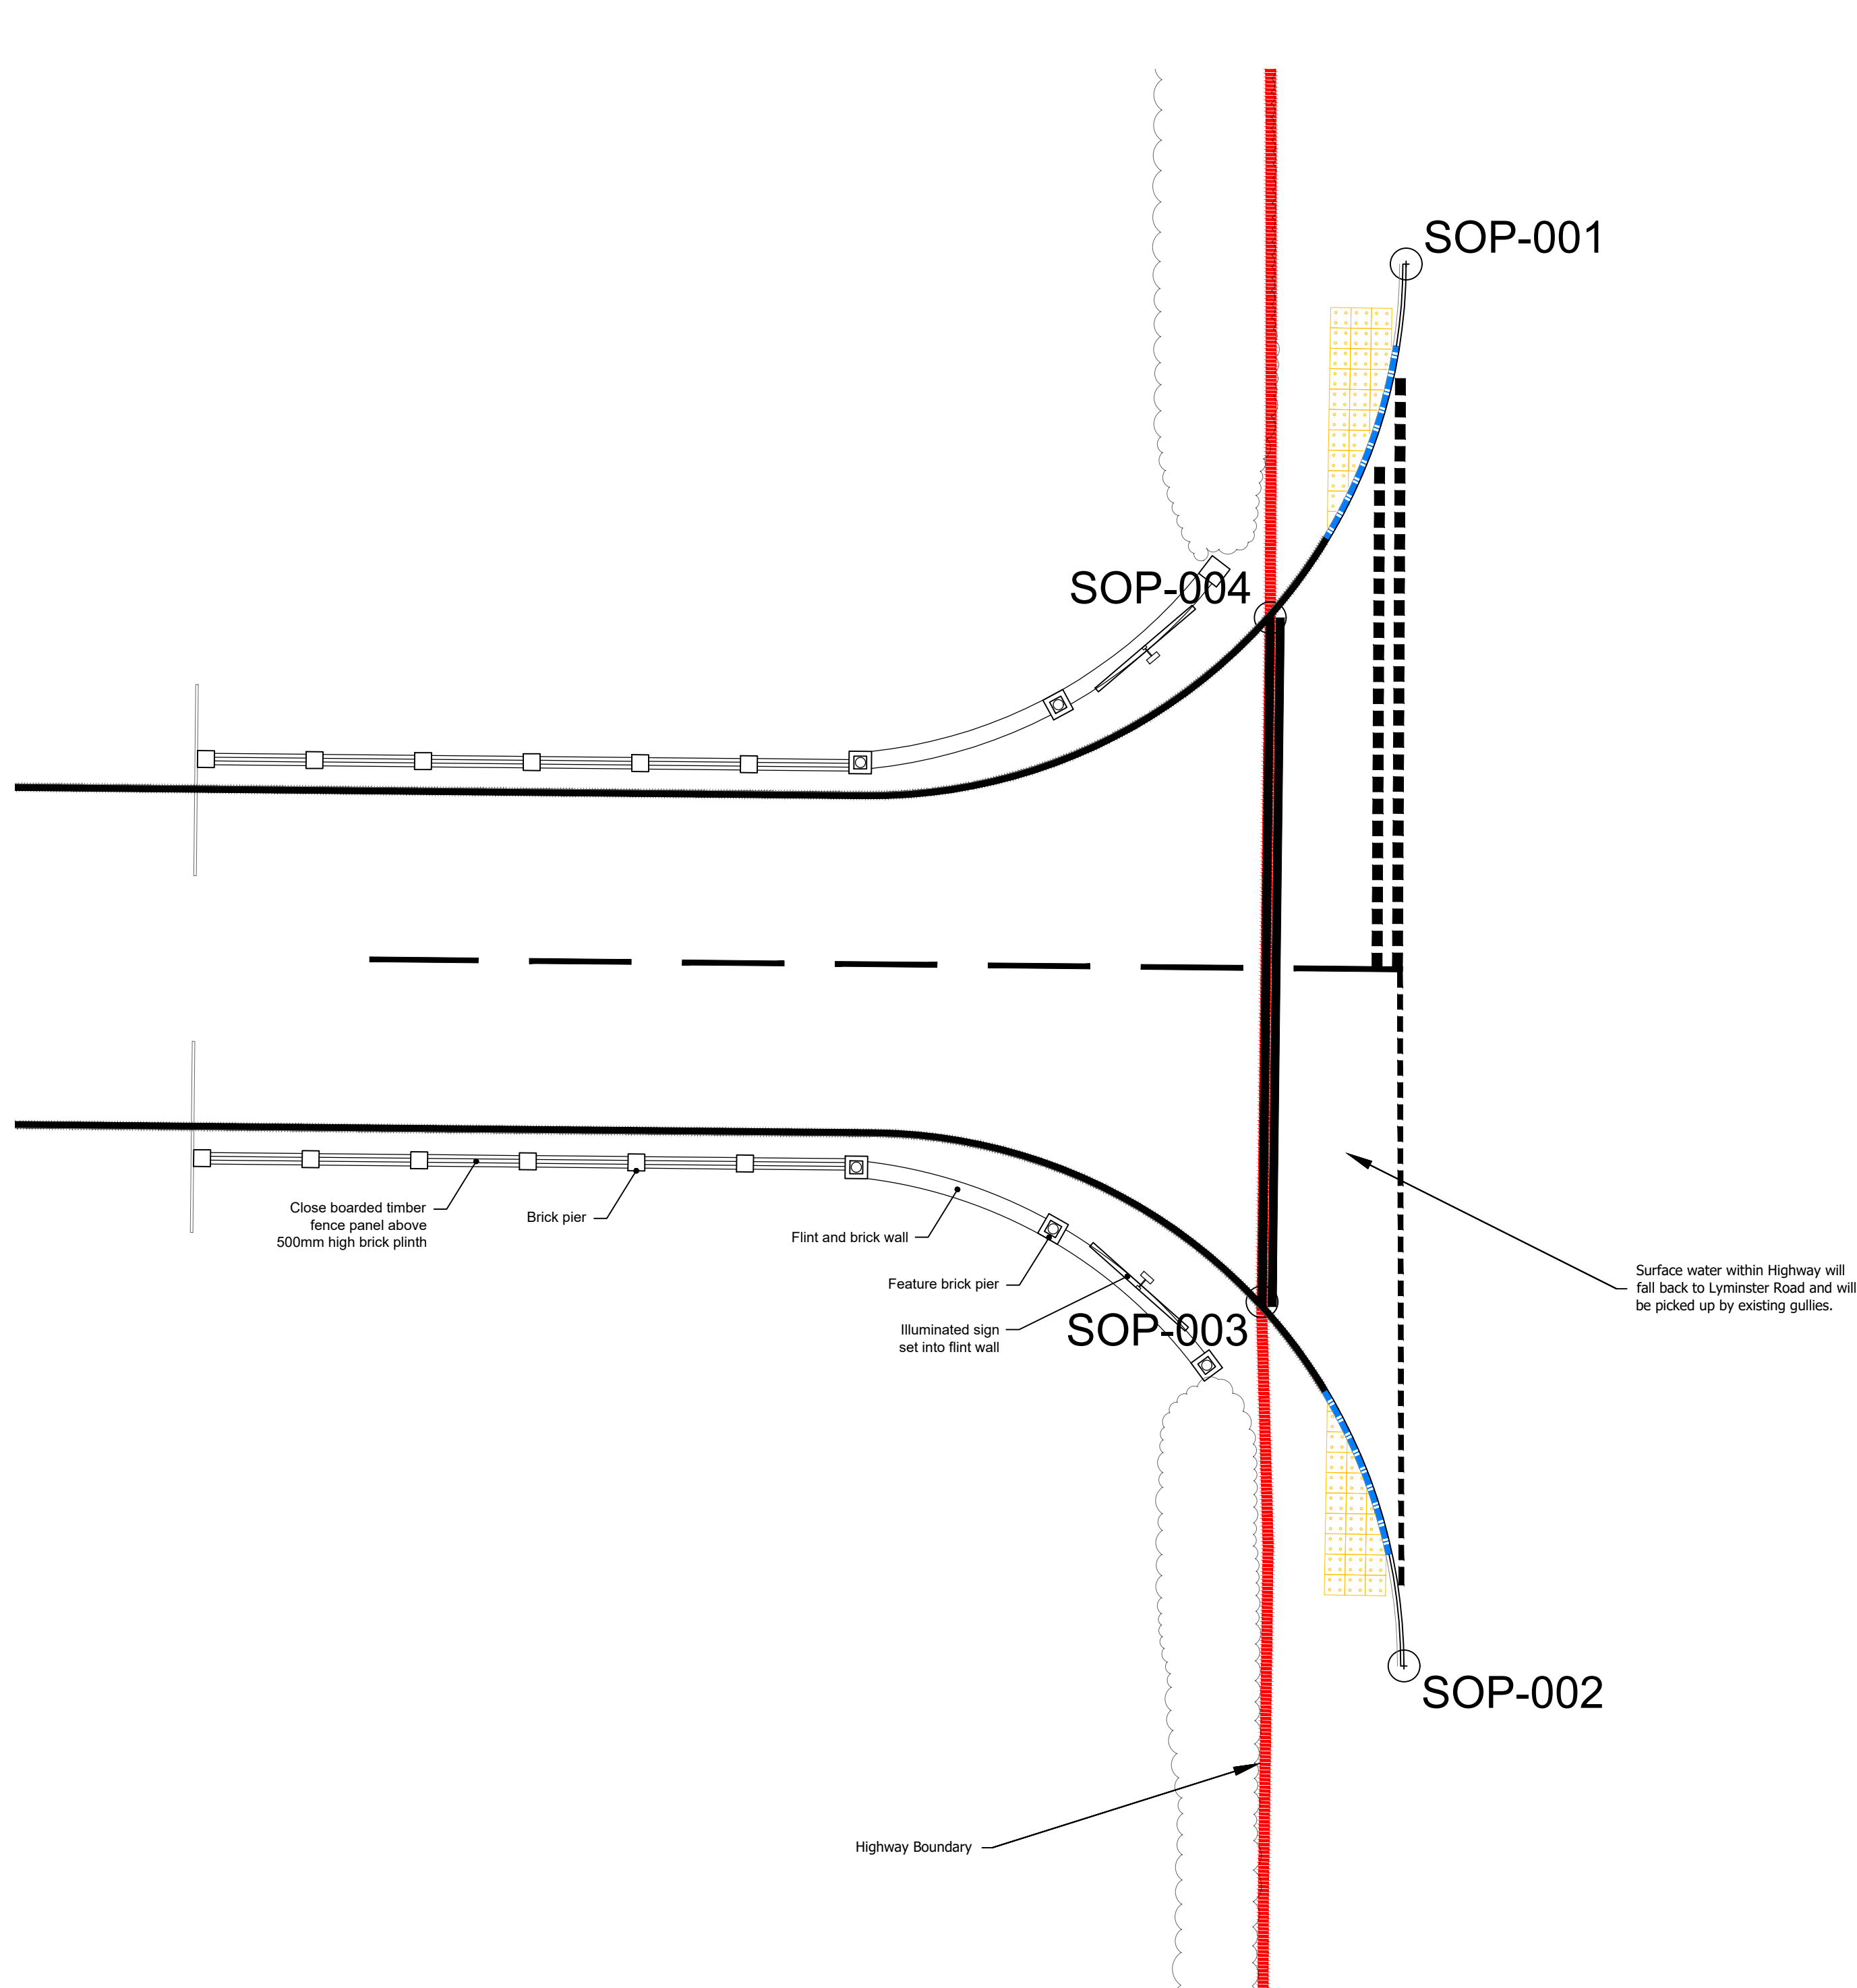

Proposed Floor Plan 1:100

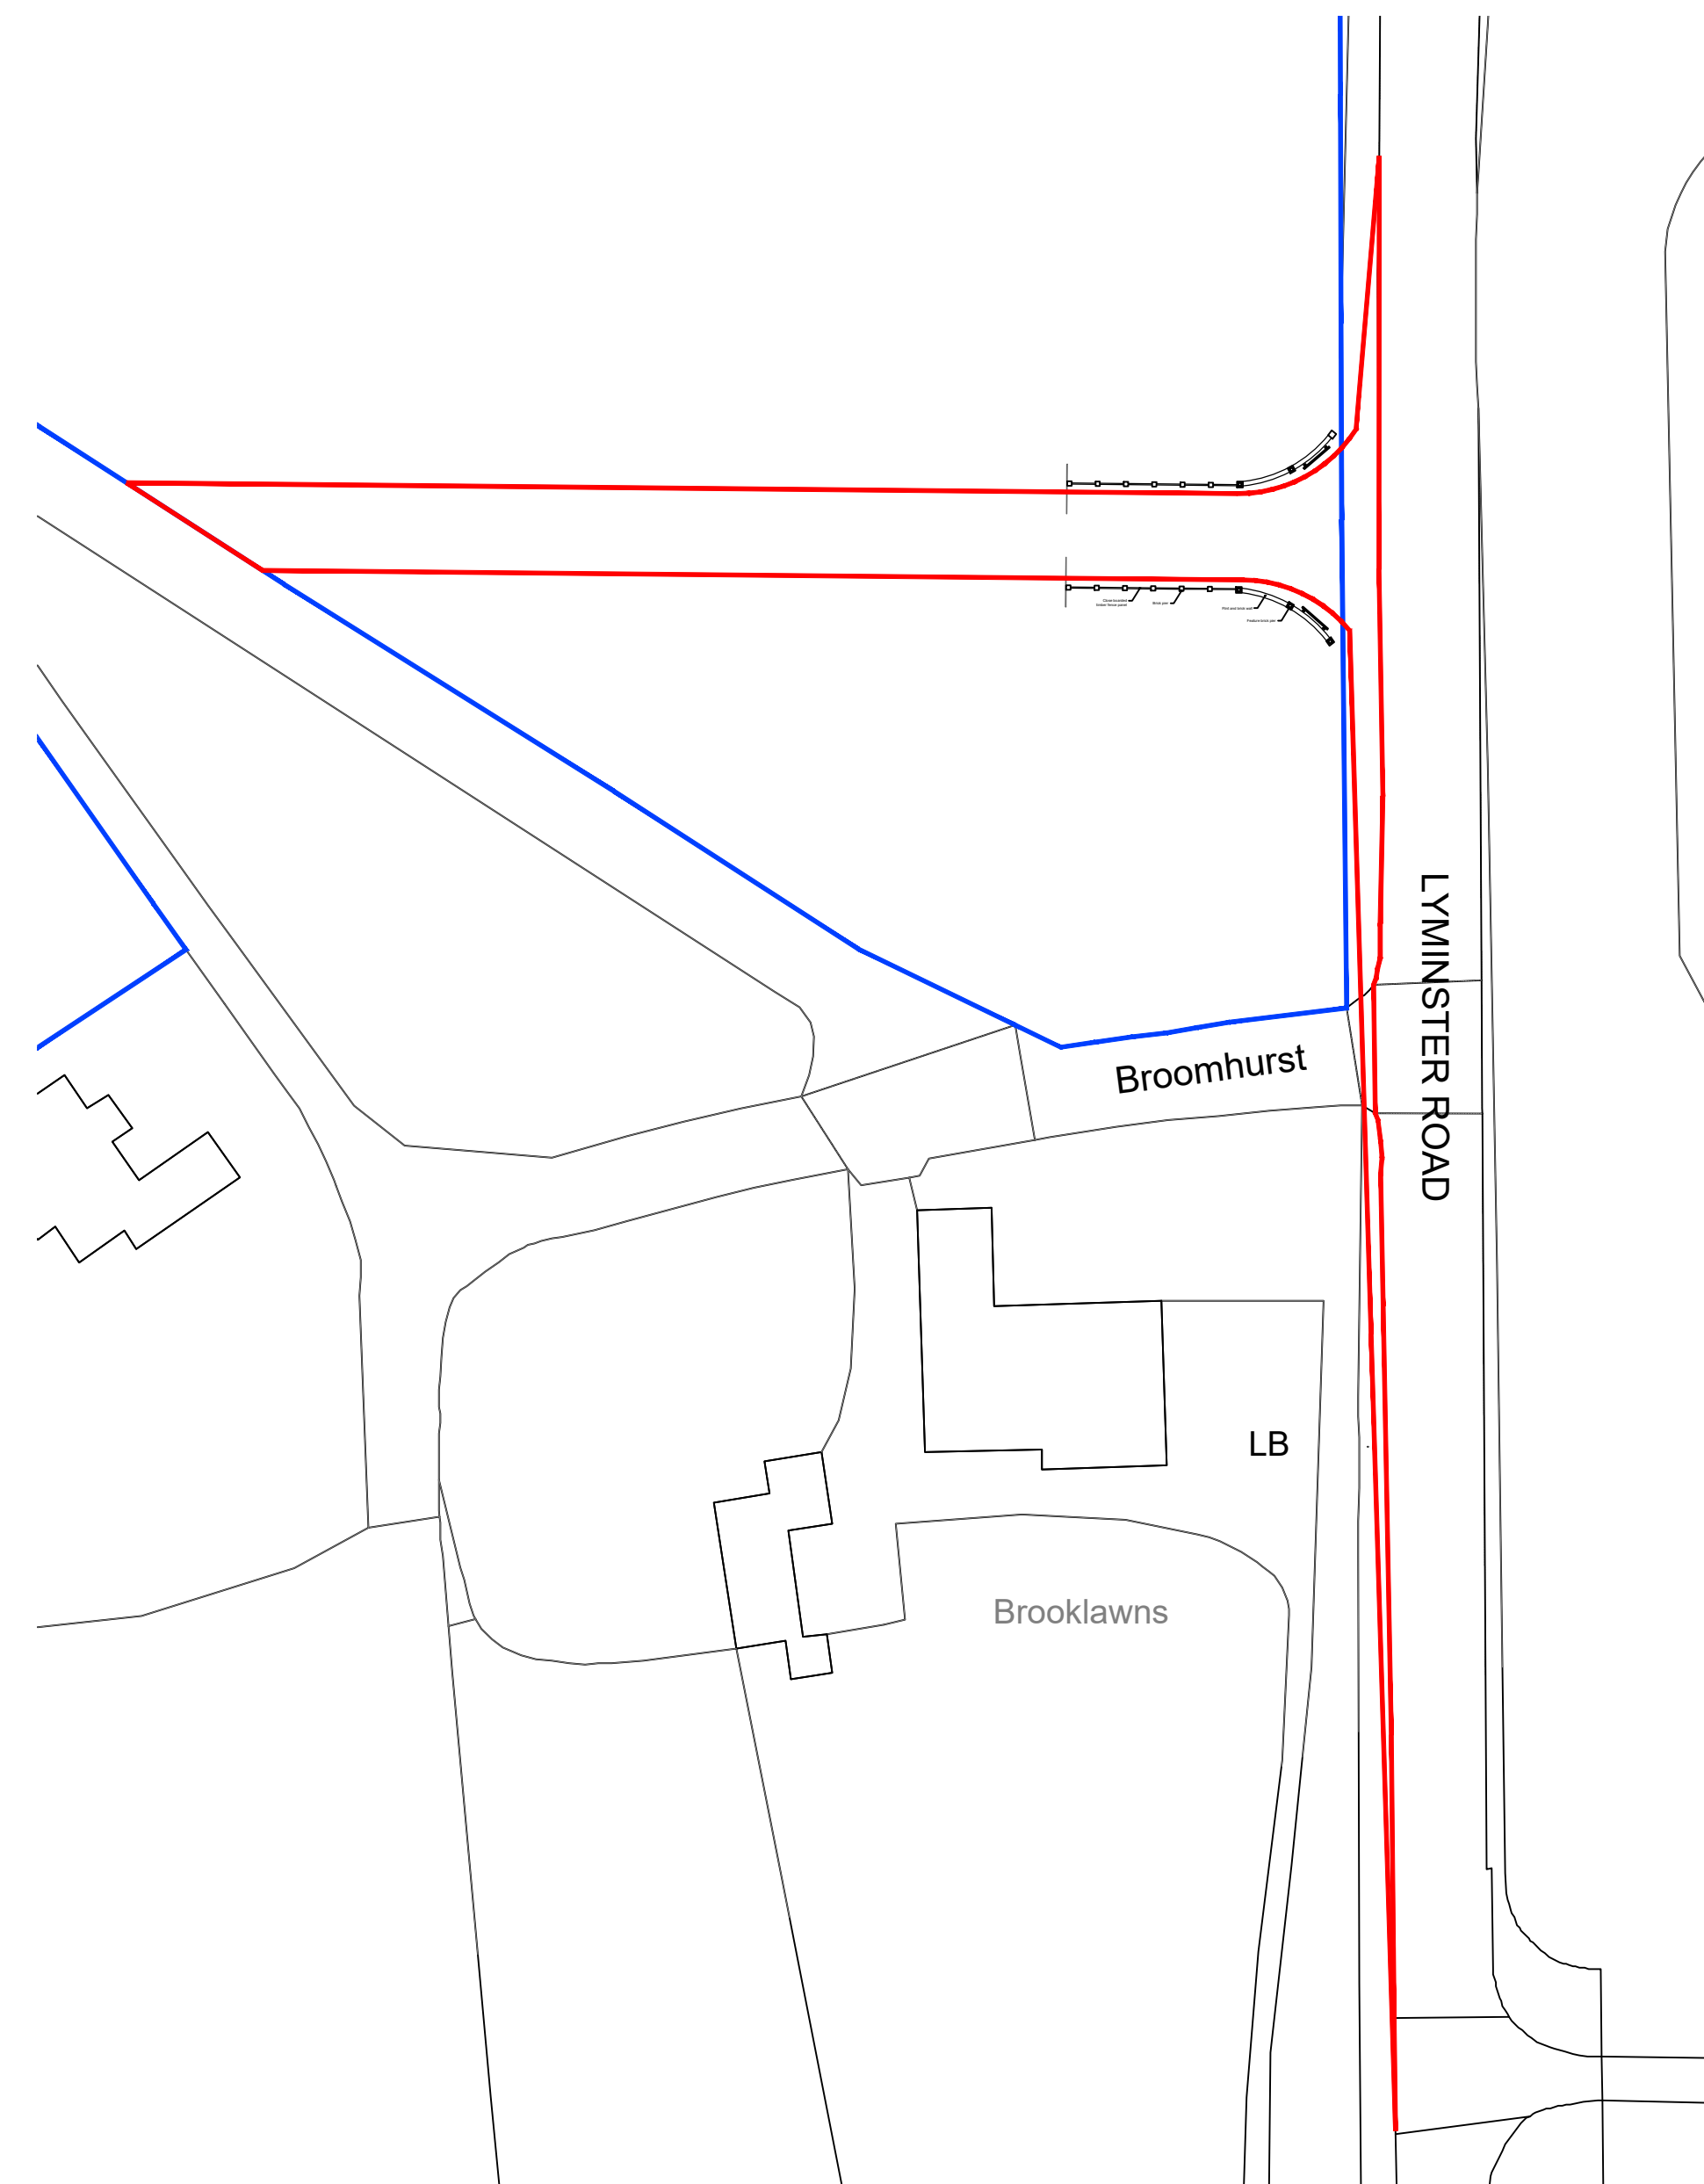

Block Plan 1:500

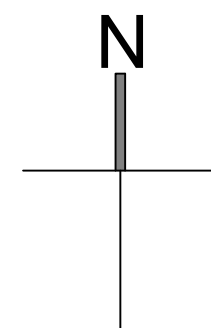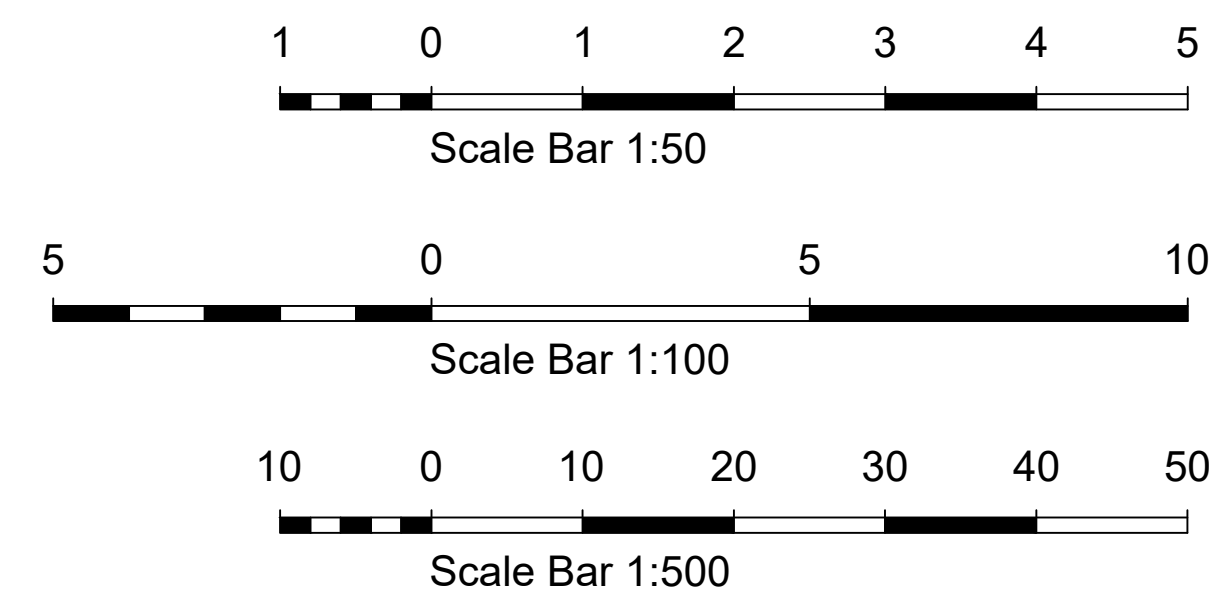

- NOTES**
- DO NOT SCALE OFF THIS DRAWING EXCEPT FOR PLANNING PURPOSES
 - CHECK ALL DIMENSIONS ON SITE BEFORE ANY WORK IS COMMENCED
 - ALL GOODS MATERIALS AND WORKMANSHIP MUST CONFORM WITH CURRENT BUILDING REGULATIONS, BRITISH STANDARDS AND CODES OF PRACTICE
 - COPYRIGHT OF THIS DRAWING IS RETAINED BY THE ARCHITECT AND IT MUST NOT BE REPRODUCED WITHOUT WRITTEN CONSENT

REV	DATE	BY	AMENDMENT

**folkes architects**

The Old Forge
6 Church Street
Storrington
West Sussex
RH20 4LA

t. 01903 868629
info@folkesarchitects.co.uk

CLIENT
A.M. Harriott & Son

JOB TITLE
Broomhurst Lodge
Lyminster Road
Lyminster
West Sussex
BN17 7QQ

DRAWING TITLE
Proposed Driveway Gates and Wall
& Block Plan
PLANNING ISSUE

DATE	SCALE	DRAWN BY	RM
19.03.2020	Shown on A1	CHECKED BY	MF

JOB NO.	DRAWING NO.	REVISION
20011	2.11	-