



COPYRIGHT
This drawing is the property of Michael Goff.
The information given on it is protected by
copyright and any form of copying or
reproduction is strictly forbidden. The drawing
remains the property of Michael Goff and is
subject to recall without notice.

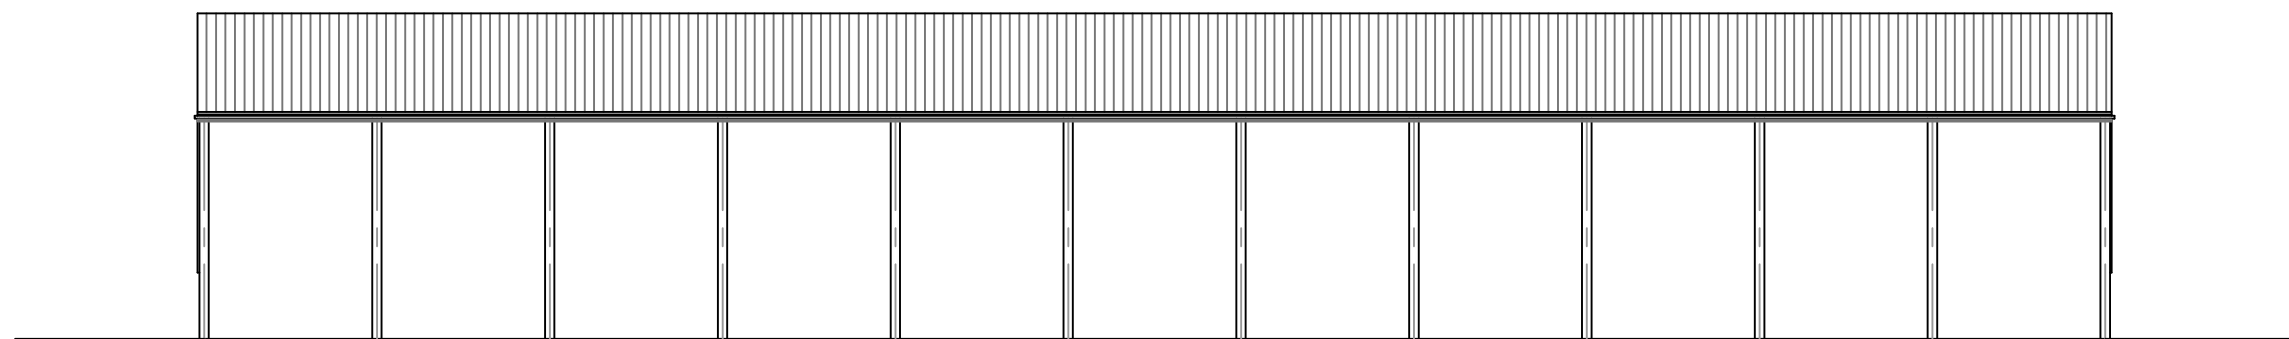


WESTH ELEVATION




EAST ELEVATION

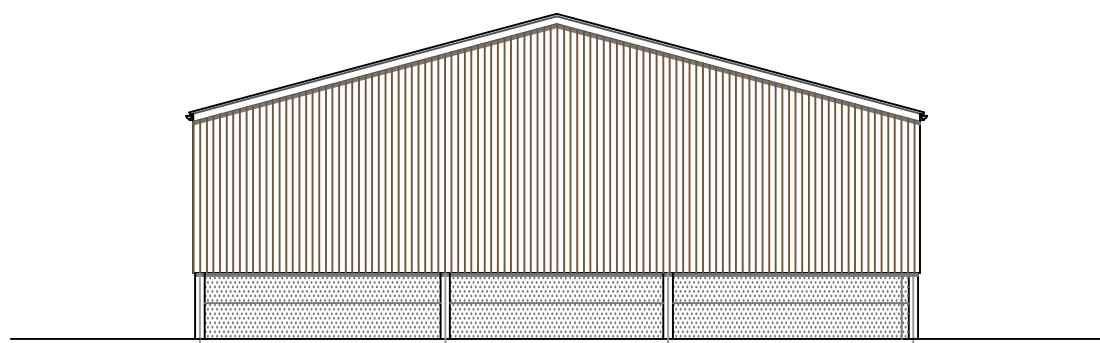

NORTH ELEVATION

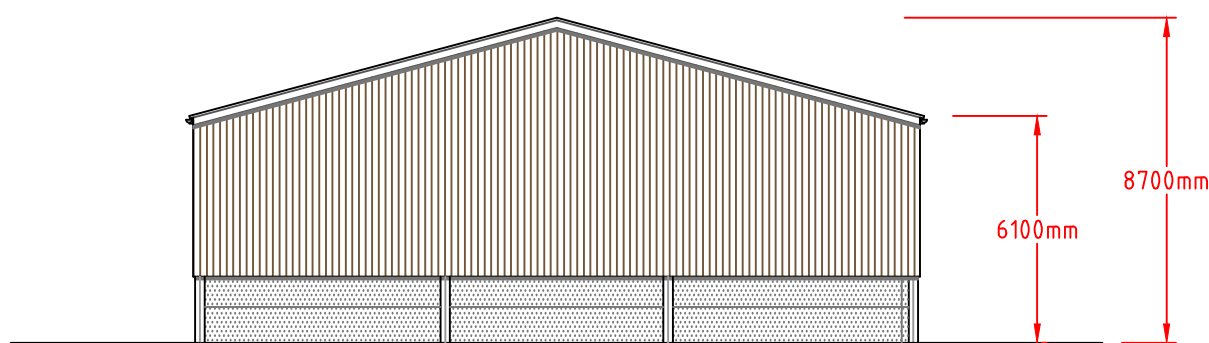

SOUTH ELEVATION

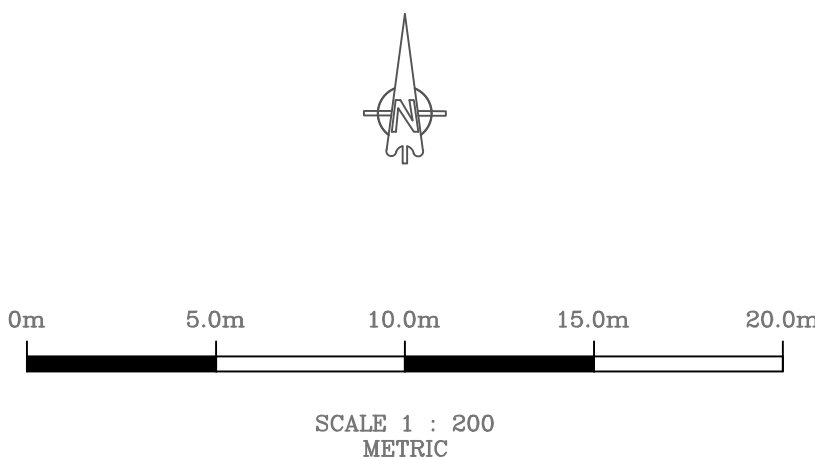

Building Cladding Notes:
Roof to be clad with P6 reinforced fibre cement, colour to be Natural Grey to match the adjoining buildings.
Side and gable end cladding to be pressure treated timber above concrete panels, all having natural finishes.
Rainwater goods to be black UPVC.

DRAWING ISSUED FOR PLANNING PURPOSES
24/02/2026

CLIENT:
A M HARRIOTT & SONS.
BROOMHURST FARM
LYMINSTER ROAD,
LYMINSTER,
BN17 7QQ.

PROJECT:
PROPOSED AGRICULTURAL BUILDING.

Michael Goff
Building Design
& Planning
Telephone: 07739 279042

SCALE: 1 : 200 (@ A1)	DRAWN: M Goff	DATE: 22/02/2026
-----------------------------	------------------	---------------------

TITLE: FLOOR PLAN & ELEVATIONS.

Drawing No: HAR/PLN/P2/003.