

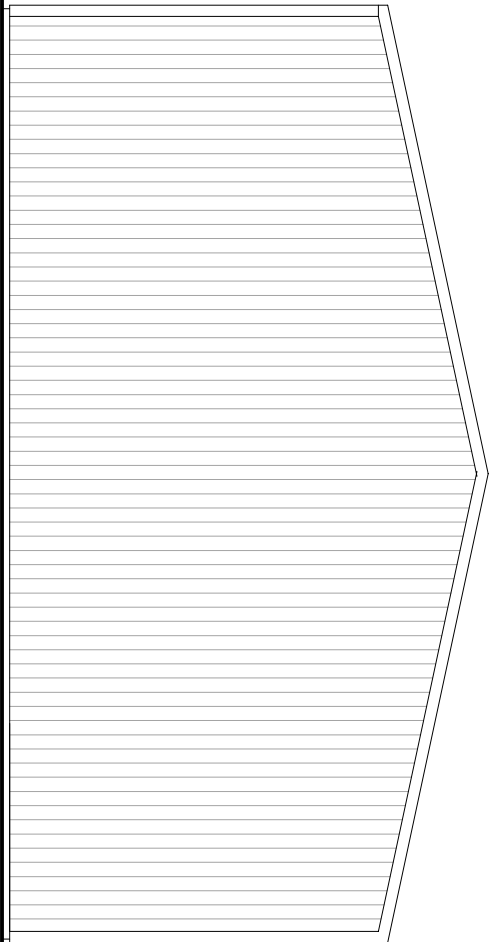
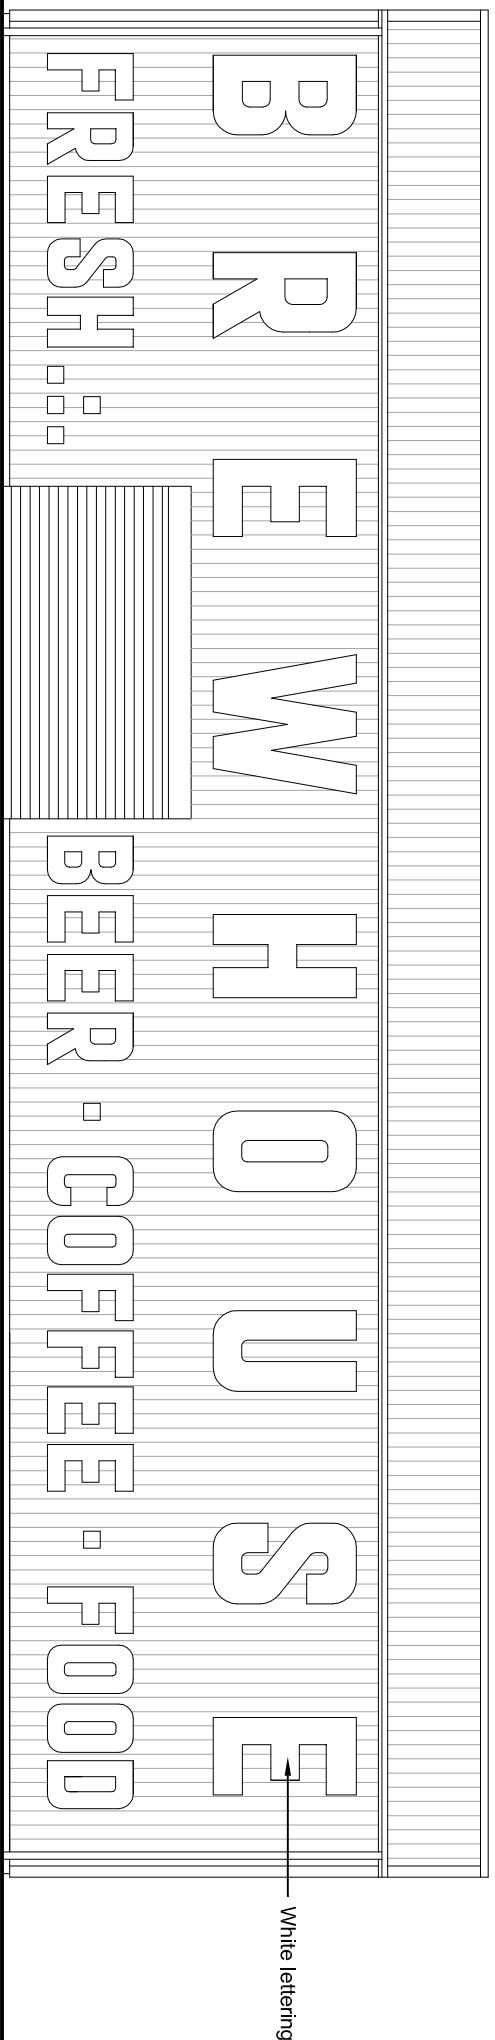


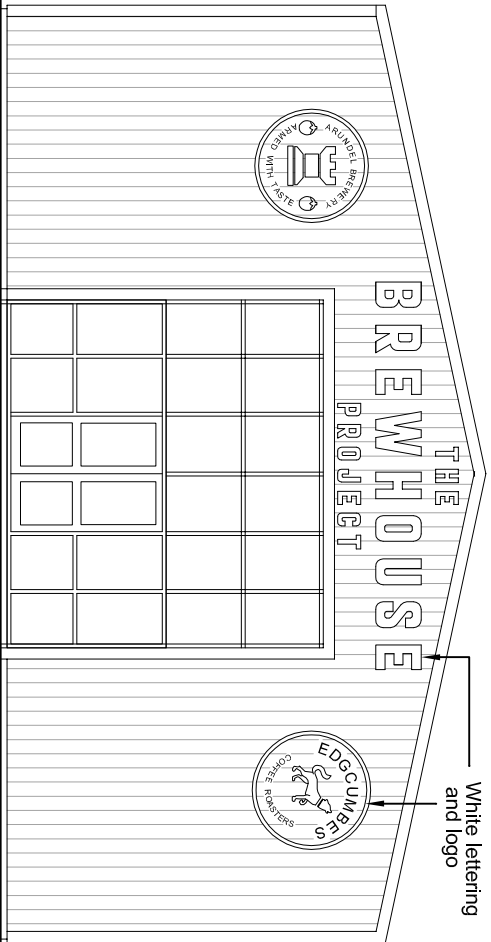


North Elevation

East Elevation

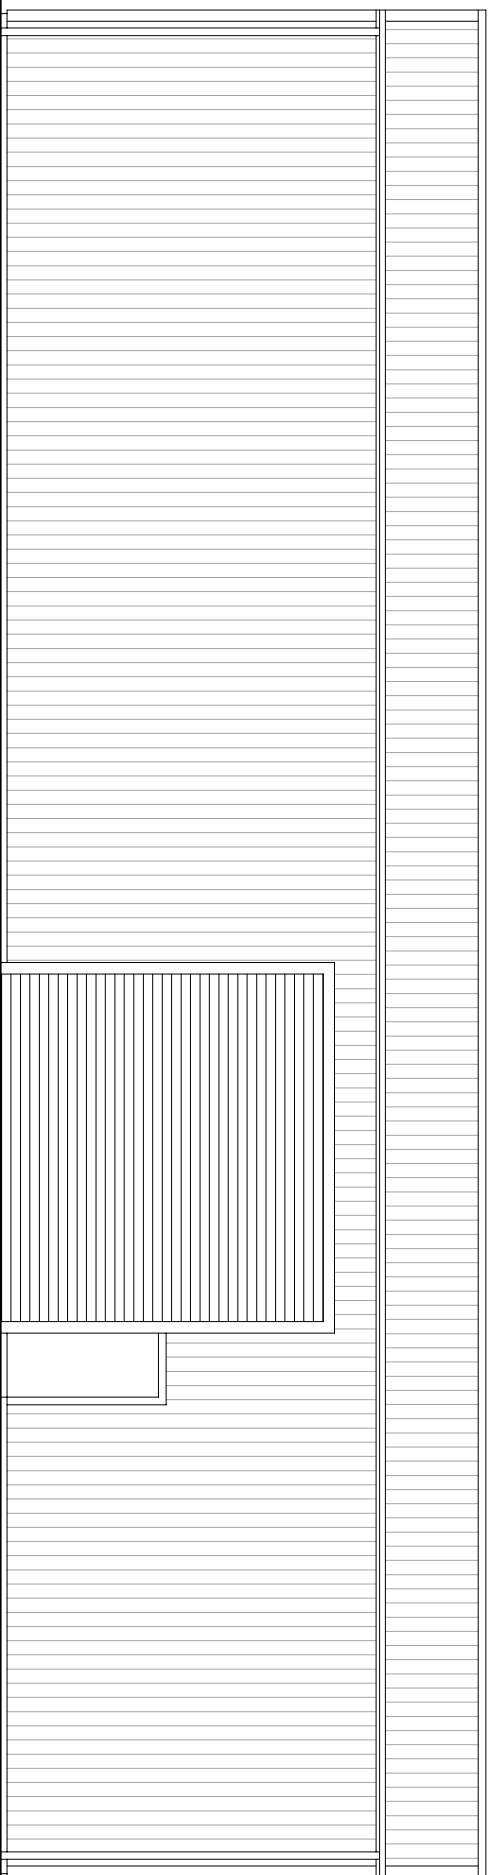


South Elevation

West Elevation

 


scale 1:100 @ A1

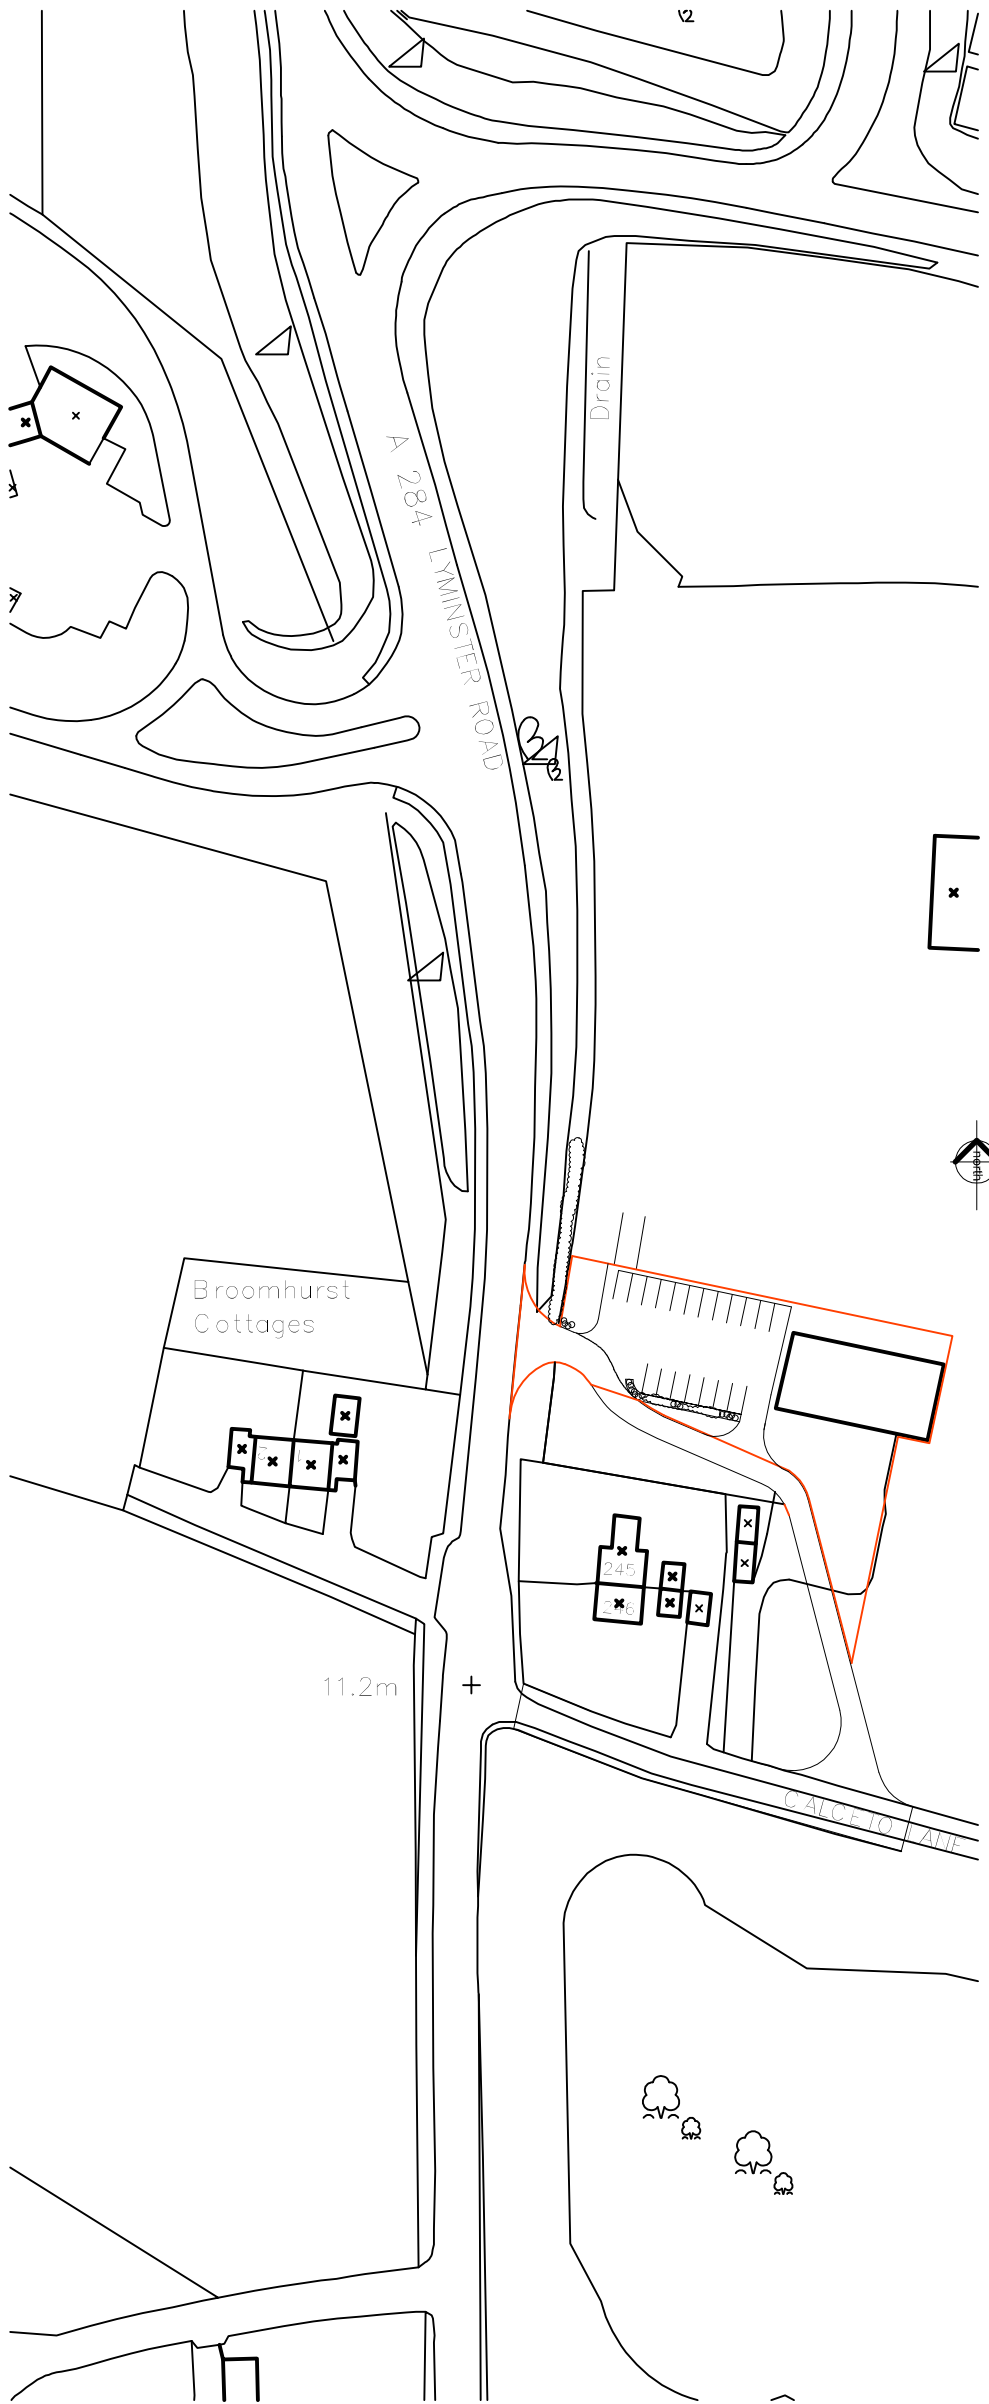

Location Plan

scale 1:1250 @ A1

 

Block Plan

scale 1:500 @ A1

Proposed new advertisements on
existing building at
The Brewhouse Project , Crossbush

Proposed elevations, block plan and location plan