



COPYRIGHT


This drawing is the property of Michael Goff. The information given on it is protected by copyright and any form of copying or reproduction is strictly forbidden. The drawing remains the property of Michael Goff and is subject to recall without notice.

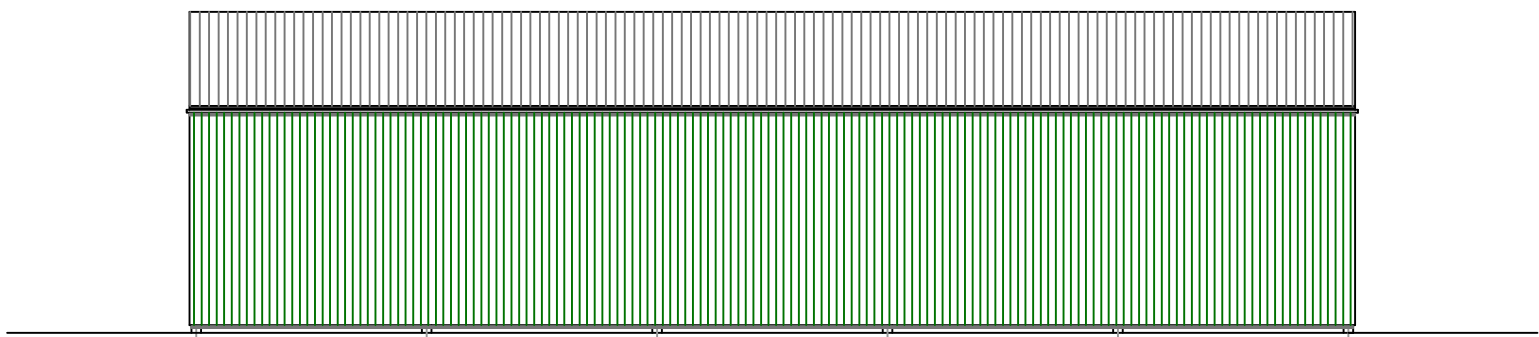


NORTH WEST ELEVATION

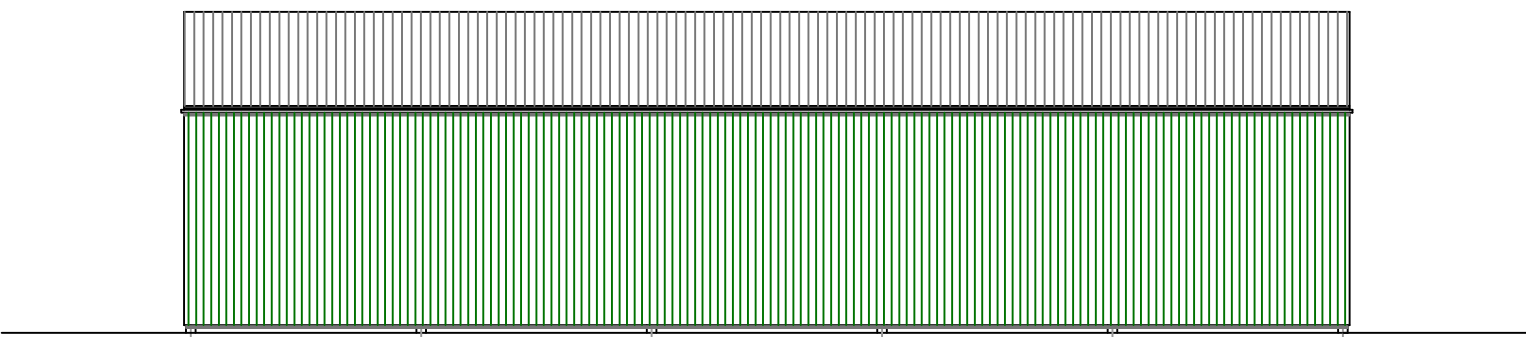


SOUTH EAST ELEVATION

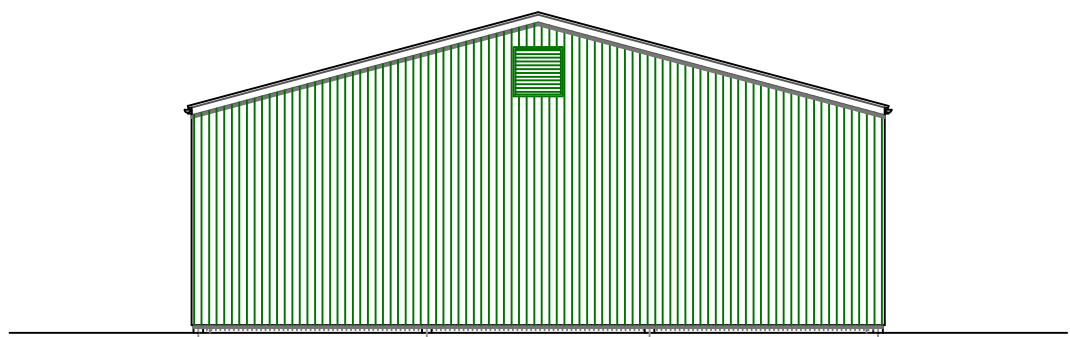

SOUTH WEST ELEVATION

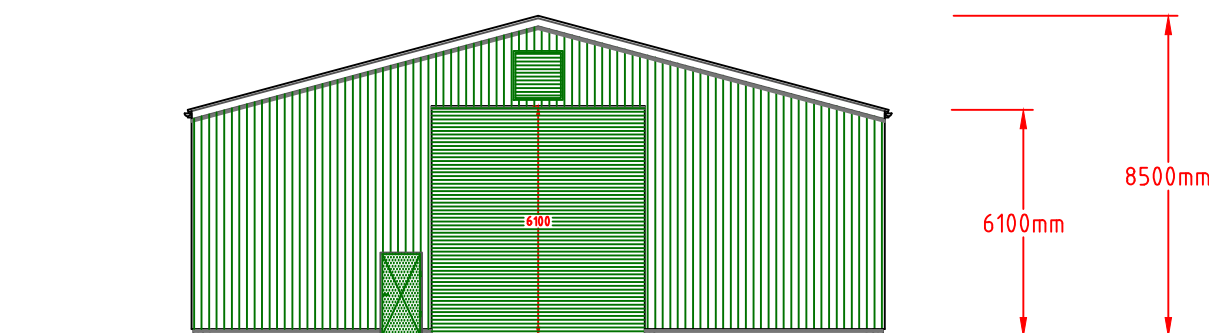

NORTH EAST ELEVATION

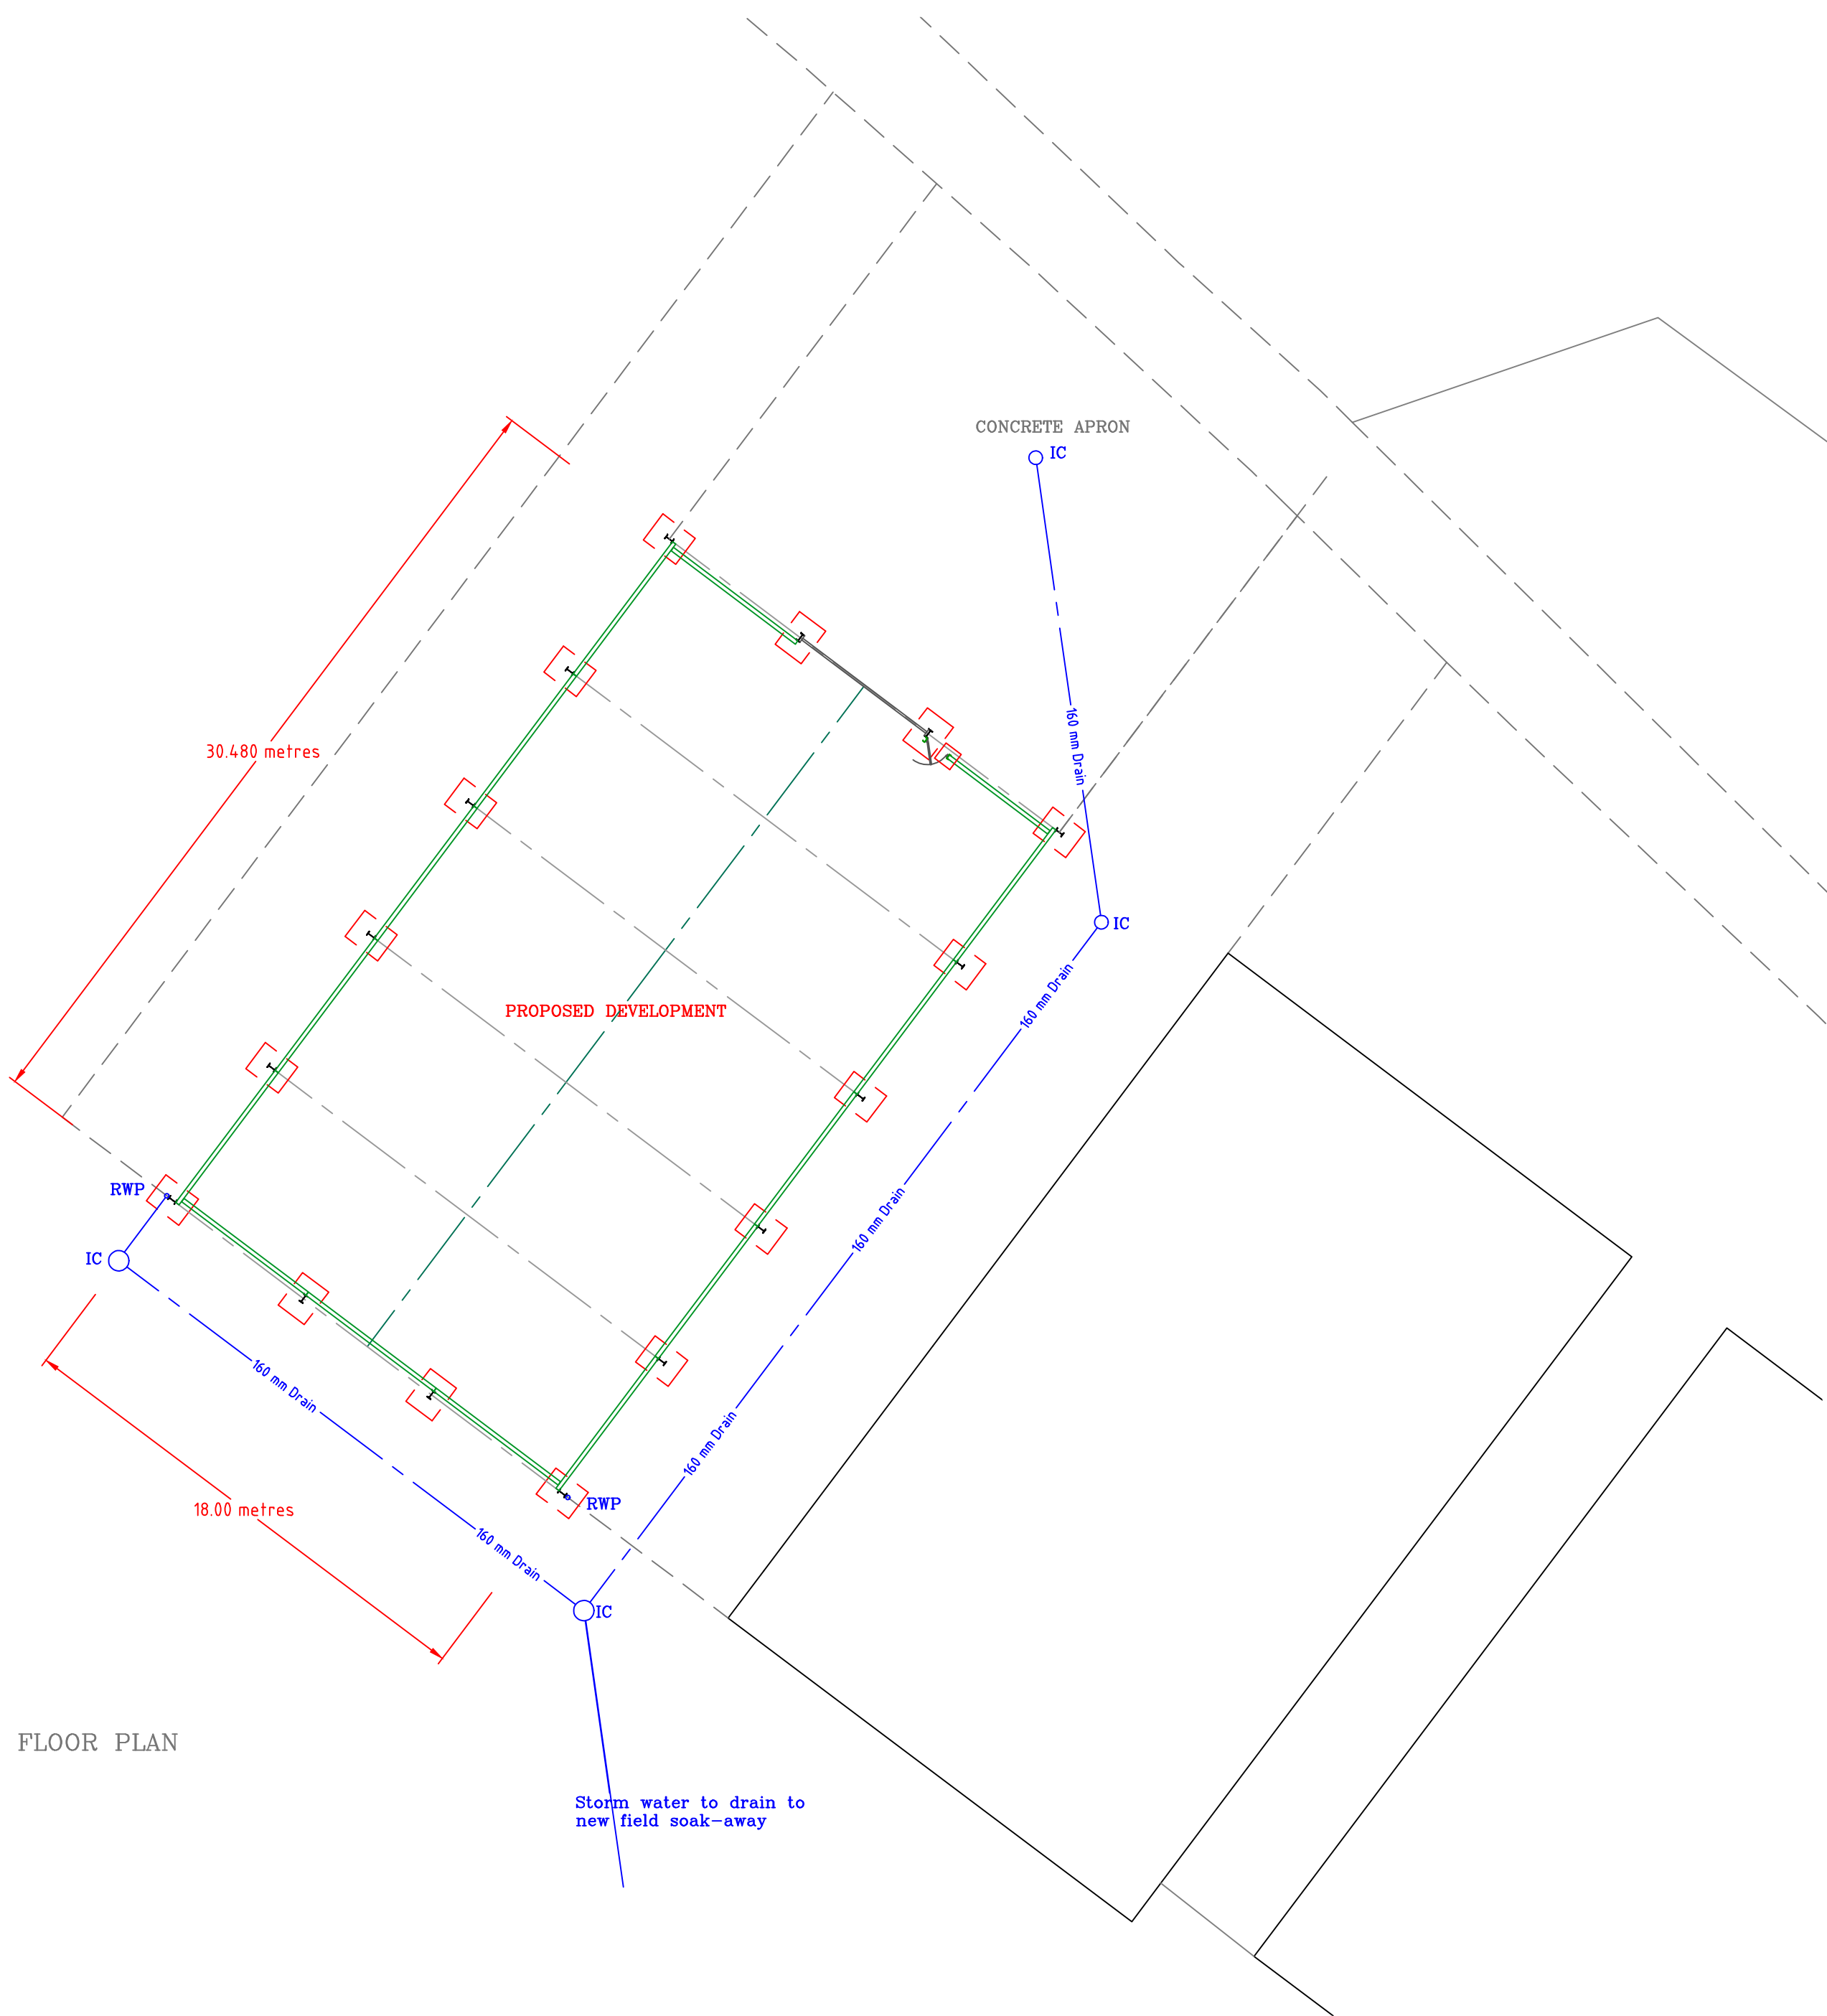


Building Cladding Notes:

Roof to be clad with P6 reinforced fibre cement, colour to be Natural Grey to match the adjoining buildings.

Side and gable end cladding to be box profile, colour to be
Juniper Green.

Roller shutter door and personnel door to be Juniper Green.

Rainwater goods to be black UPVC.

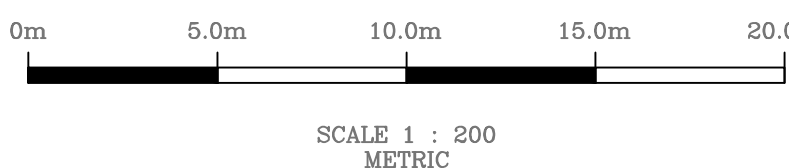


DRAWING ISSUED FOR PLANNING PURPOSES
23/03/2026

CLIENT:

A M HARRIOTT & SONS.
BROOMHURST FARM
LYMINSTER ROAD,
LYMINSTER,
BN17 7QQ.

PROJEC

PROPOSED AGRICULTURAL BUILDING.

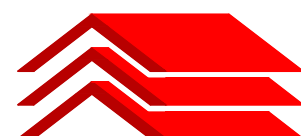

Michael Goff
Building Design
& Planning
Telephone: 07739 279042

SCALE:
1 : 200
(@ A1)

DRAWN:
M Goff

DATE:
22/02/2026

TITLE: FLOOR PLAN & ELEVATIONS.

Drawing No: HAR/PLN/P1/003A.