





EXISTING SIDE ELEVATION 1:50



EXISTING FRONT ELEVATION 1:50

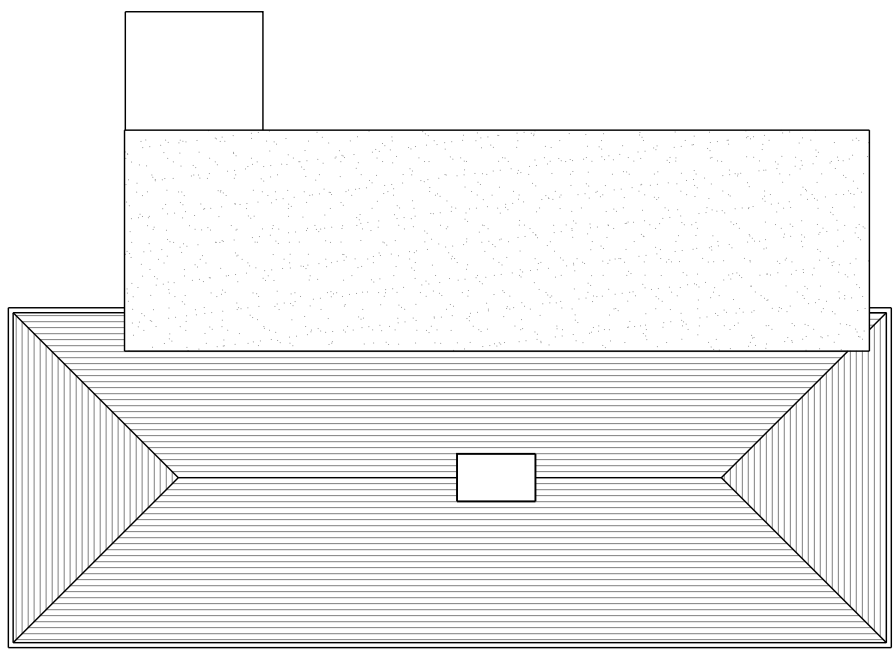


EXISTING ROOF PLAN 1:100

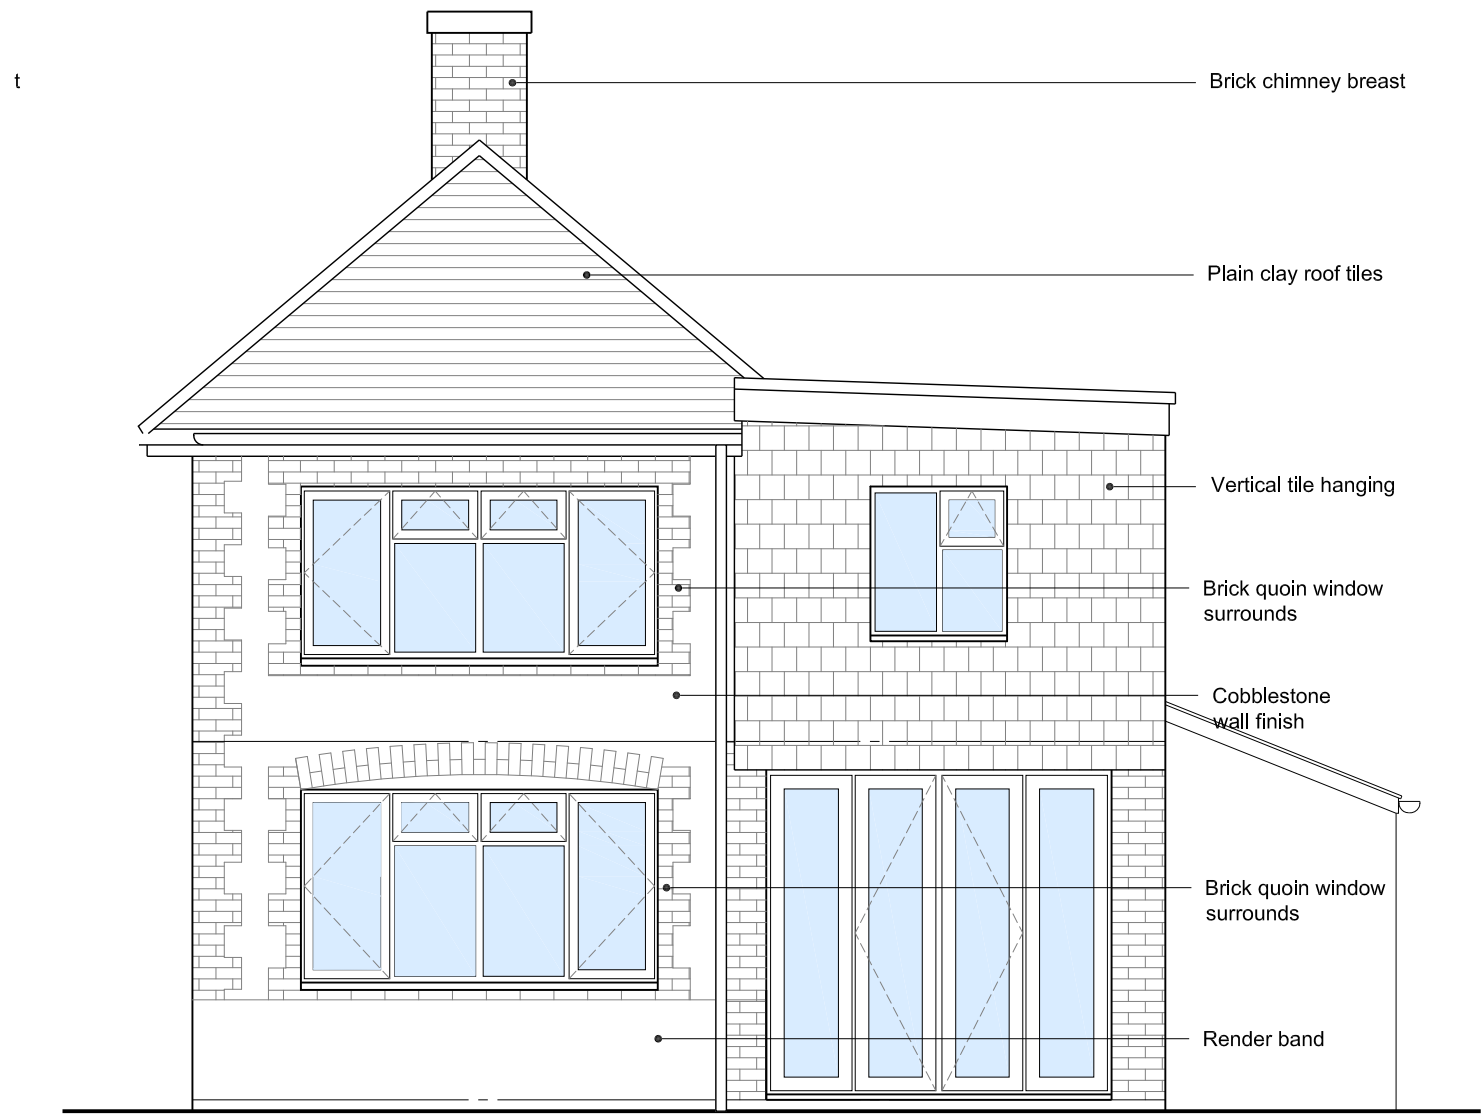


EXISTING SIDE ELEVATION 1:50




EXISTING REAR ELEVATION 1:50

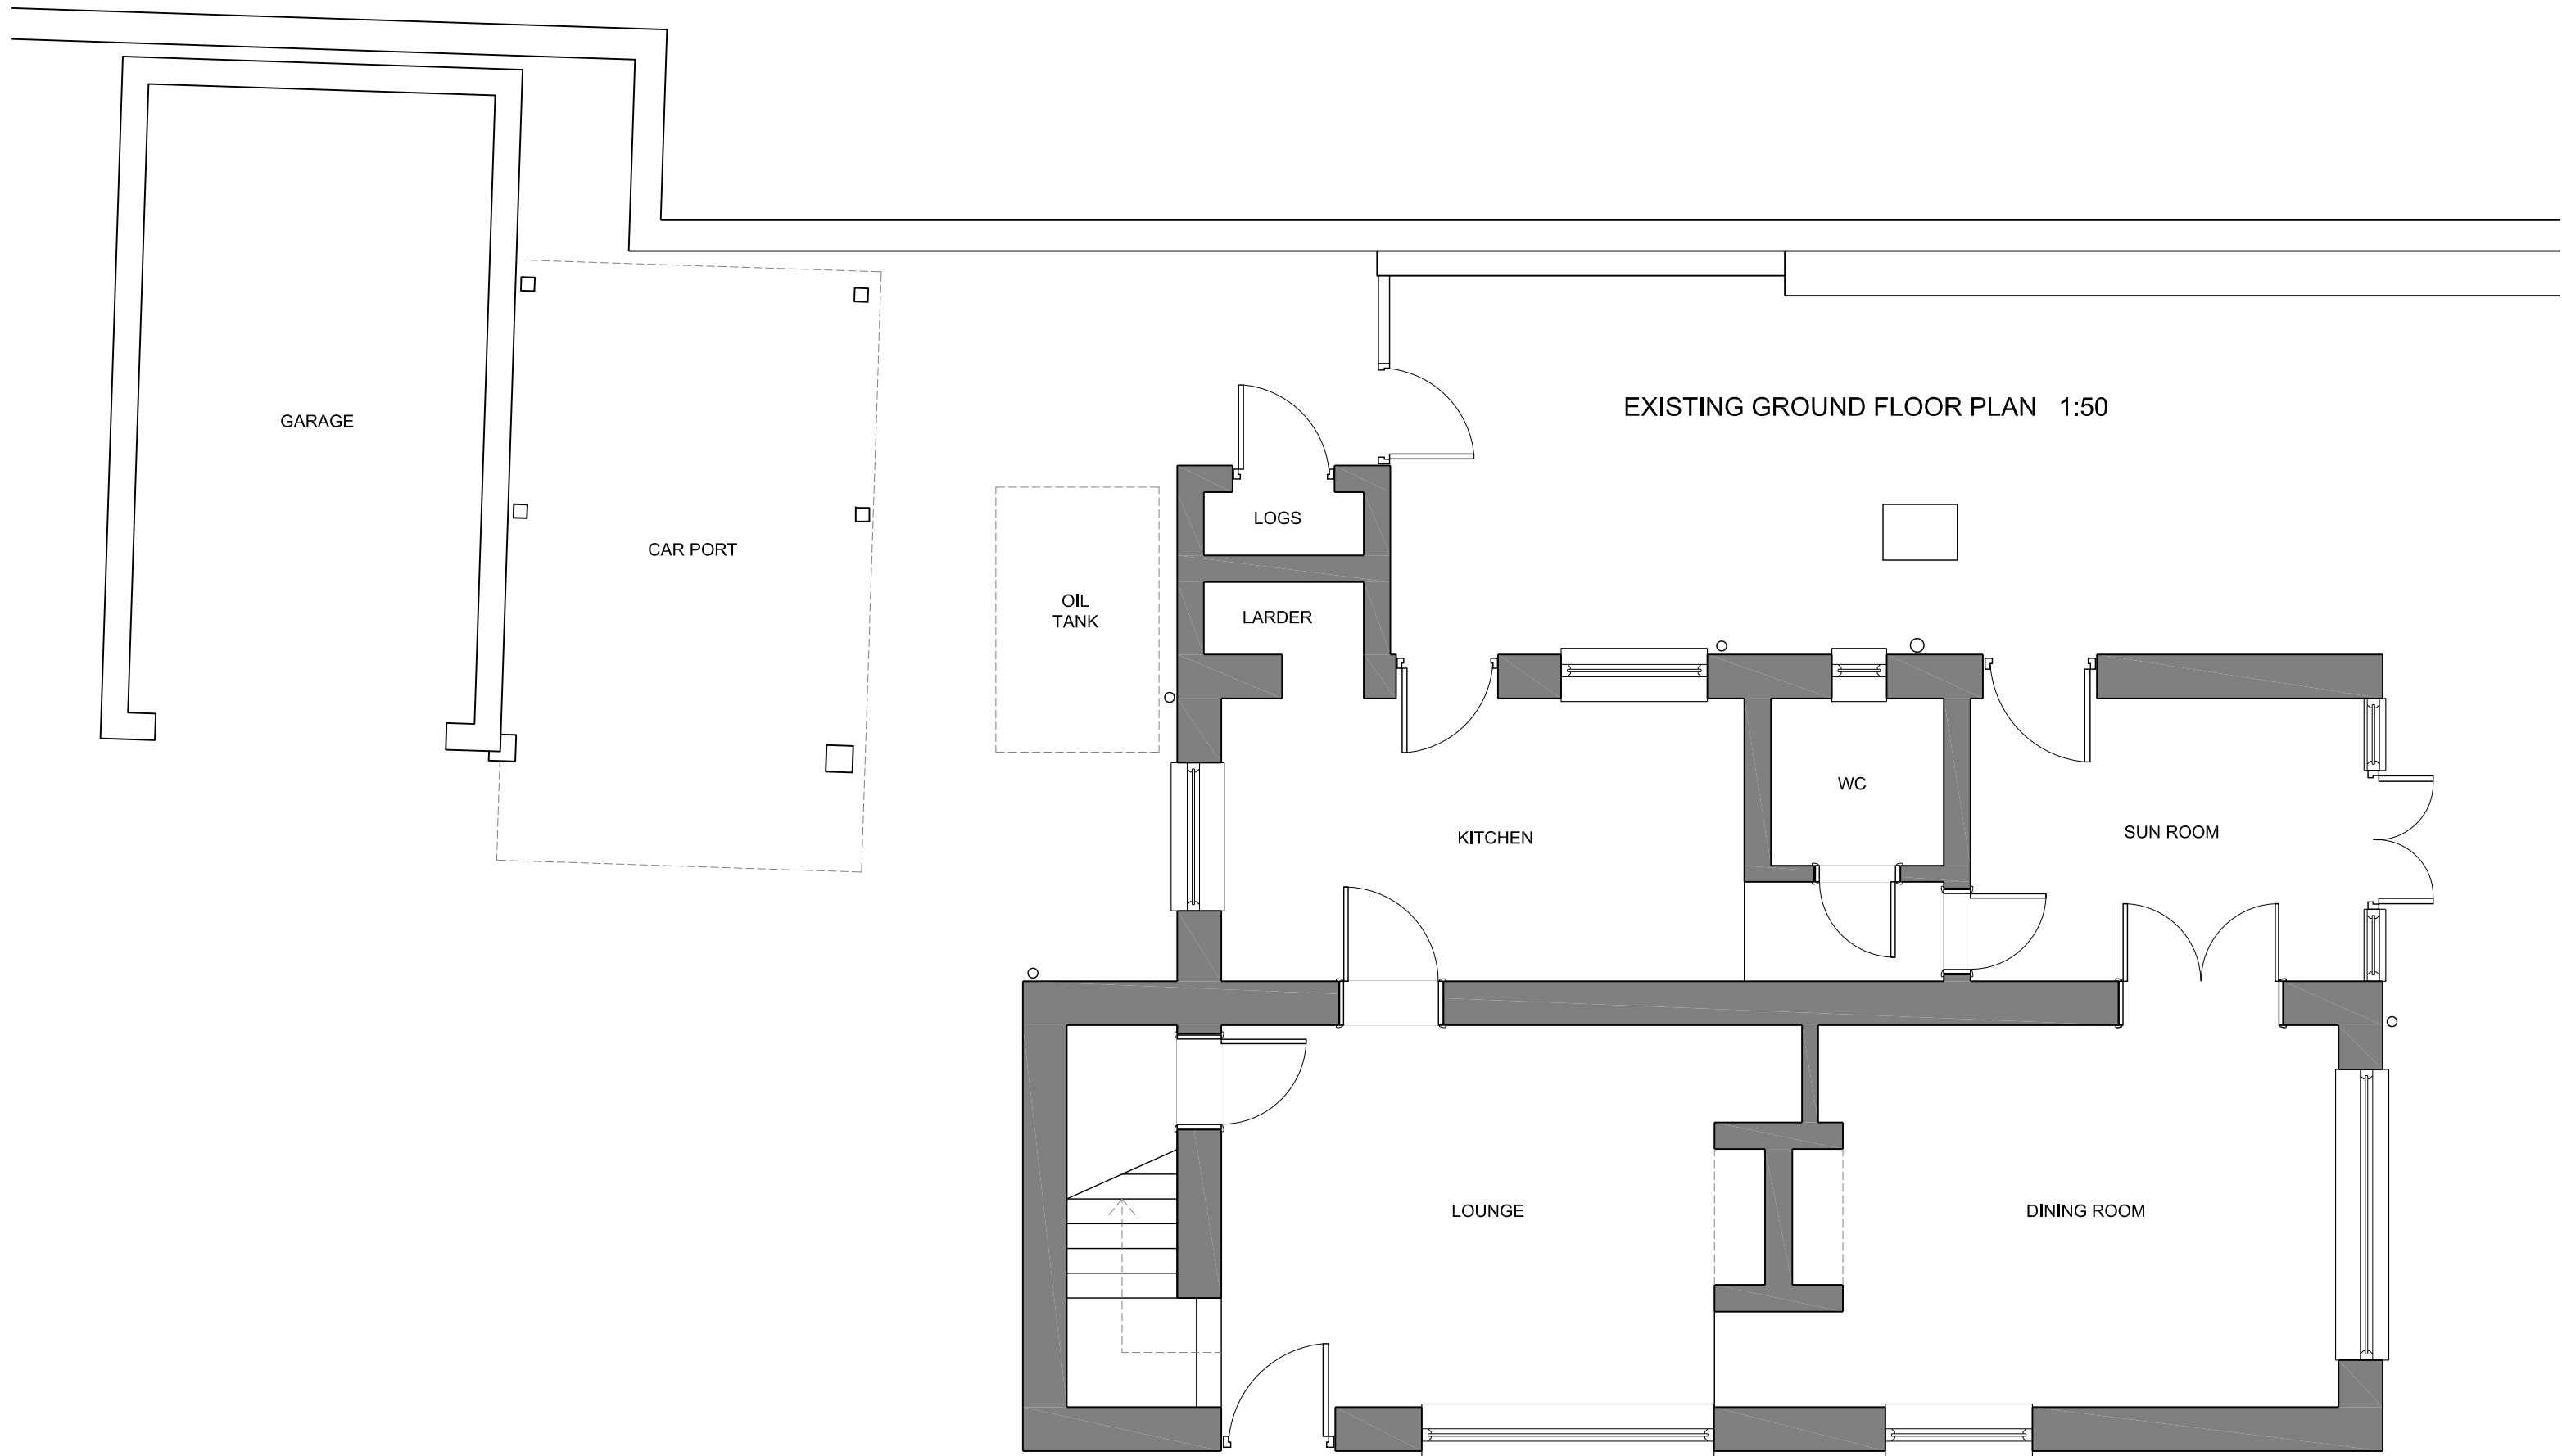


EXISTING GROUND FLOOR PLAN 1:50

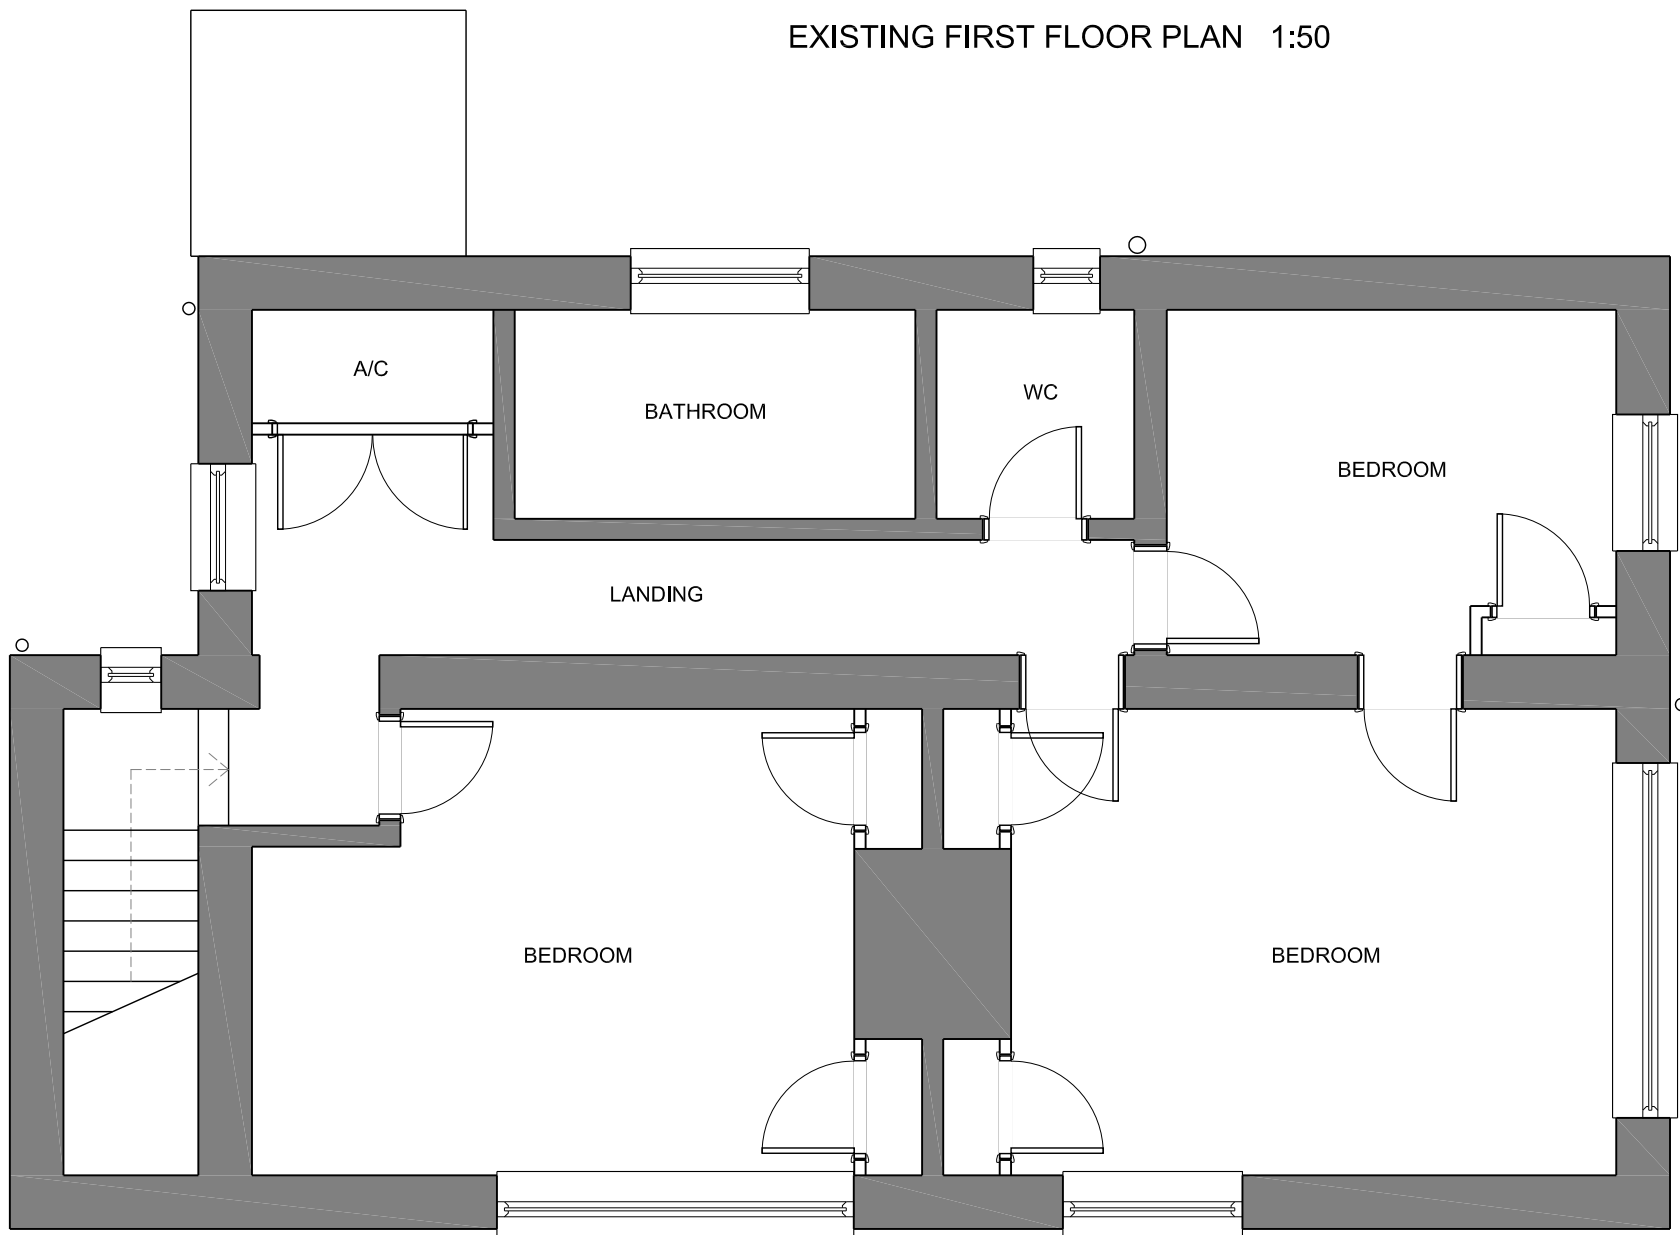

EXISTING FIRST FLOOR PLAN 1:50

 

Scale Bar 1:100

 

Scale Bar 1:50

ref	revision	date	drawn
FOR PLANNING CONSENT			
ma mark alford design architecture Heatherlands Bracken Lane Storrington West Sussex RH20 3HS T: 01903 899124 E: office@markalforddesign.com			
client:	MISS S POLLOCK		
project title:	OLD VICARAGE COTTAGE, LYMINSTER PROPOSED ENLARGEMENT		
drawing title:	EXISTING PLANS AND ELEVATIONS		
drawn by:	MSA	date:	APR 13
scale:	1:50/1:100 @ A1		
issue status:	design ☒	BofQ ☐	construction ☐ record ☐
drawing number:	13063 / P100		
		revision:	
This drawing may not be used or reproduced without written consent No dimensions to be scaled from this drawing			
Copyright design and patents act 1988 Copyright reserved			
ATL			