




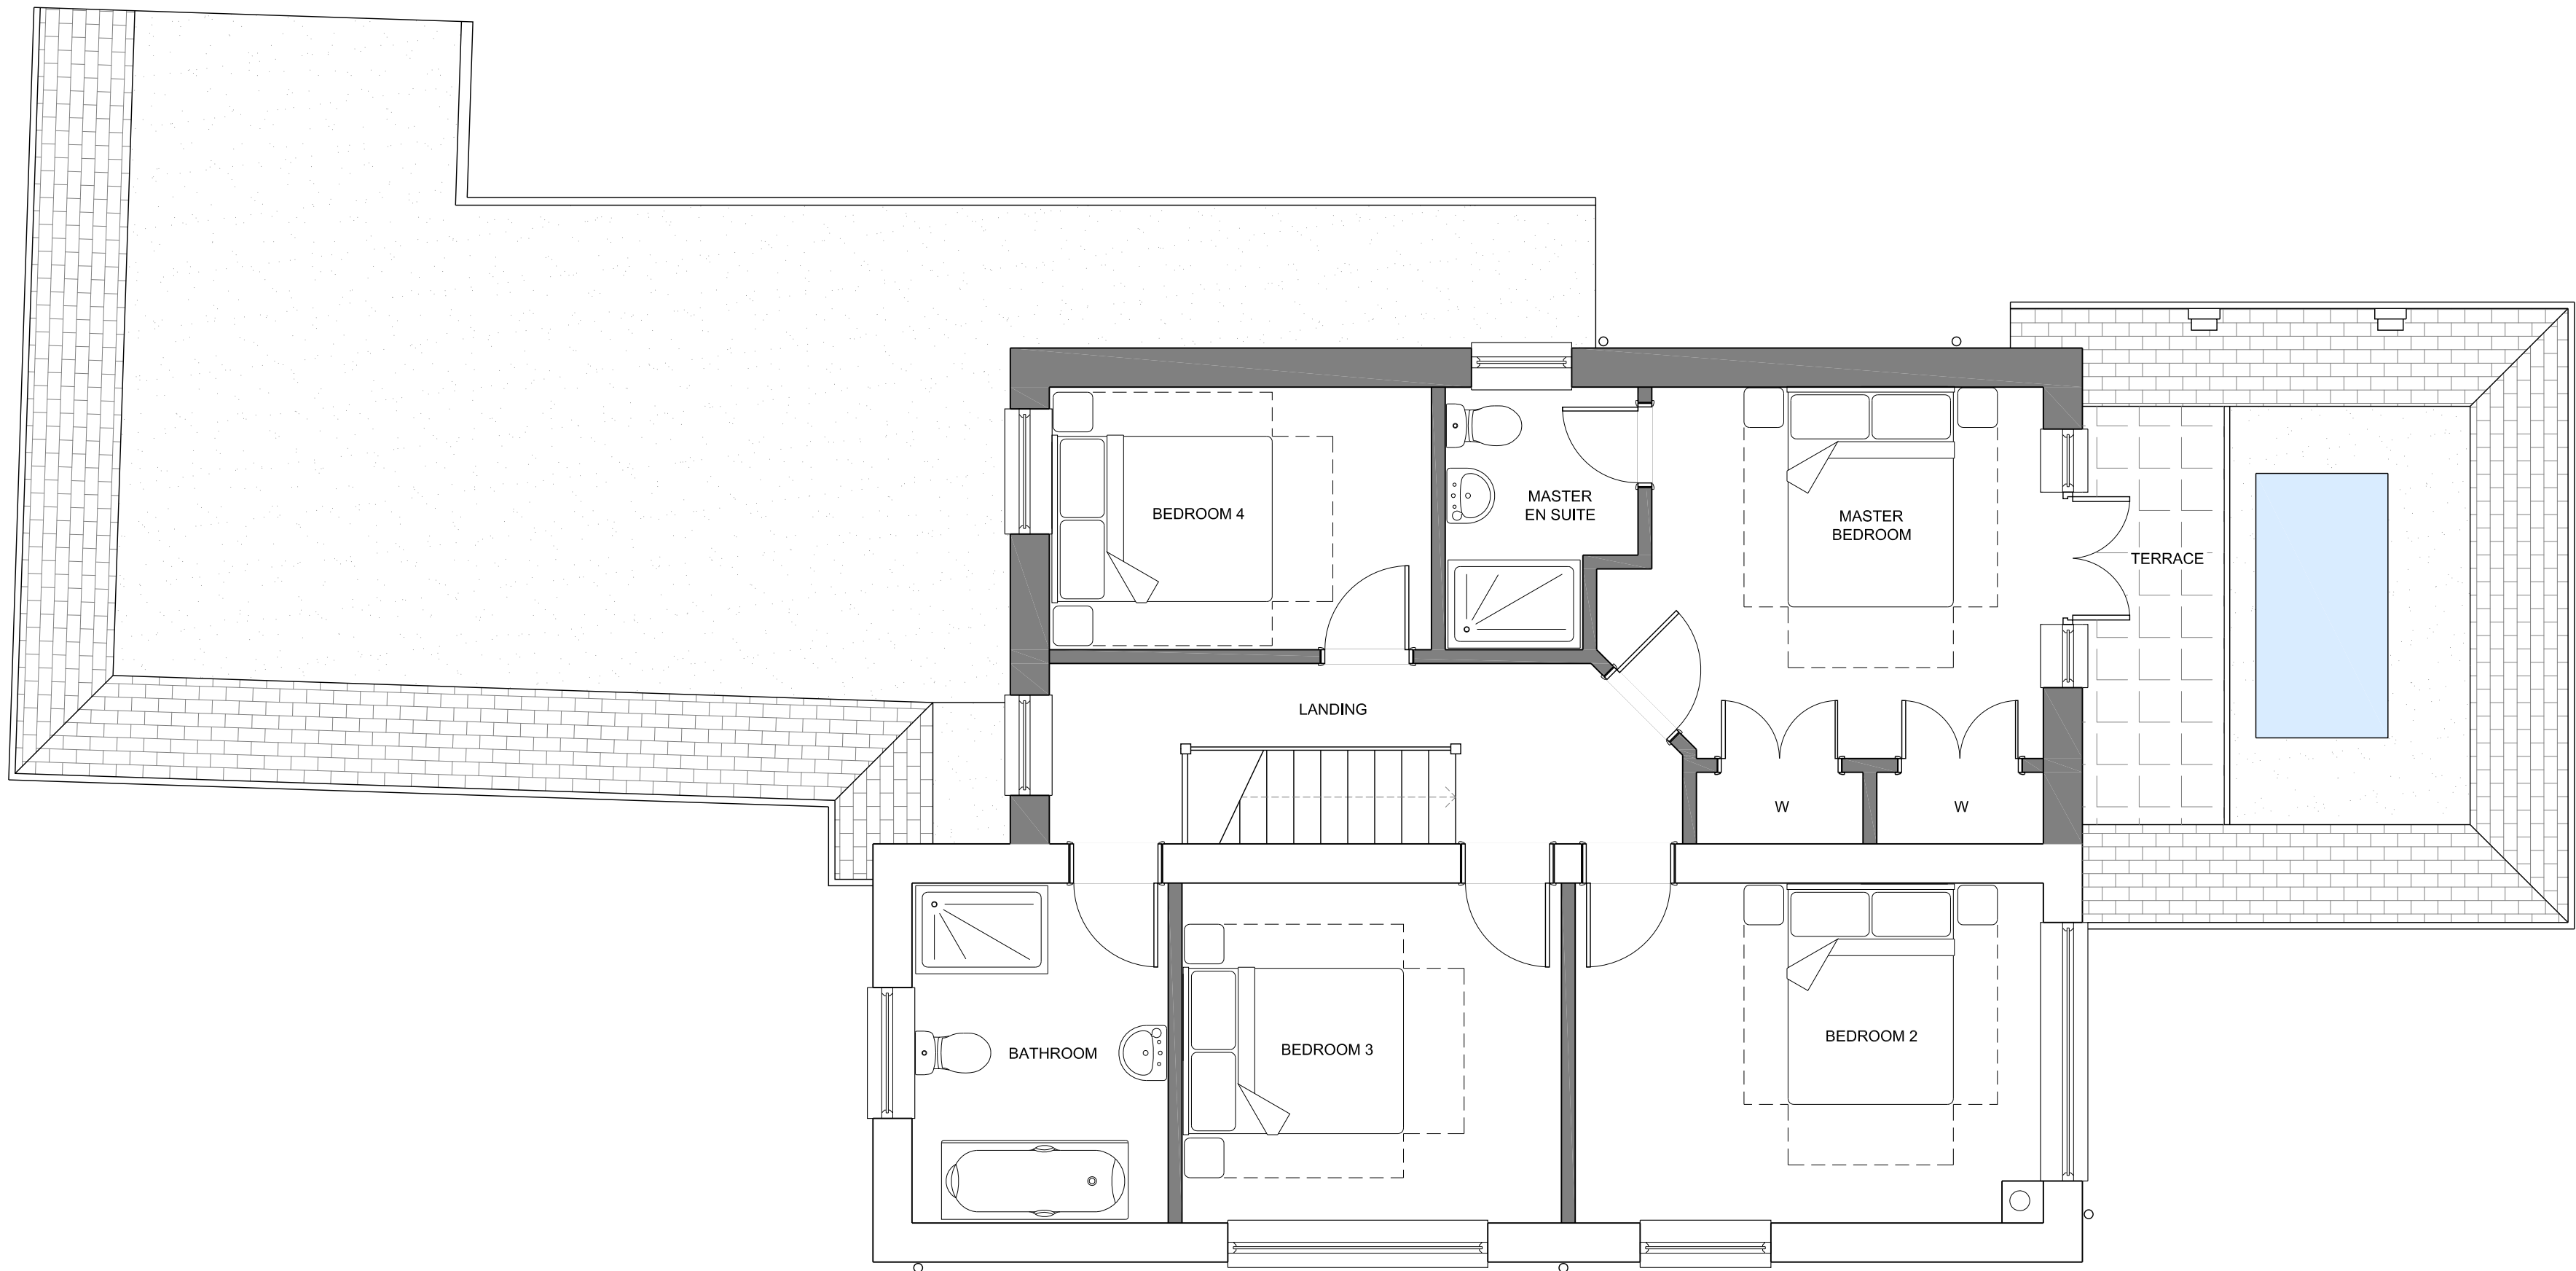


PROPOSED FIRST FLOOR PLAN 1:50

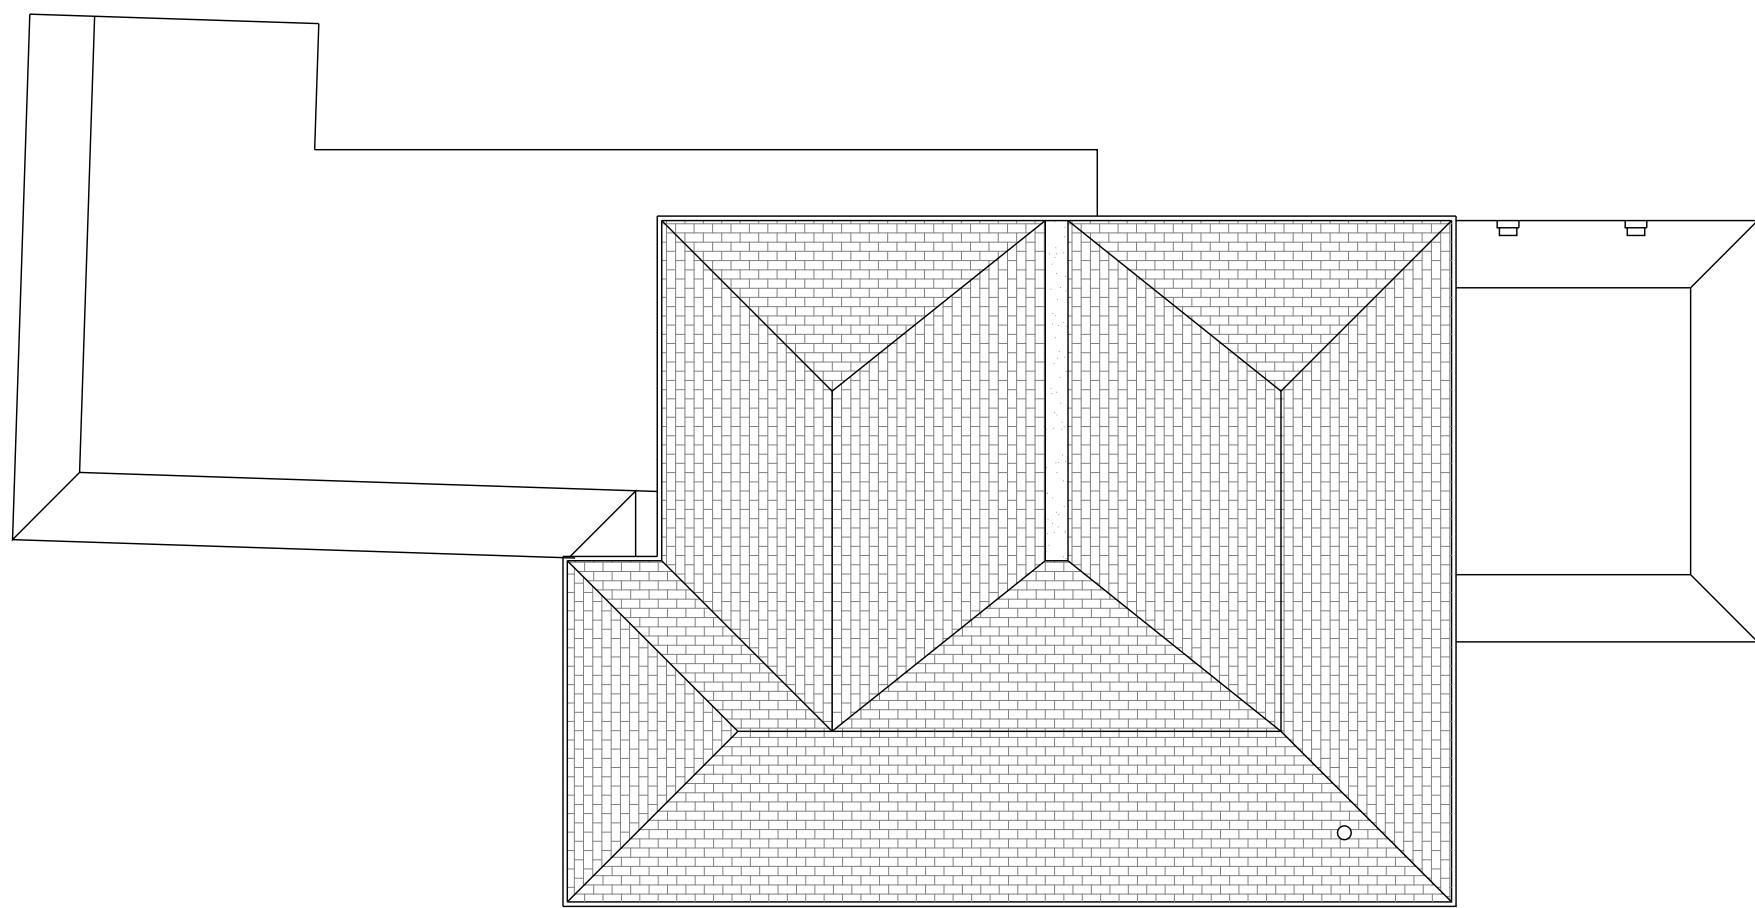

PROPOSED ROOF PLAN 1:100

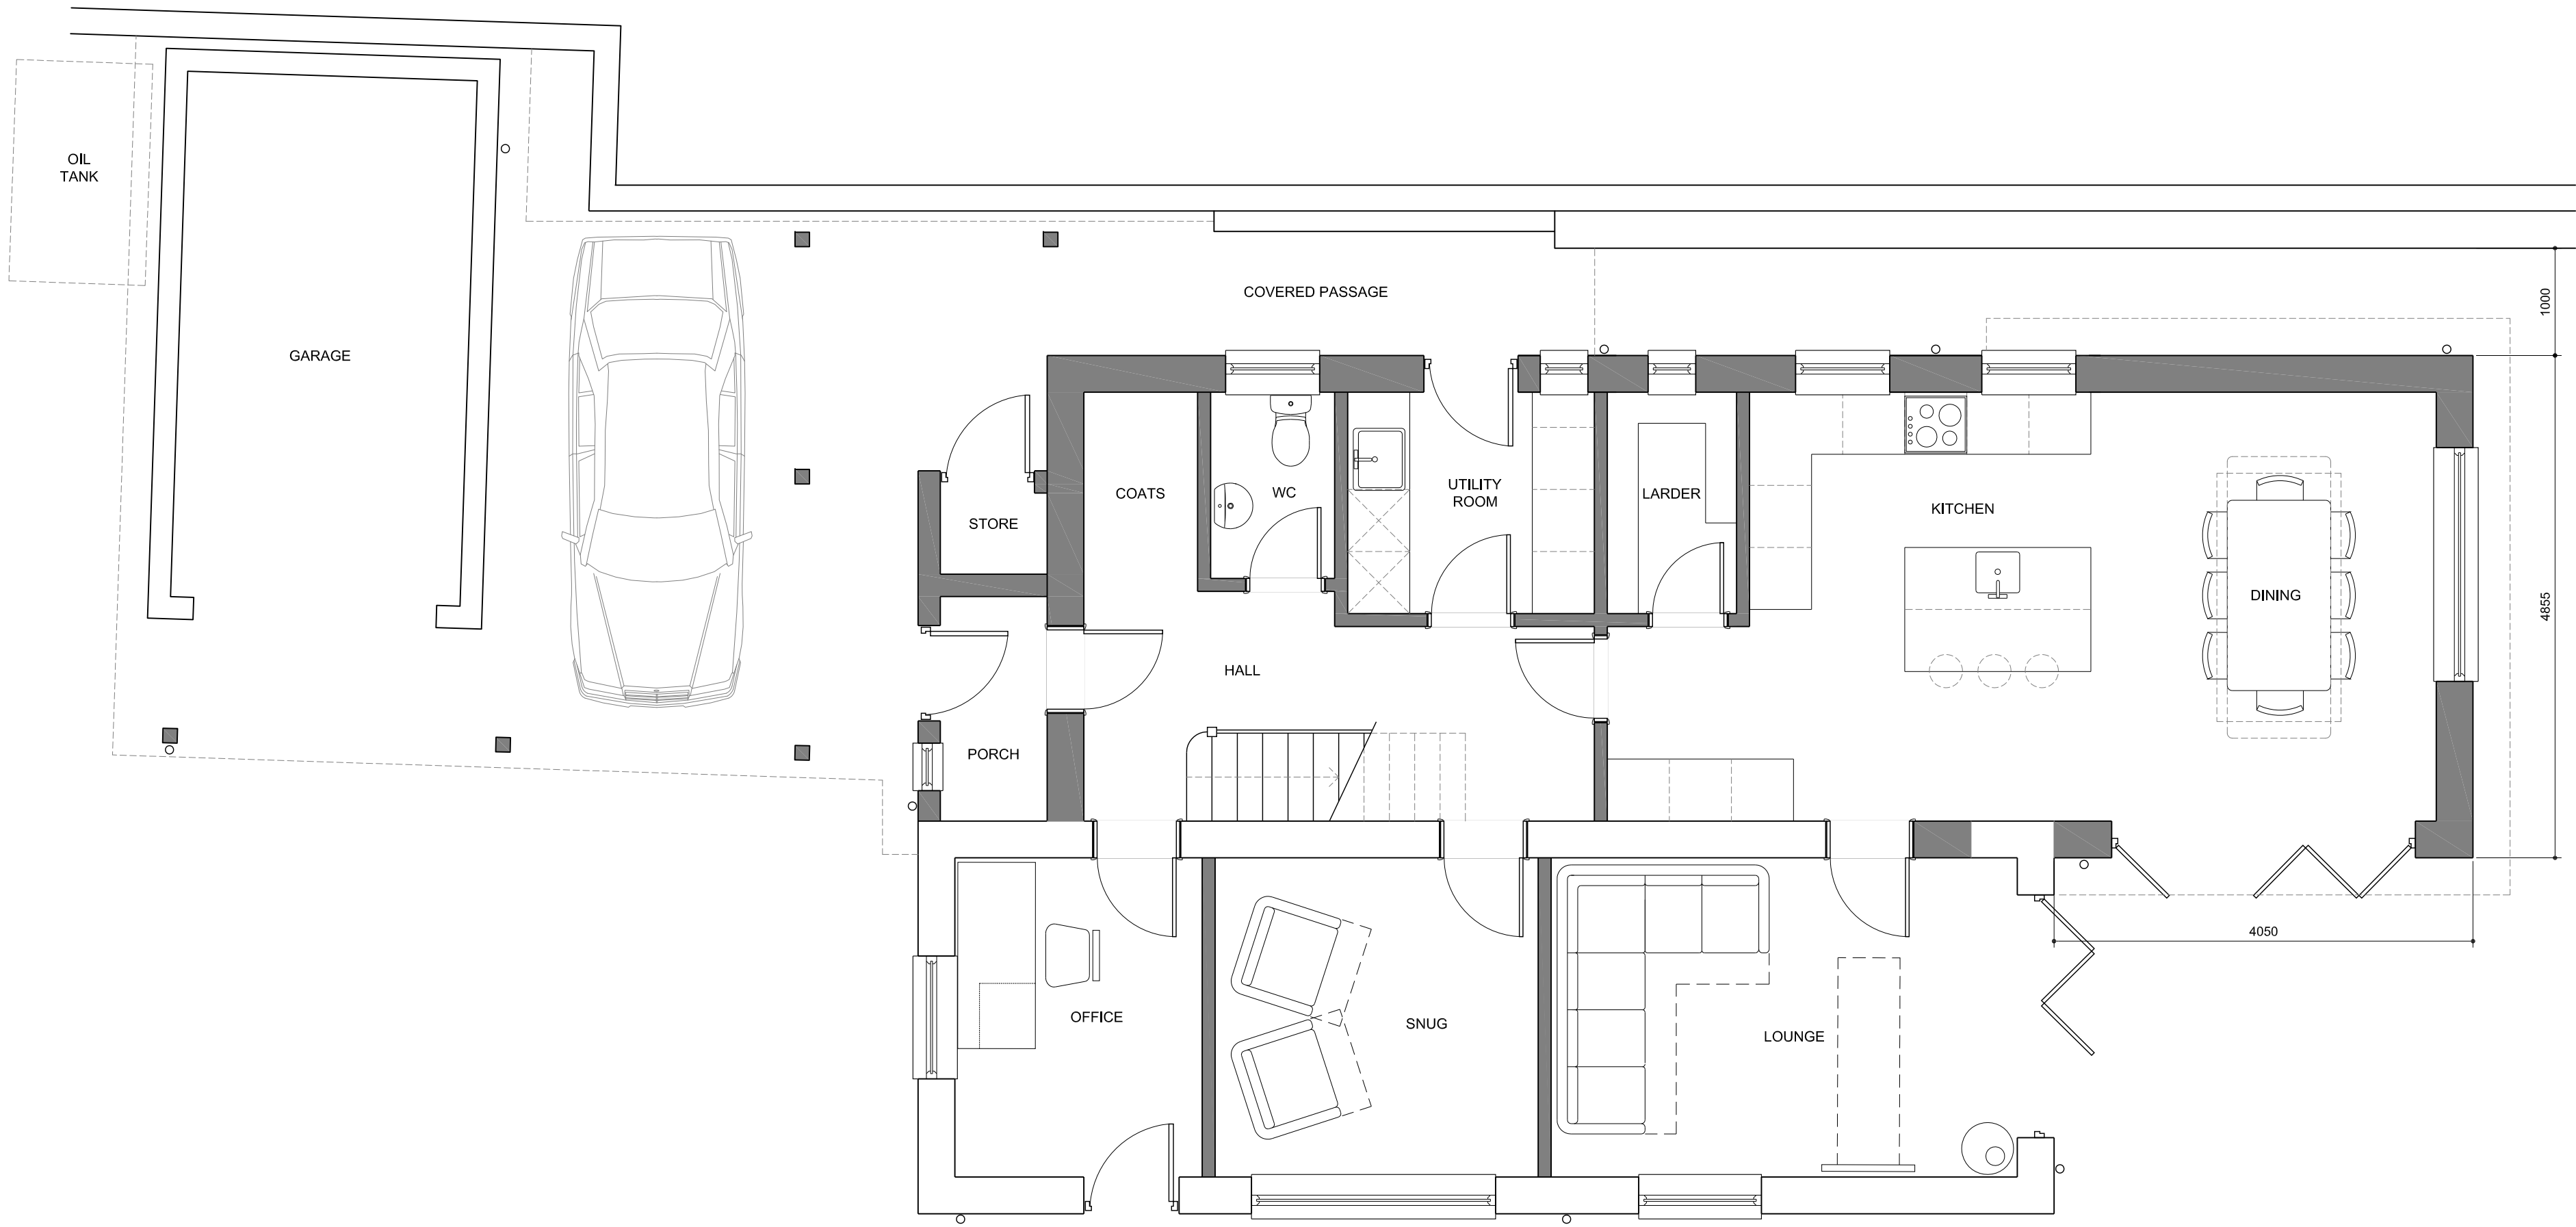

PROPOSED GROUND FLOOR PLAN 1:50

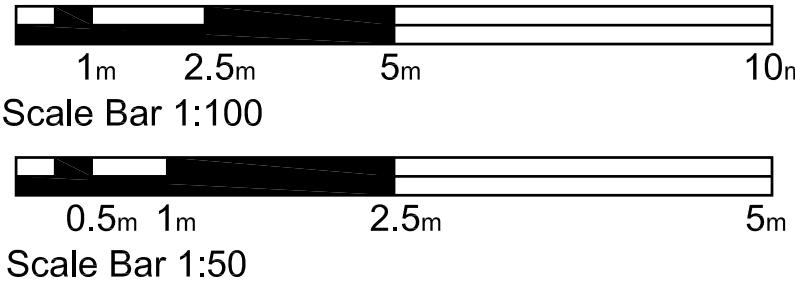

P1	CLIENT REVISIONS	01.05.13	MA
ref	revision	date	drawn

FOR PLANNING CONSENT

mark alford design architecture
Heatherlands Bracken Lane Storrington West Sussex RH20 3HS
T: 01903 899124 E: office@markalforddesign.com

client: MISS S POLLOCK
project title: OLD VICARAGE COTTAGE, LYMINSTER
PROPOSED ENLARGEMENT
drawing title: PROPOSED FLOOR PLANS

drawn by: MSA date: APR 13 scale: 1:50/1:100 @ A1

issue status: design ☒ BoQ ☐ construction ☐ record ☐

drawing number: **13063 / P101** revision: **P1**

This drawing may not be used or reproduced without written consent. Copyright design and patents act 1988
No dimensions to be scaled from this drawing. Copyright reserved A11.