


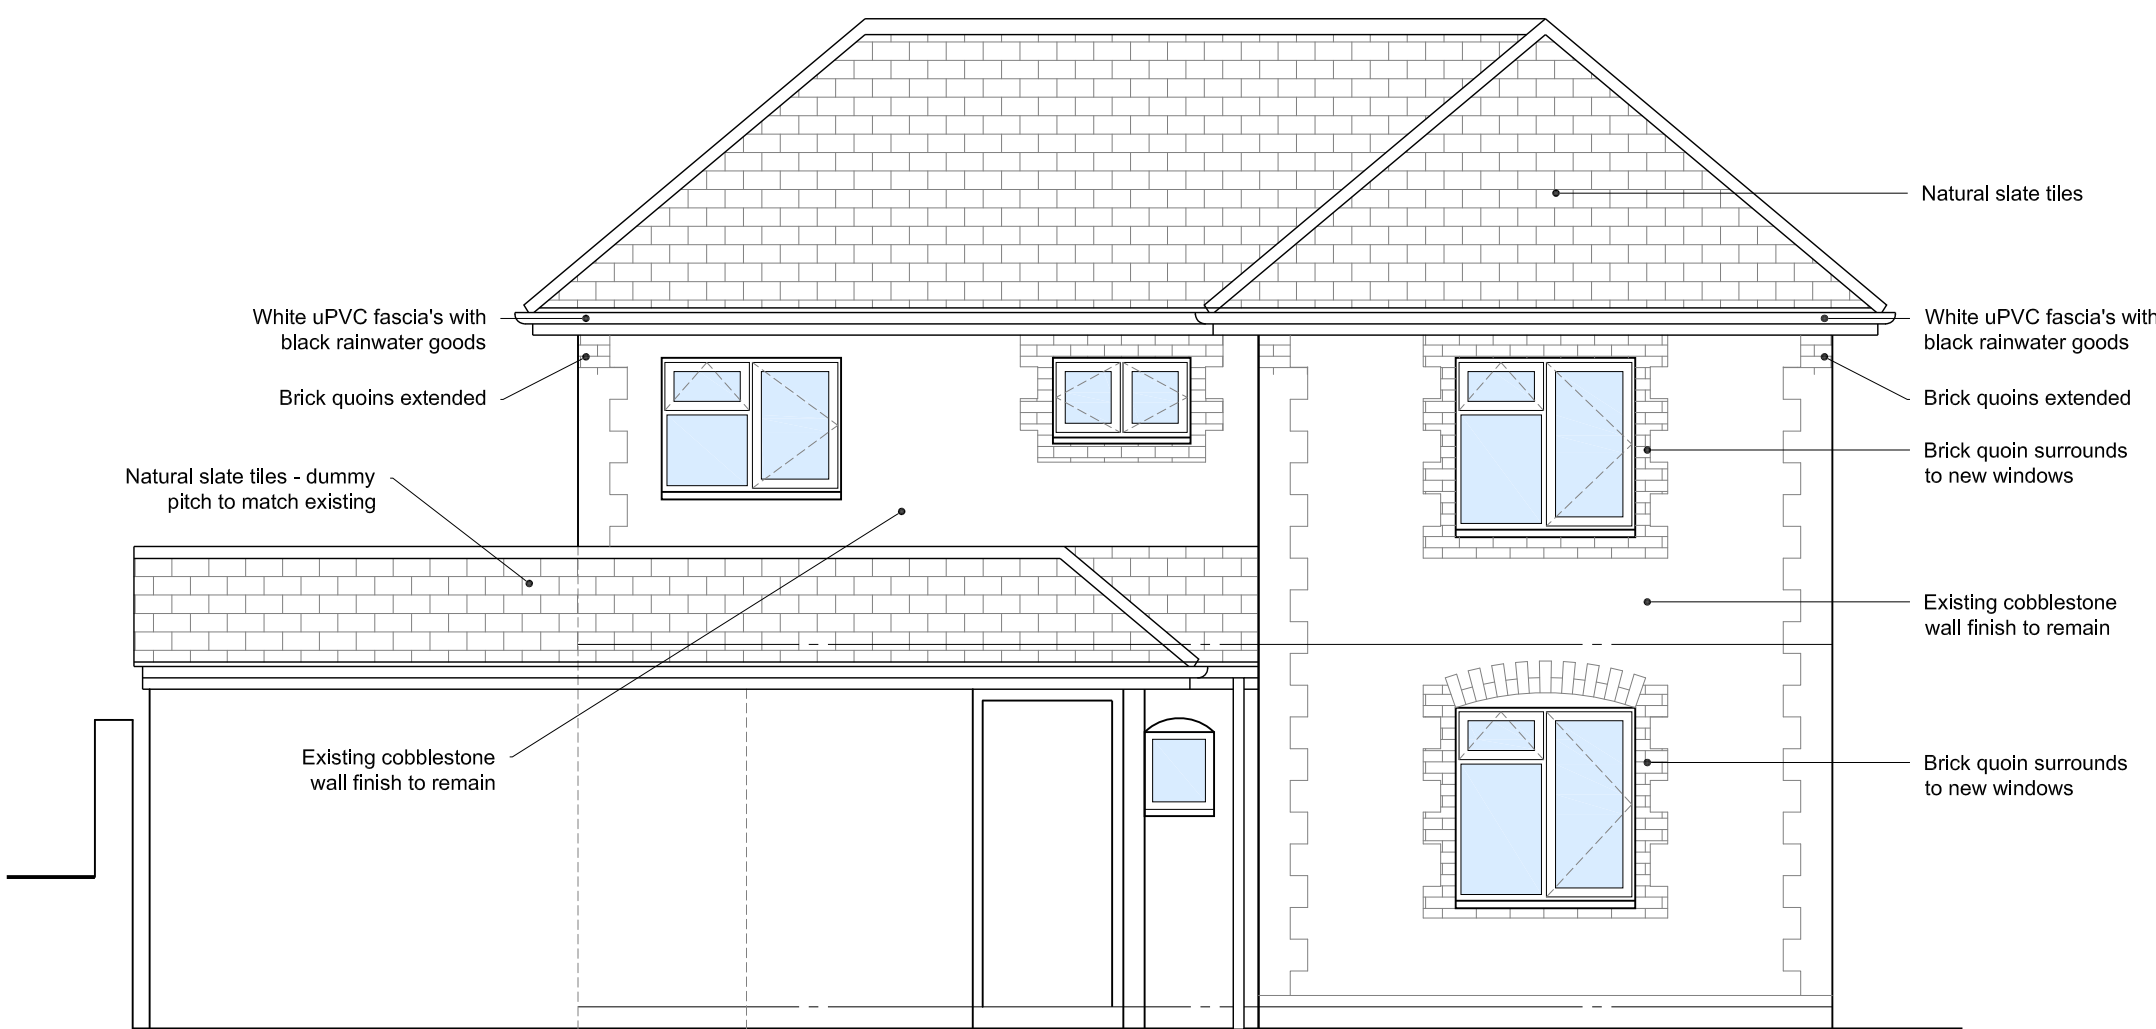


PROPOSED FRONT ELEVATION (WEST) 1:50




PROPOSED SIDE ELEVATION (NORTH) 1:50



PROPOSED REAR ELEVATION (EAST) 1:50

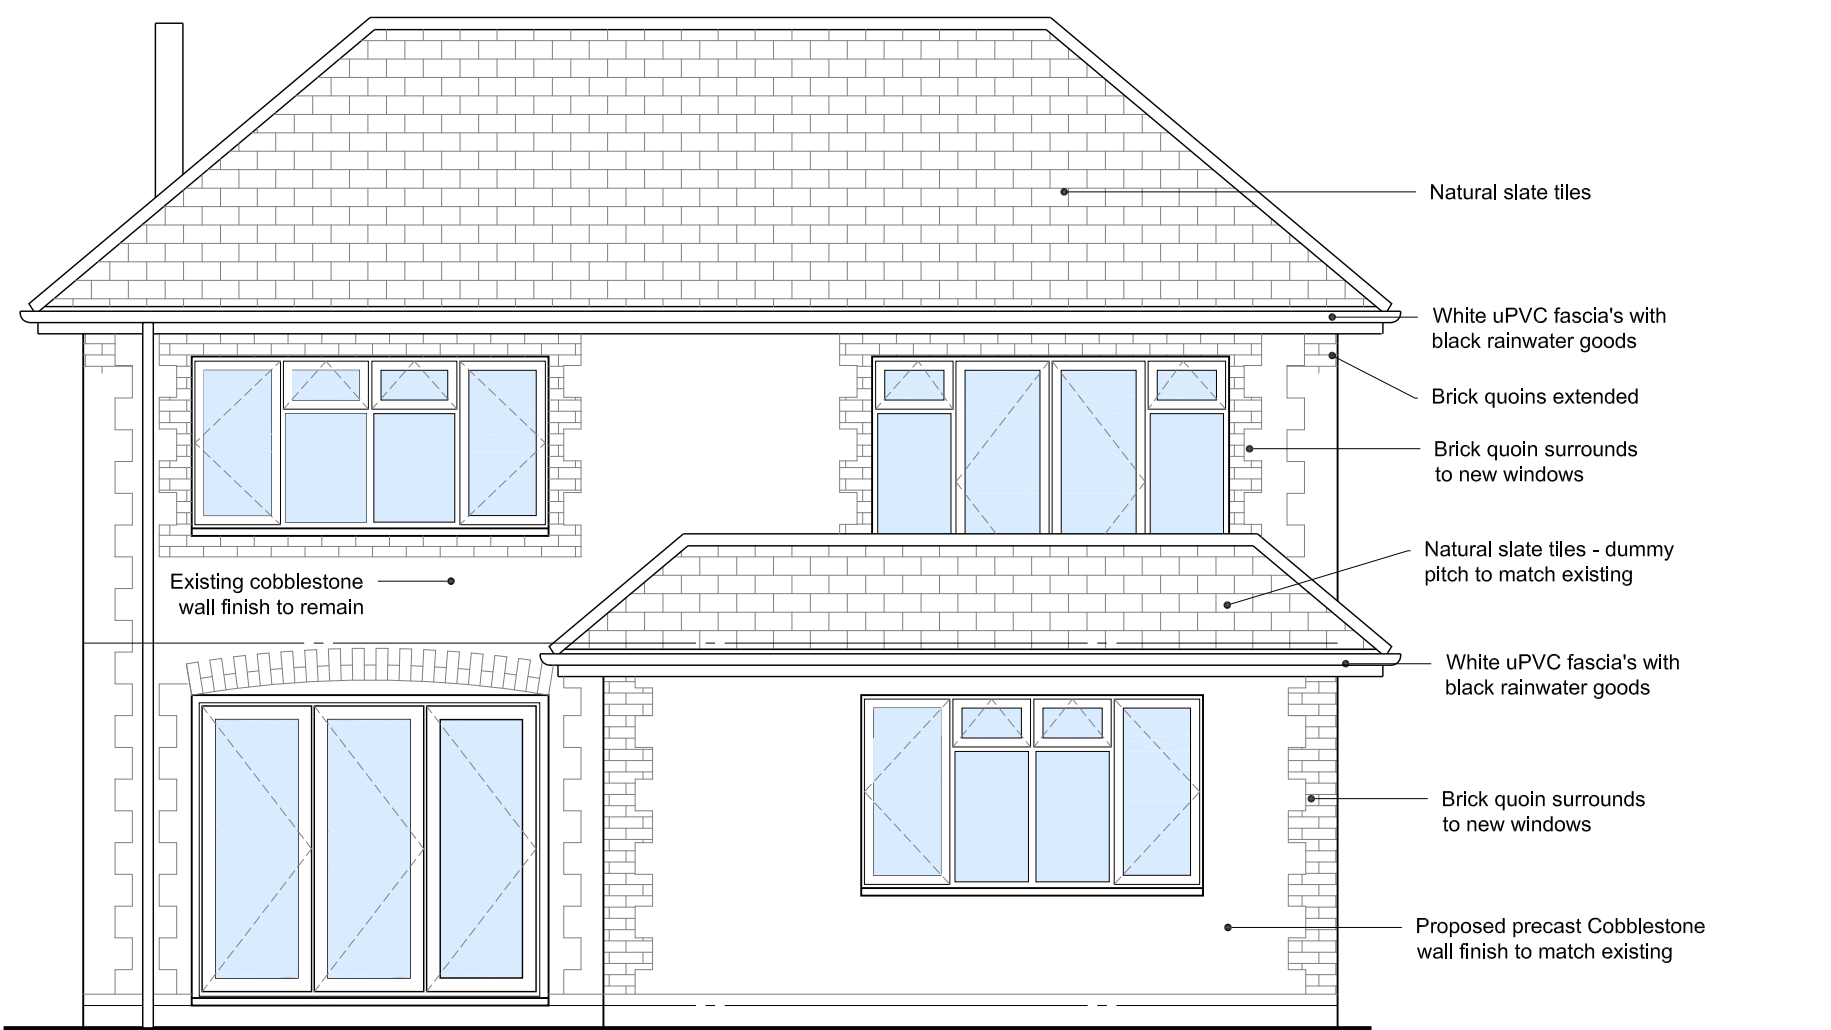

PROPOSED SIDE ELEVATION (SOUTH) 1:50

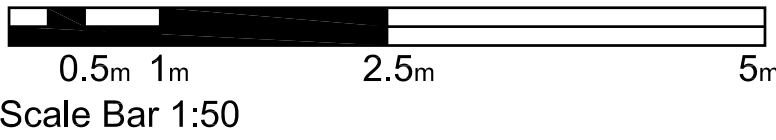

P2	ROOF REVISIONS	08.05.13	MA
P1	CLIENT REVISIONS	01.05.13	MA
ref	revision	date	drawn

FOR PLANNING CONSENT

mark alford design architecture	
Heatherlands Bracklen Lane Storrington West Sussex RH20 3HS T: 01903 899124 E: office@markalforddesign.com	
client:	MISS S POLLOCK
project title:	OLD VICARAGE COTTAGE, LYMINSTER PROPOSED ENLARGEMENT
drawing title:	PROPOSED ELEVATIONS
drawn by: MSA date: APR 13 scale: 1:50 @ A1	
issue status: design ☒ BoQ ☐ construction ☐ record ☐	
drawing number:	13063 / P102
revision: P2	
This drawing may not be used or reproduced without written consent No dimensions to be scaled from this drawing	
Copyright design and patents act 1988 Copyright reserved	
A1L	