

 


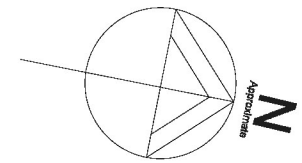

ROOF PLAN

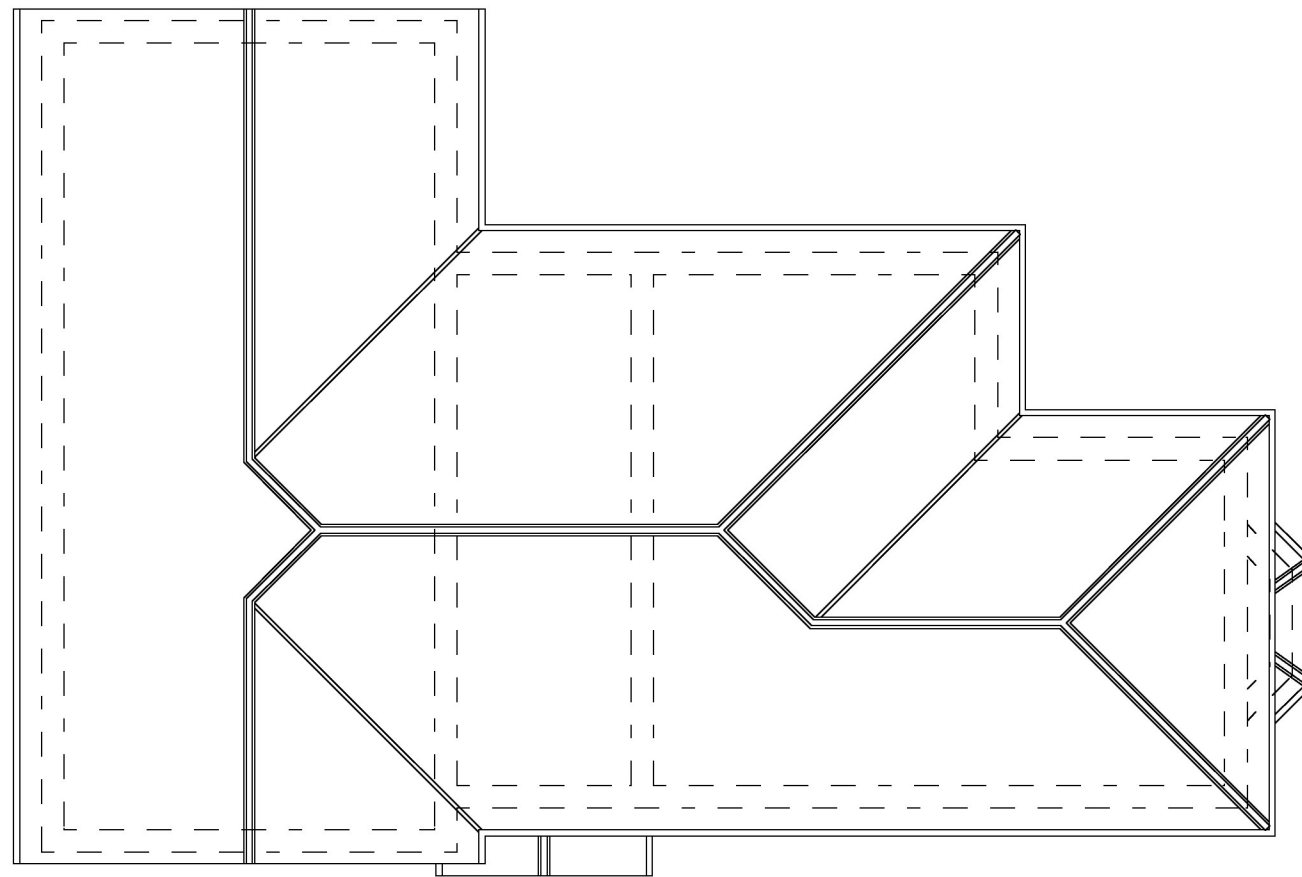

51 FOXDALE DRIVE  
THE DELL  
ANGMERING  
WEST SUSSEX  
BN16 4HF  
TELEPHONE: (01903) 778701  
EMAIL: hewett439@btinternet.com

Scale: 1:100 @ A3 Dwn By: PJH Date: Jan '17

Drg. No: 1701/PL.07

Client: BIRCHSIDE MANAGEMENT LTD

Project: Re-development of:  
ROSELAND,  
STATION APPROACH  
THE CAUSEWAY, ARUNDEL

Drawing Title:

PROPOSED  
ROOF PLAN

Copyright: Paul Hewett R.I.B.A. Chartered Architect