

 


Scale

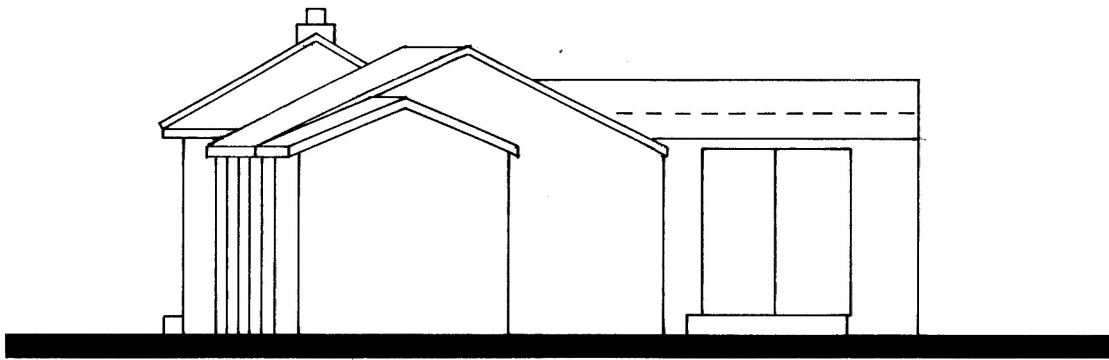

SIDE ELEVATION

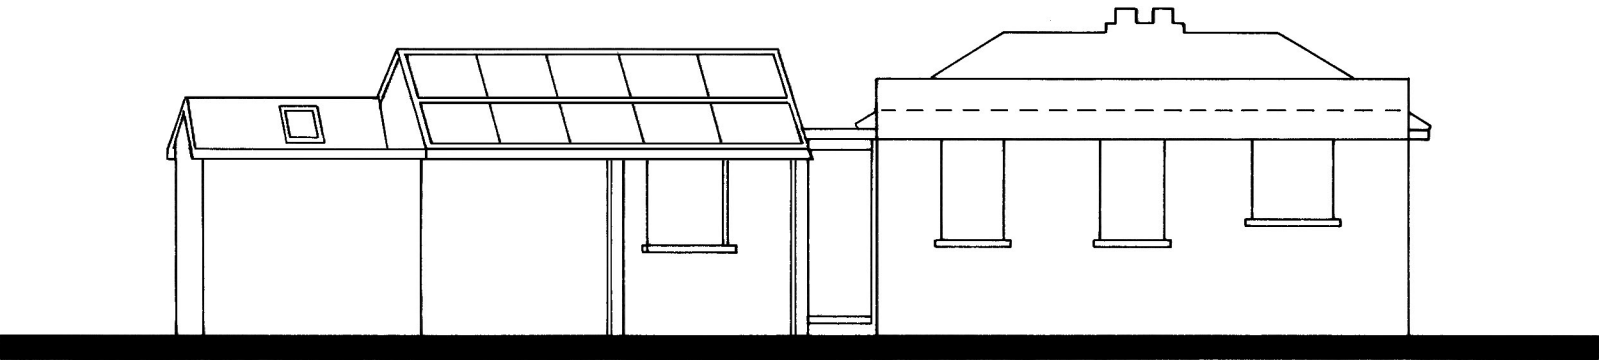

REAR ELEVATION

Paul Hewett R.I.B.A.

CHARTERED ARCHITECT

51 FOXDALE DRIVE
THE DELL
ANGMERING
WEST SUSSEX
BN16 4HF
TELEPHONE: (01903) 778701
EMAIL: hewett439@btinternet.com

Scale: 1:100 @ A3 Drn By: PJH Date: Jan '17

Drg. No: 1701/PL.13

Client: BIRCHSIDE MANAGEMENT LTD

Project: Re-development of:
ROSELAND,
STATION APPROACH
THE CAUSEWAY, ARUNDEL

Drawing Title:
EXISTING
ELEVATIONS SHEET 2

Copyright: Paul Hewett R.I.B.A. Chartered Architect