
 
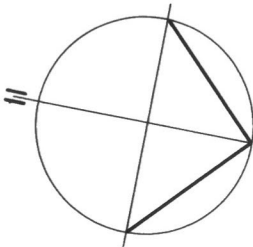


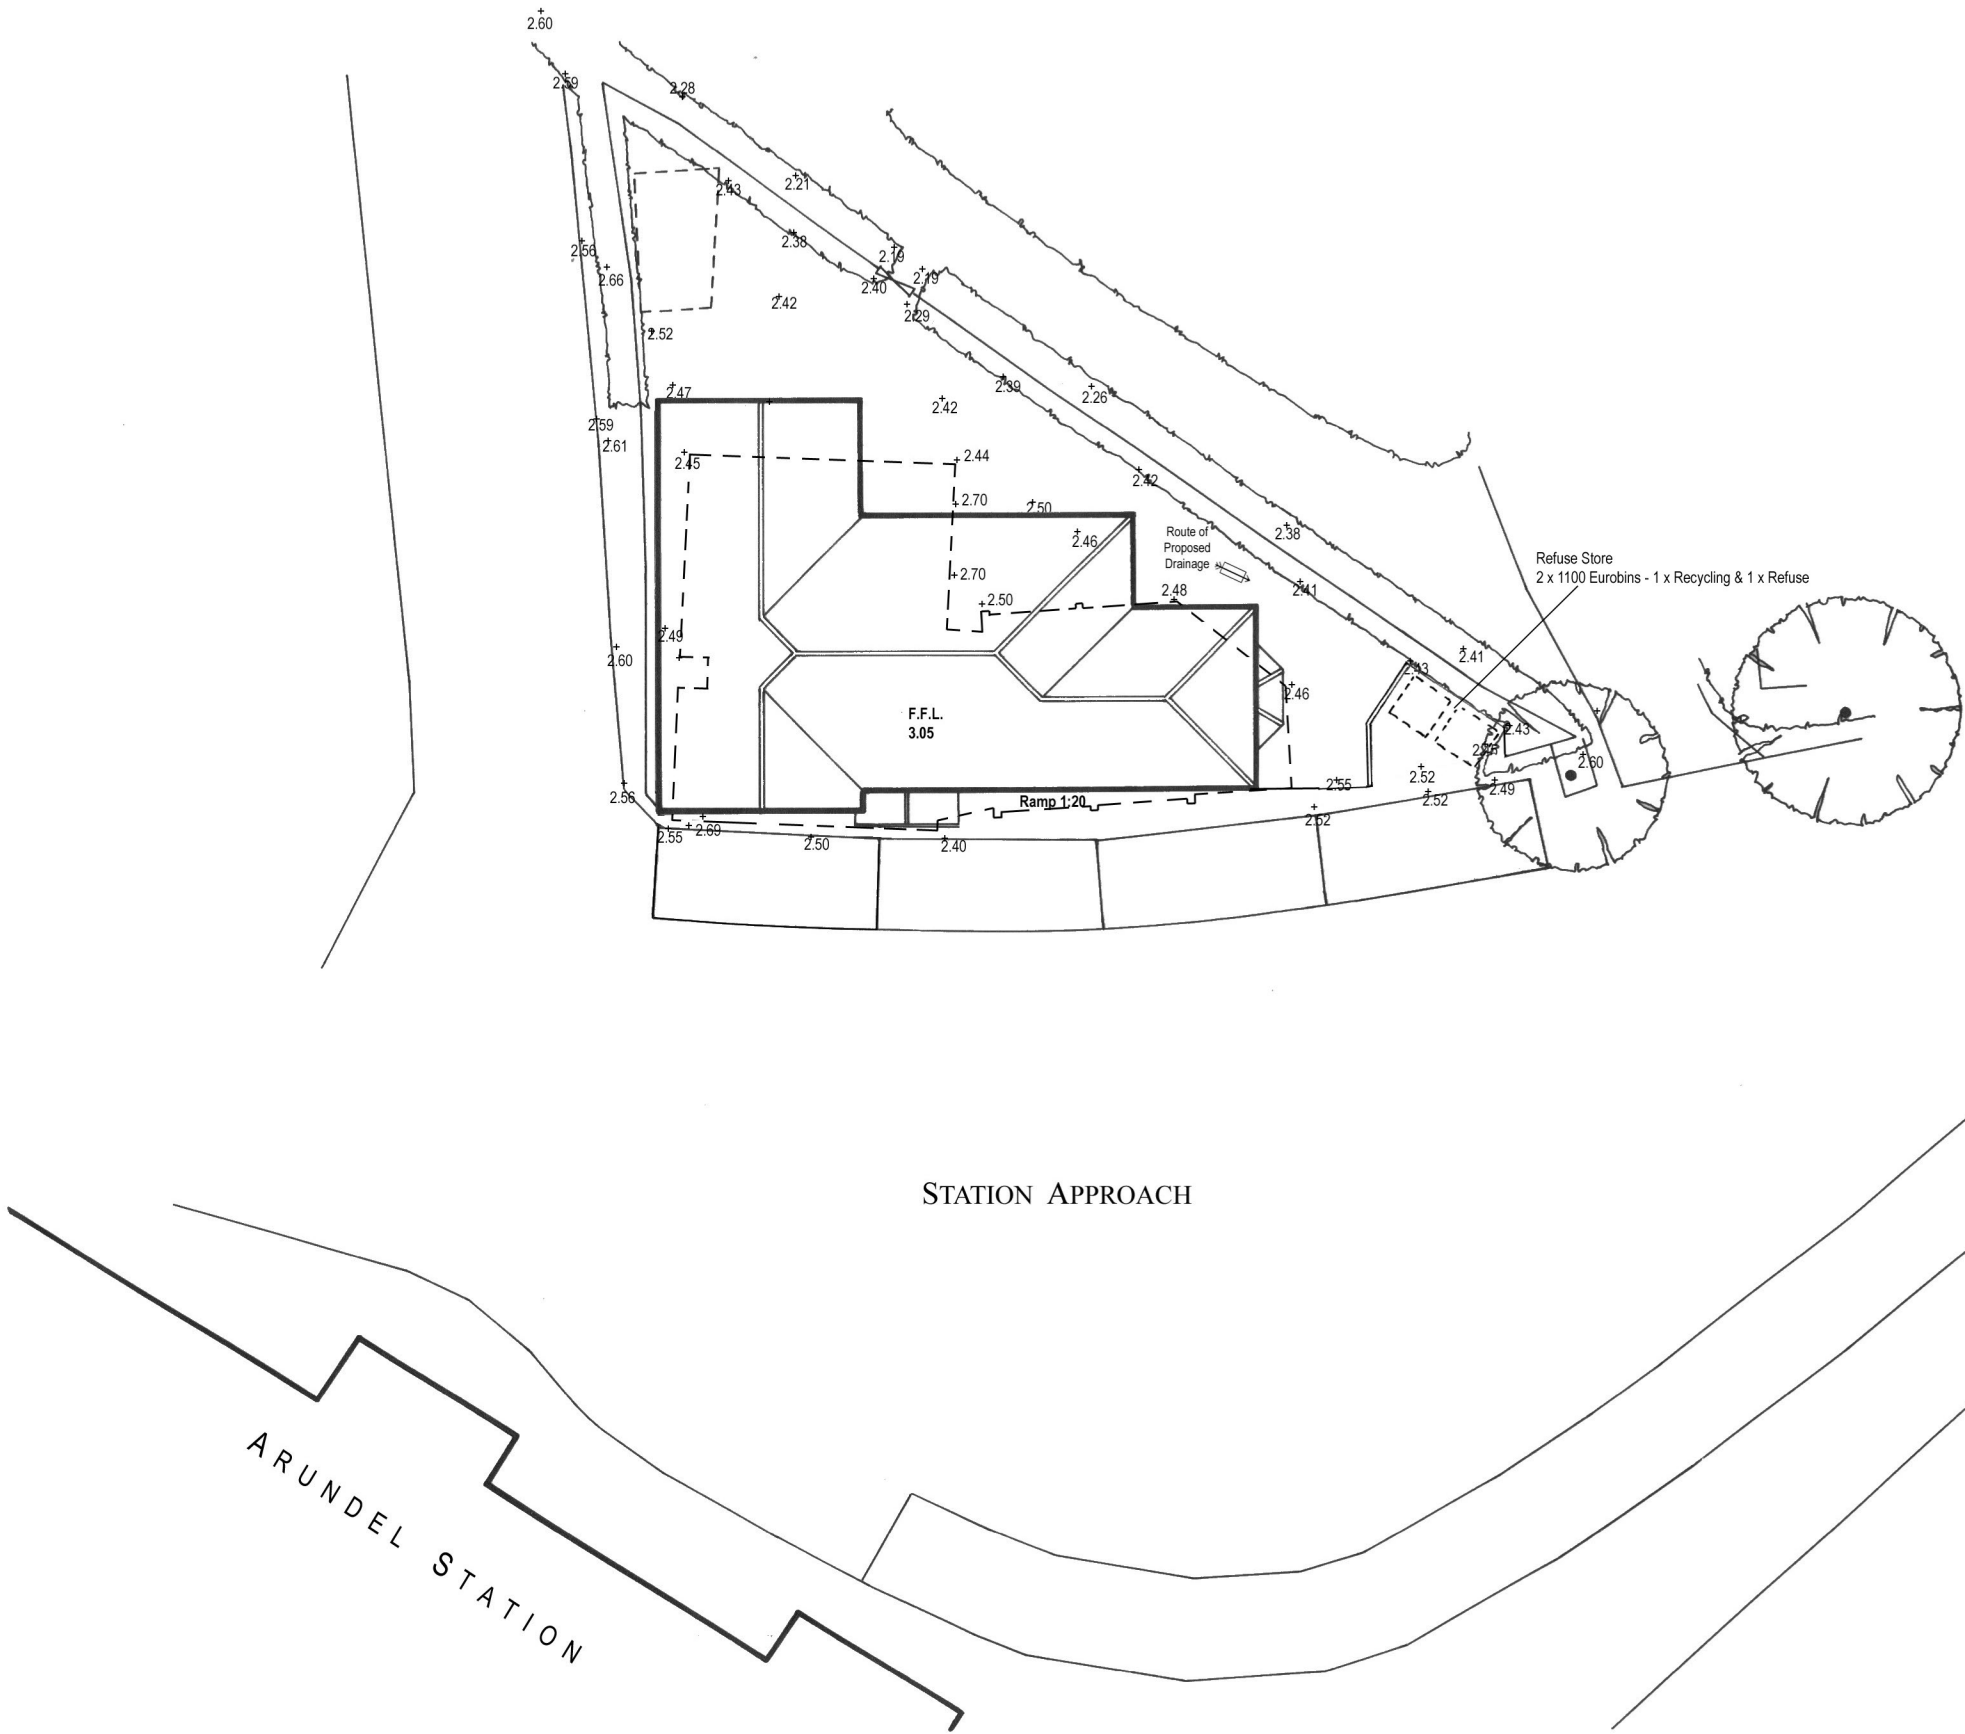

Paul Hewett R.I.B.A.
CHARTERED ARCHITECT

51 FOXDALE DRIVE
THE DELL
ANGMERING
WEST SUSSEX
BN16 4HF
TELEPHONE: (01903) 778701
EMAIL: hewett439@btinternet.com

Scale: 1:200 @ A3 Dwn By: PJH Date: Jan '17
Drg. No: 1701/PL.03 Rev C - B & W
Client: BIRCHSIDE MANAGEMENT LTD
Project: Re-development of:
ROSELAND,
STATION APPROACH
THE CAUSEWAY, ARUNDEL
Drawing Title:

SITE PLAN

Copyright: Paul Hewett R.I.B.A. Chartered Architect