


This drawing has been prepared for the purpose of gaining planning permission only and does not purport to be a working or contractual drawing and should not be used for any building or contractual purposes. This drawing has been prepared based on survey drawings and information prepared by others. All dimensions and levels on all drawings must be checked and verified on site before commencement of works

© VICTORIA HOLLAND ARCHITECTURE LTD 2017

GENERAL NOTES

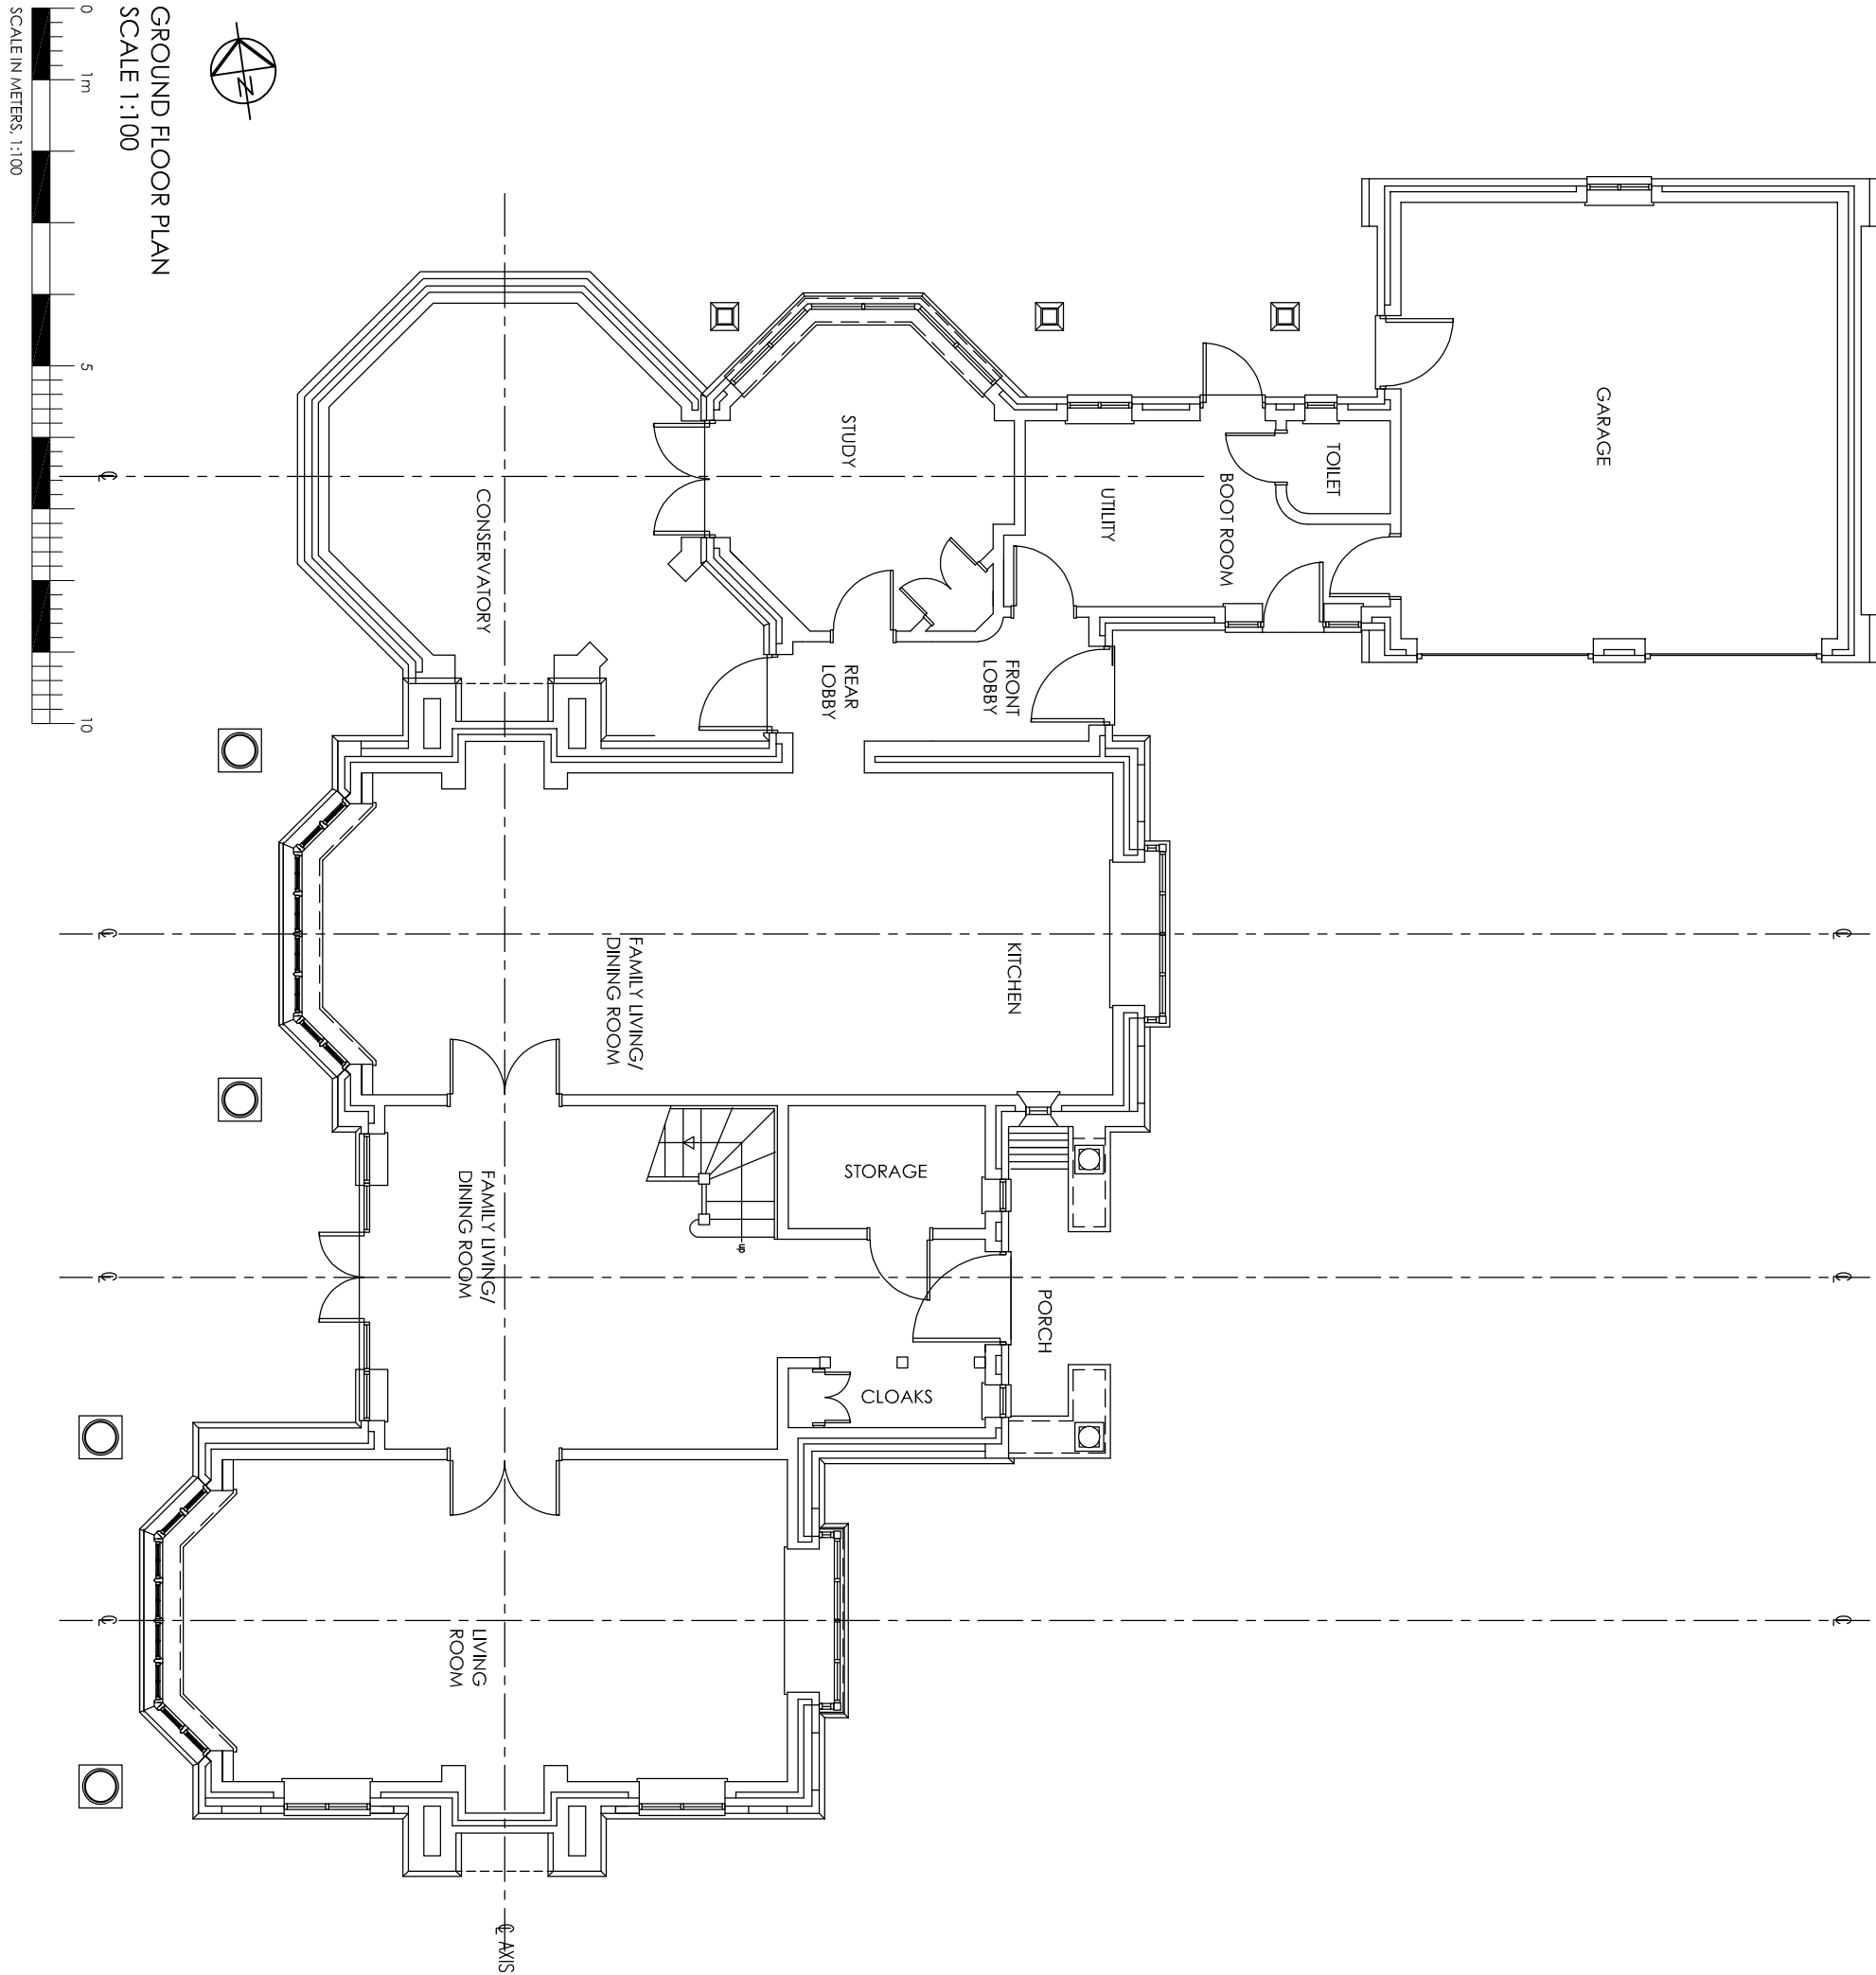

ARUNDEL VINEYARD
LYMINSTER ROAD, LYMINSTER
WEST SUSSEX, BN17 7QG

GROUND FLOOR PLAN
DATE: August 2017
SCALE: 1:100 @ A3
JOB No. 1021
DRWG No. 105 Rev.



Victoria Holland RIBA
71 Peppering High Barn - Burpham
Arun del - West Sussex - BN18 9RN
Tel 01903 882923