



PROPOSED CONVERSION OF GARAGE
TO ANCILLARY ACCOMMODATION AT:
THE GRANARY CALCETO LANE
LYMINSTER WEST SUSSEX BN17
FOR MRS P. PARSONS
MAY 2020
PITCHLINK SURVEYING SERVICES LTD
CLIVE DITCHING SURVEYING CO. UK.

Scale 1:50
0 0.5 1m 2m

PROS20/5

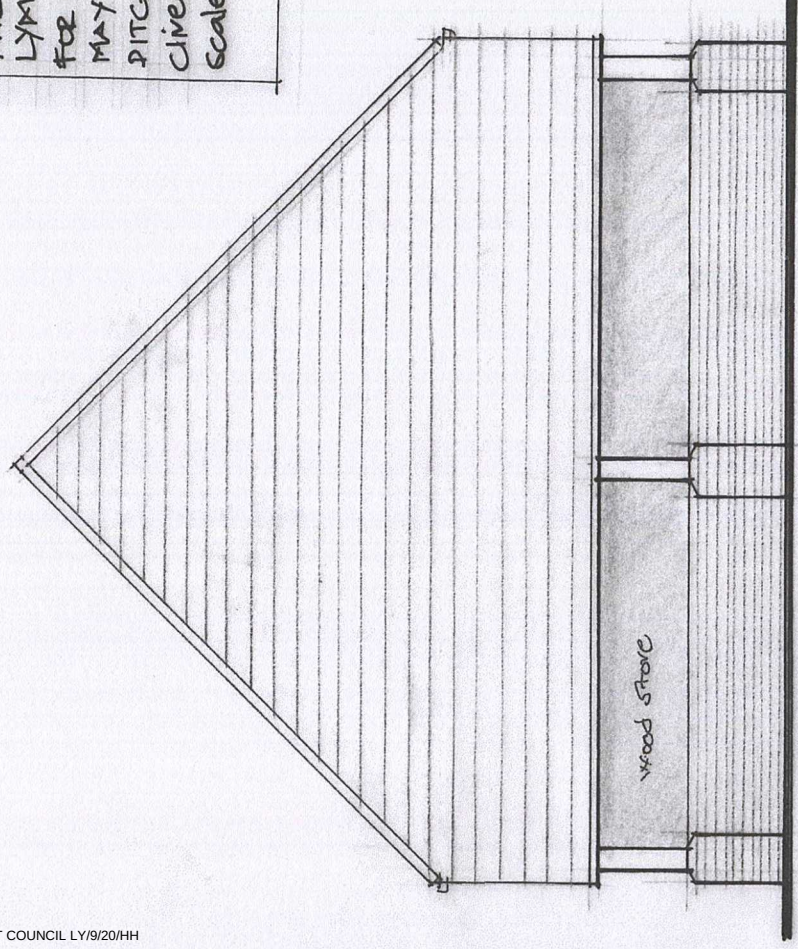

PROPOSED NORTH ELEVATION

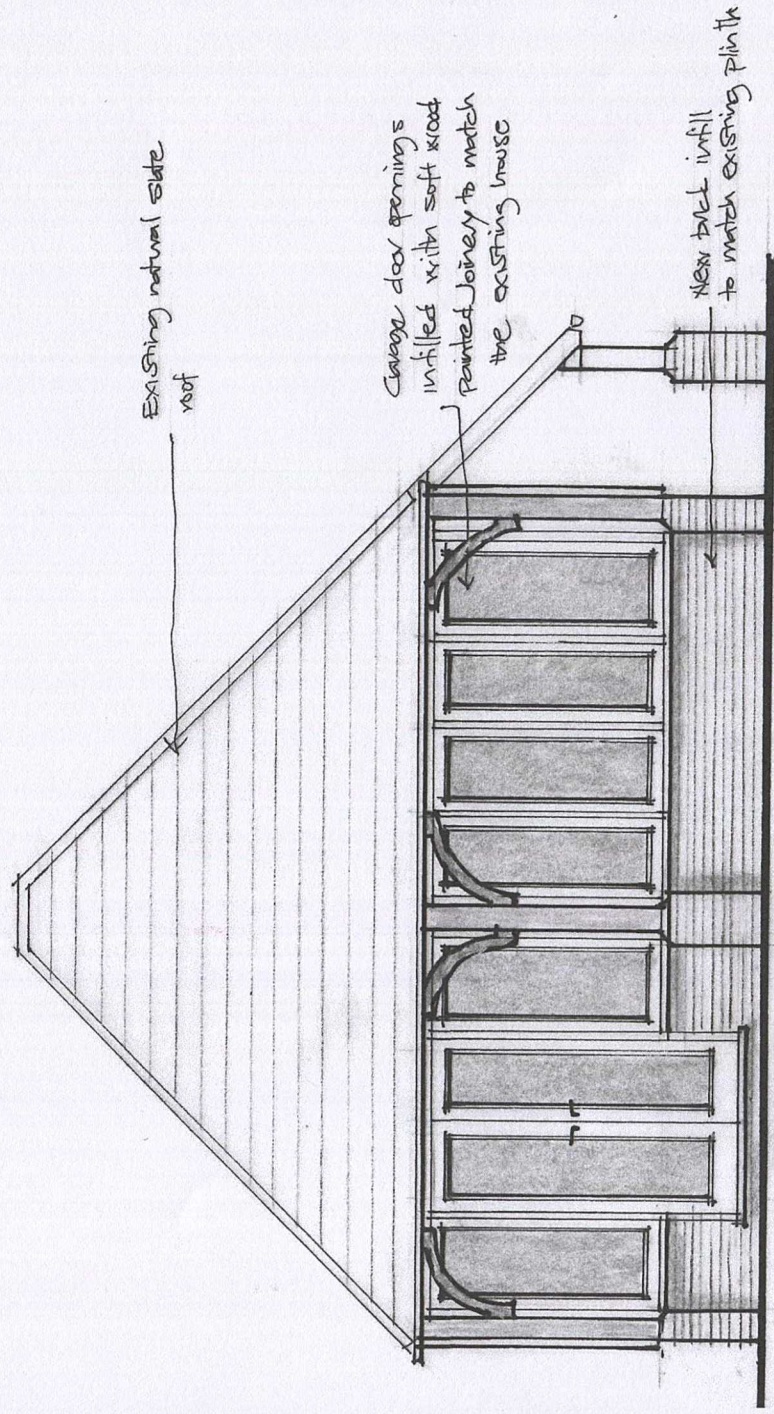

PROPOSED EAST ELEVATION