


ARUN DISTRICT COUNCIL:MD/2/07/ 25/01/2007
 e-mail: chichester@bayley-willmer.co.uk
 Tel: (01243) 528811 Fax: (01243) 536025
 WEST SUSSEX PO19 1BA
 CHICHESTER
 64 LOWER STREET PULBOROUGH
 WEST SUSSEX RH20 2BW
 e-mail: pulborough@bayley-willmer.co.uk
 Tel: (01798) 875501 Fax: (01798) 875116
 website: www.bayley-willmer.co.uk

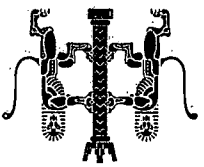


BAYLEY + WILLMER **Chartered architects**

drawing: SITE PLANS
 job: PROPOSED EXTENSION
 THE COTTAGE
 PUNCHBOWL GREEN, MADEHURST
 drawing status:


scale: 1:500, 1:2500
 date: OCT.06
 job no: 063888/10 A
 drg. no:

REV	DETAILS	DATE
A	OUTLINE OF EXTENSION AMENDED	JAN.07

BLOCK PLAN
 1:500

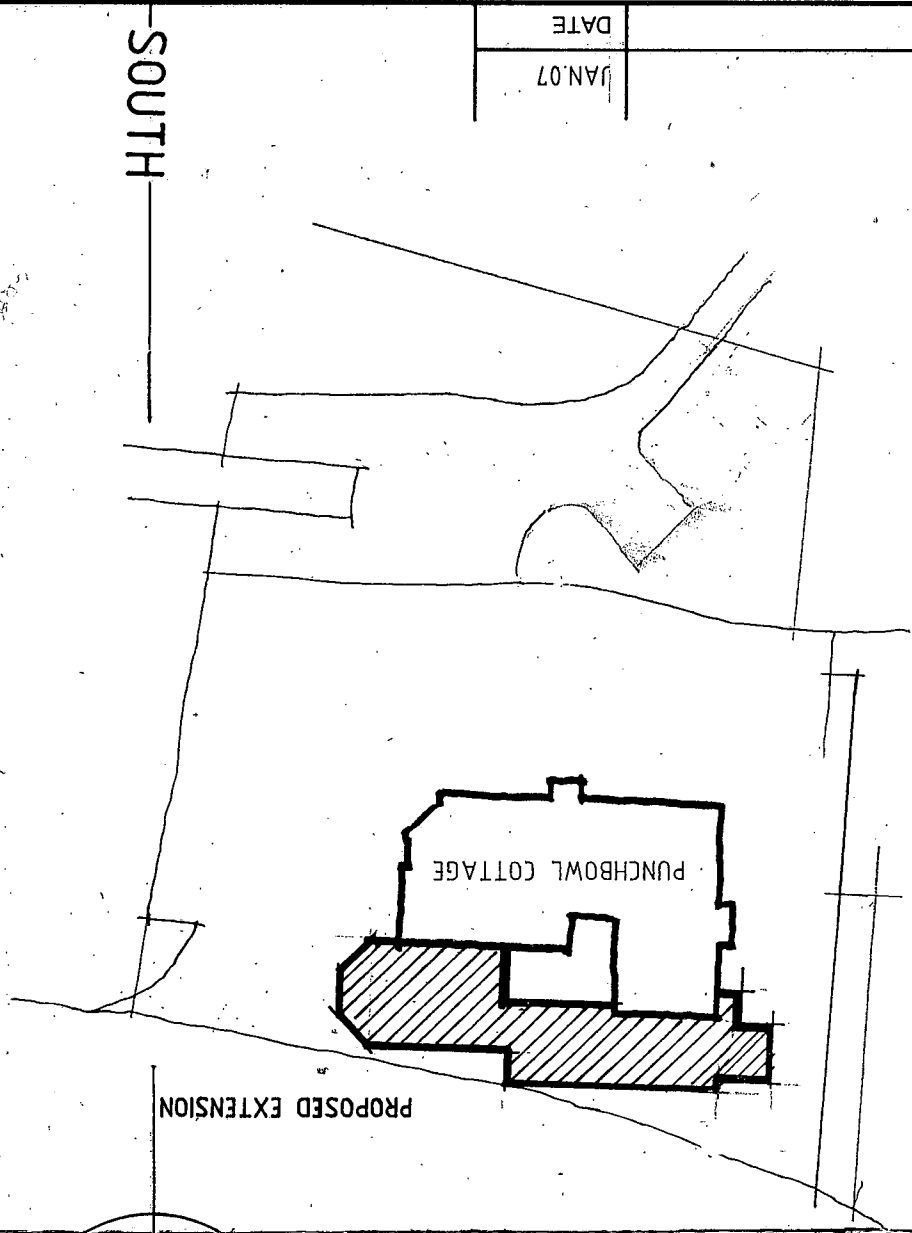

LOCATION PLAN
 1:2500

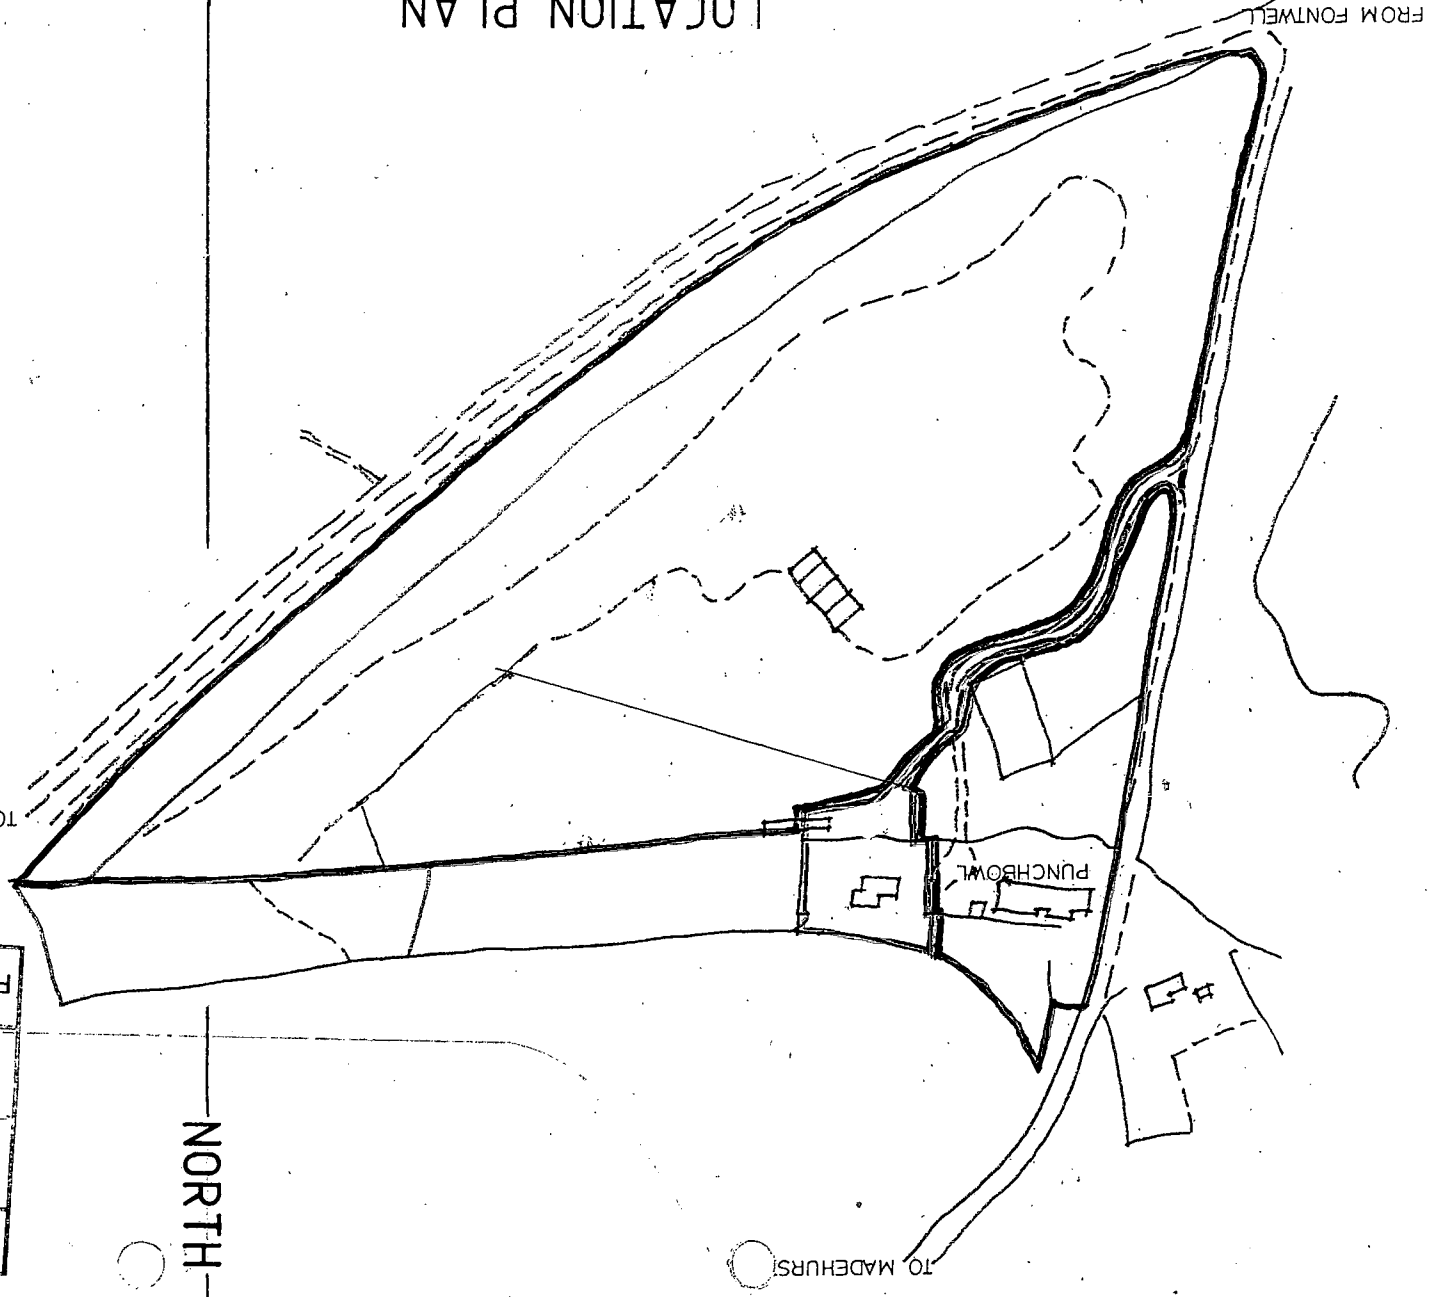

RECEIVED		25/1/07	
ARUN DISTRICT COUNCIL		No. MD 2 07	