



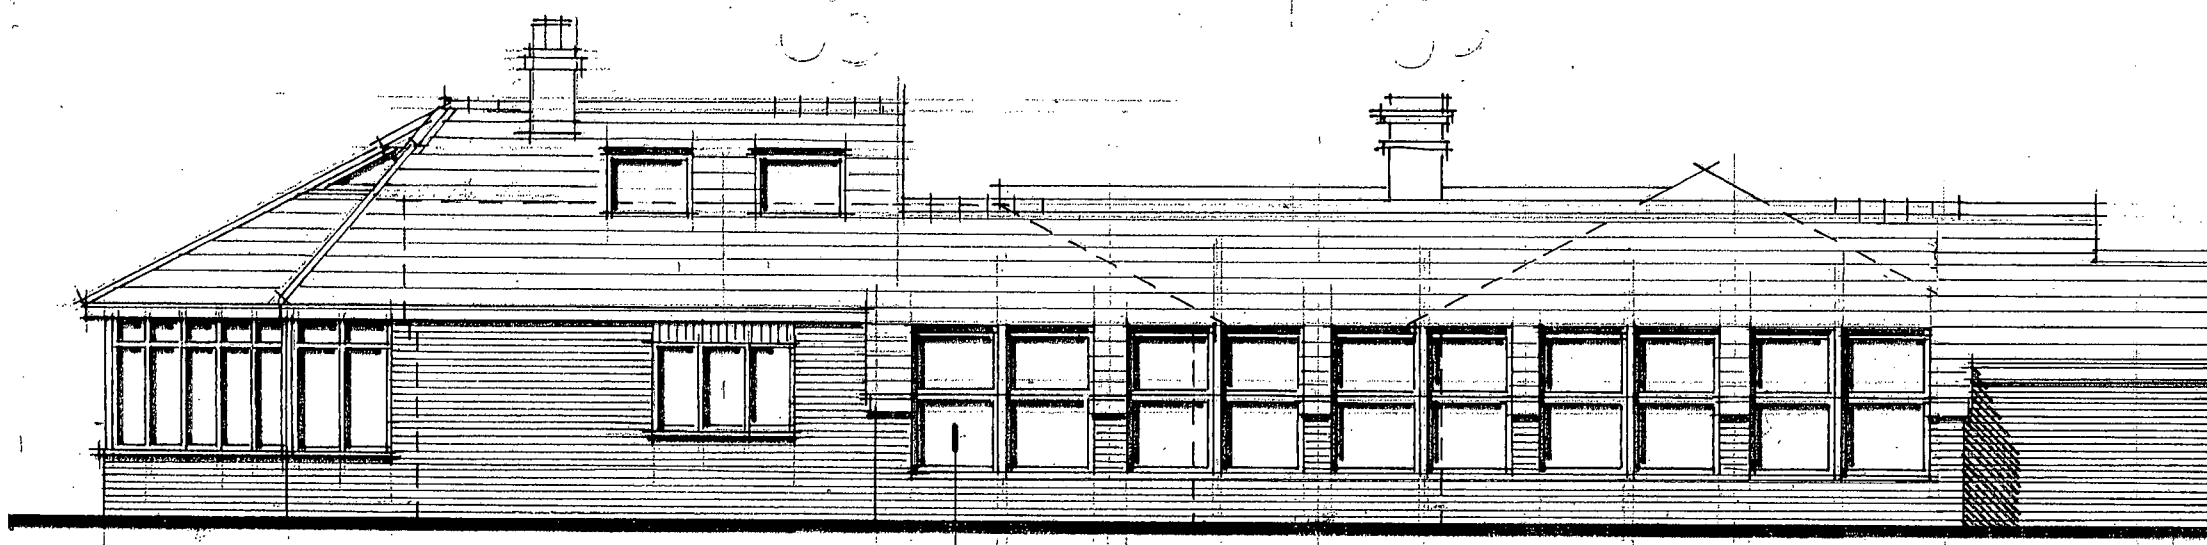


NORTH ELEVATION


COMPOSITE VELUX VERTICAL & SLOPING WINDOWS TO SWIMMING POOL

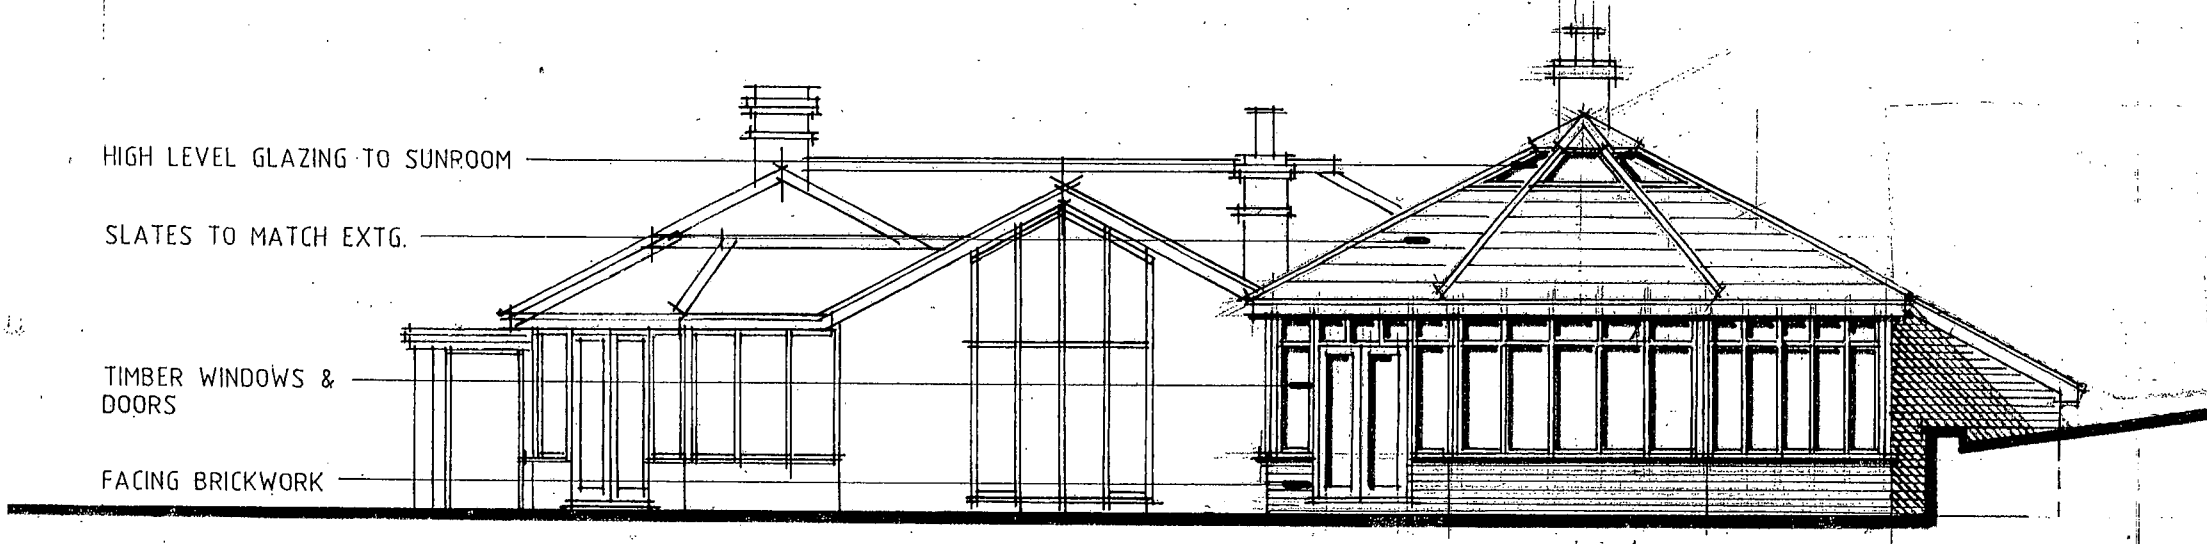

EAST ELEVATION

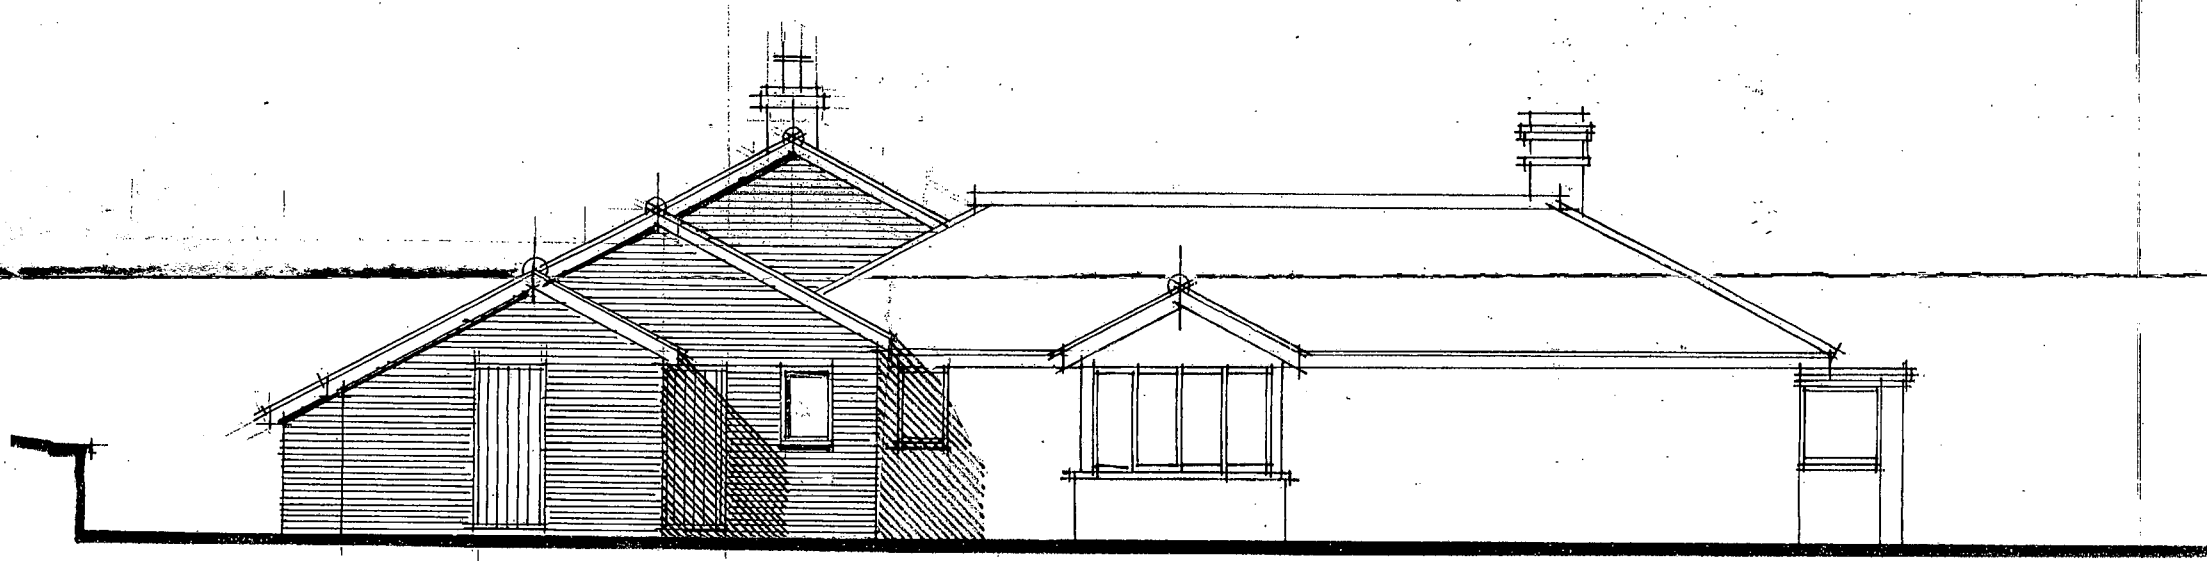

WEST ELEVATION

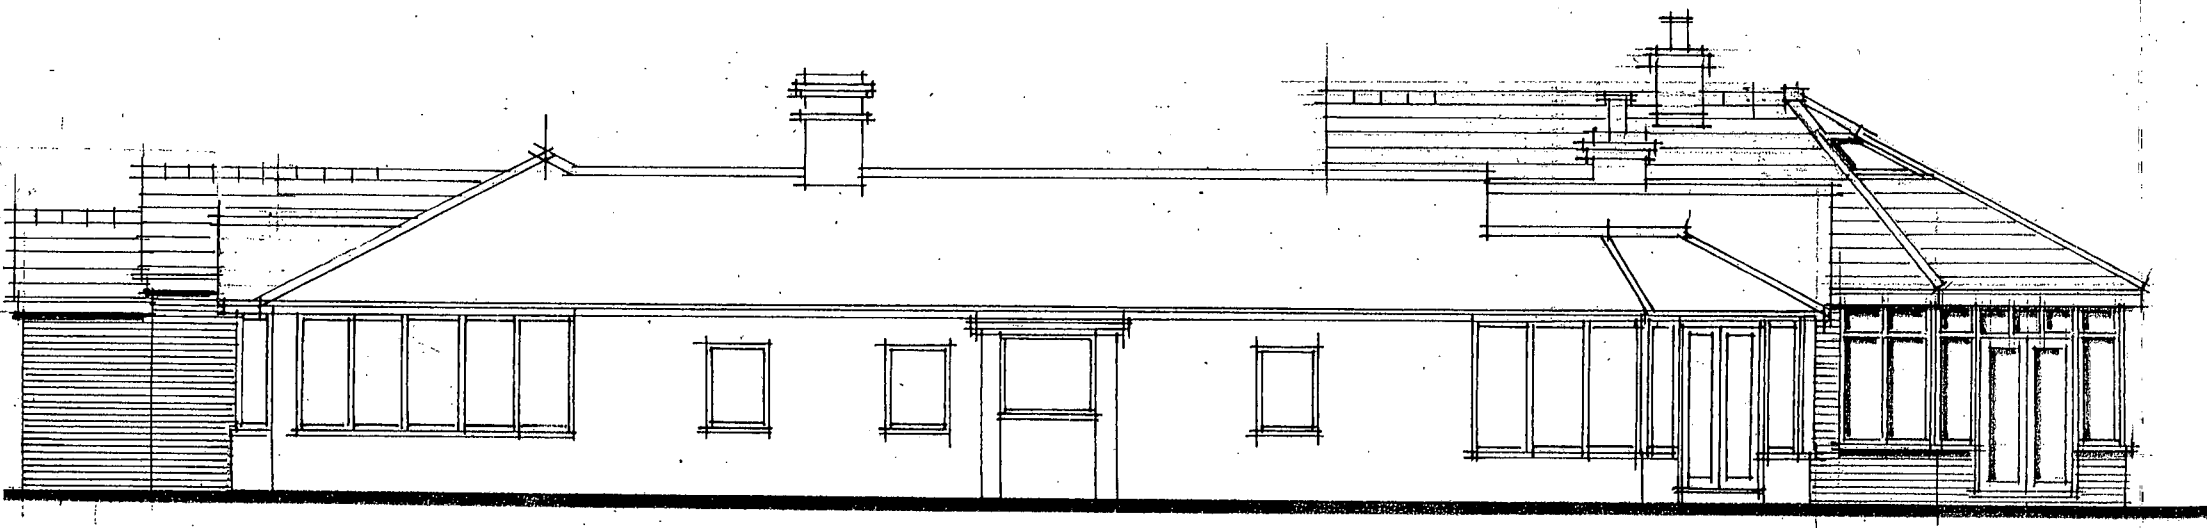


SOUTH ELEVATION

ARUN DISTRICT COUNCIL			
No	MD	2	07
RECEIVED 25/1/07			

A	PLANT ROOM ETC. AMENDED	JAN. 3.07
REV	DETAILS	DATE

BAYLEY + WILLMER
chartered architects
 website: www.bayley-willmer.co.uk

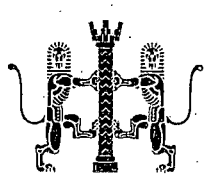

12 NORTHGATE CHICHESTER
 WEST SUSSEX PO19 1BA
 Tel: (01243) 528811 Fax: (01243) 536025
 e-mail: chichester@bayley-willmer.co.uk

64 LOWER STREET PULBOROUGH
 WEST SUSSEX RH20 2BW
 Tel: (01798) 875501 Fax: (01798) 875116
 e-mail: pulborough@bayley-willmer.co.uk

drawing:
 ELEVATIONS AS PROPOSED
 job:
 THE COTTAGE
 PUNCHBOWL GREEN
 MADEHURST
 drawing status:

scale:
 1:100
 date:
 SEPT.06
 job no:
 063888/08
 drg. no.