


ARUN DISTRICT COUNCIL:MD/2/07/ 25/01/2007
e-mail: chichester@bayley-willmer.co.uk
Tel: (01243) 528811 Fax: (01243) 536025
WEST SUSSEX PO19 1BA
CHICHESTER 64 LOWER STREET PULBOROUGH
www.bayley-willmer.co.uk

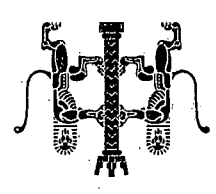

BAYLEY + WILLMER

Chartered architects


drawing: ELEVATIONS AS EXISTING

job: THE COTTAGE
PUNCHBOWL GREEN
MADEHURST
drawing status:


scale: 1:100
date: SEPT.06
job no: 063888/09
drg. no:

REV	DETAILS	DATE


SOUTH ELEVATION

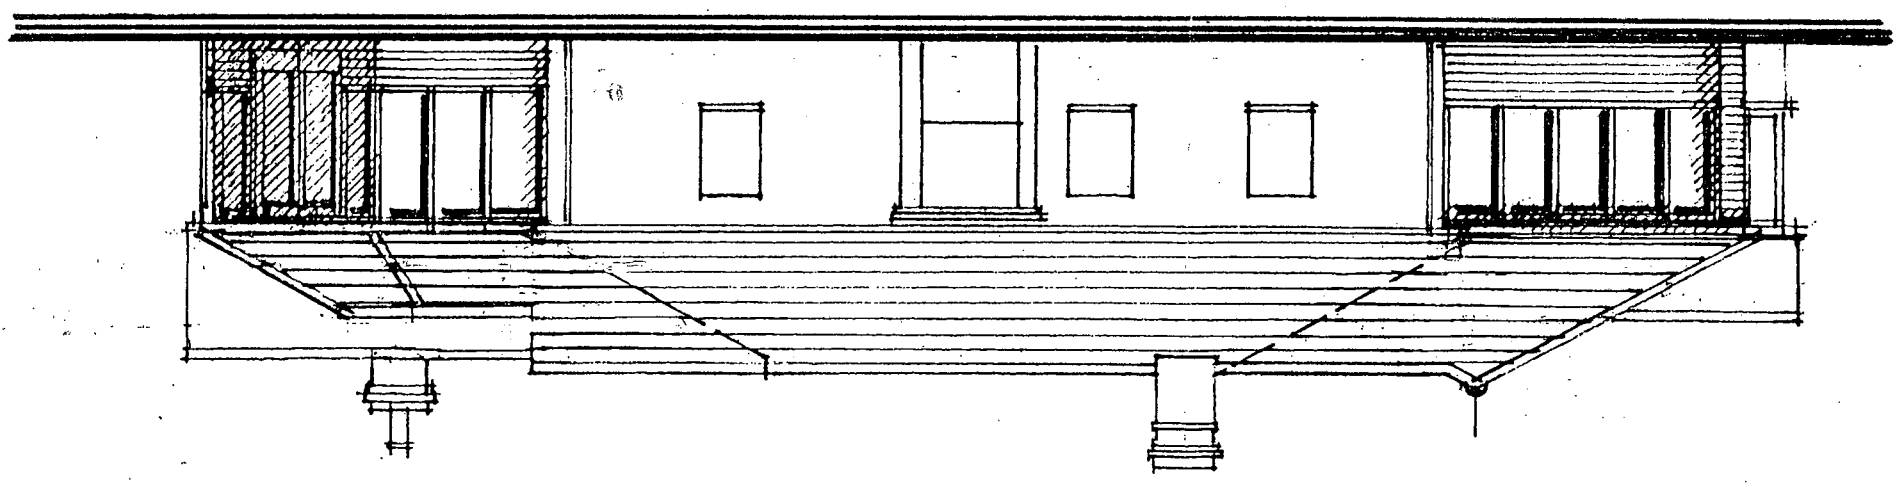


WEST ELEVATION

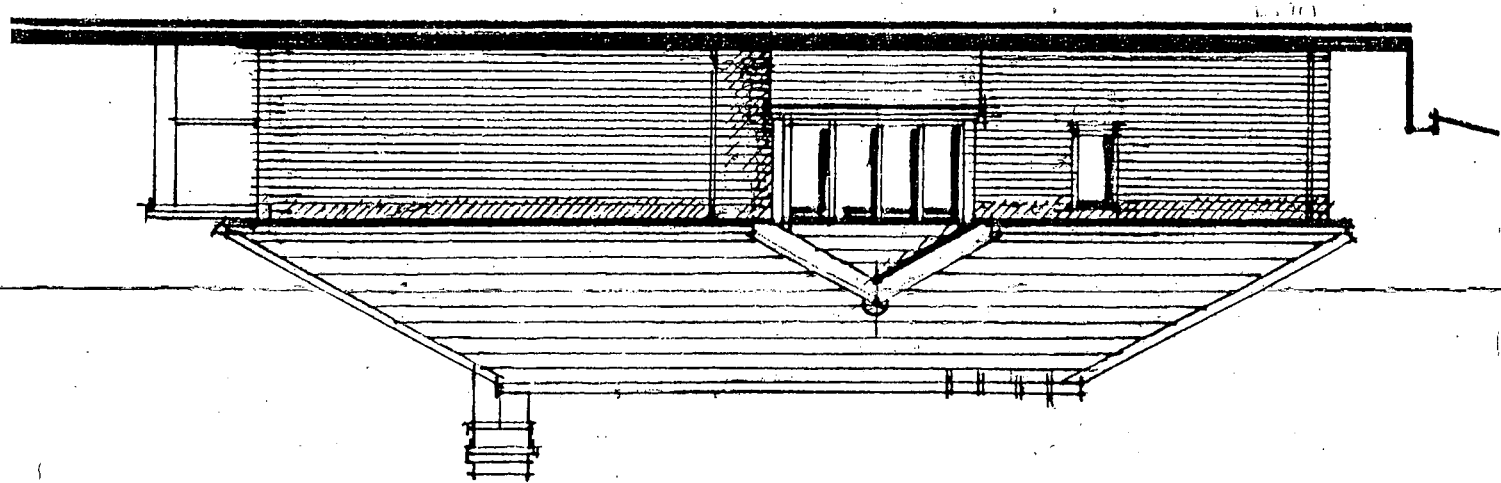

EAST ELEVATION

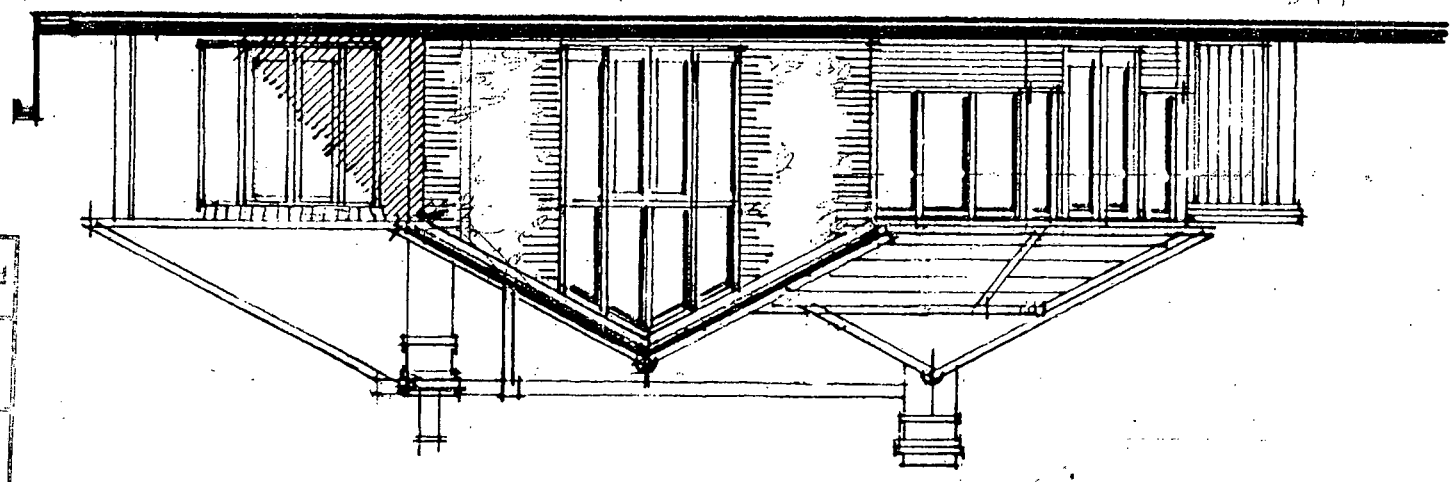

NORTH ELEVATION

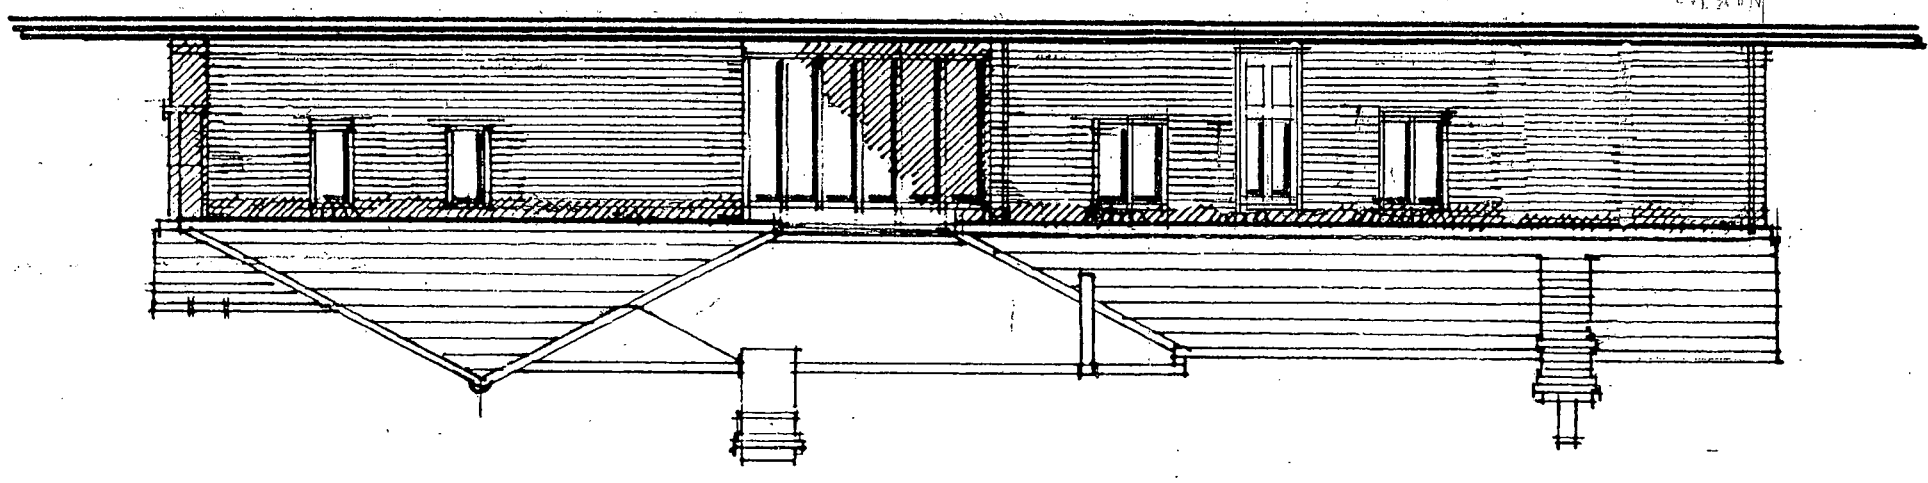

RECEIVED		25/1/07	
No. MD 2		07	
ARUN DISTRICT COUNCIL			