



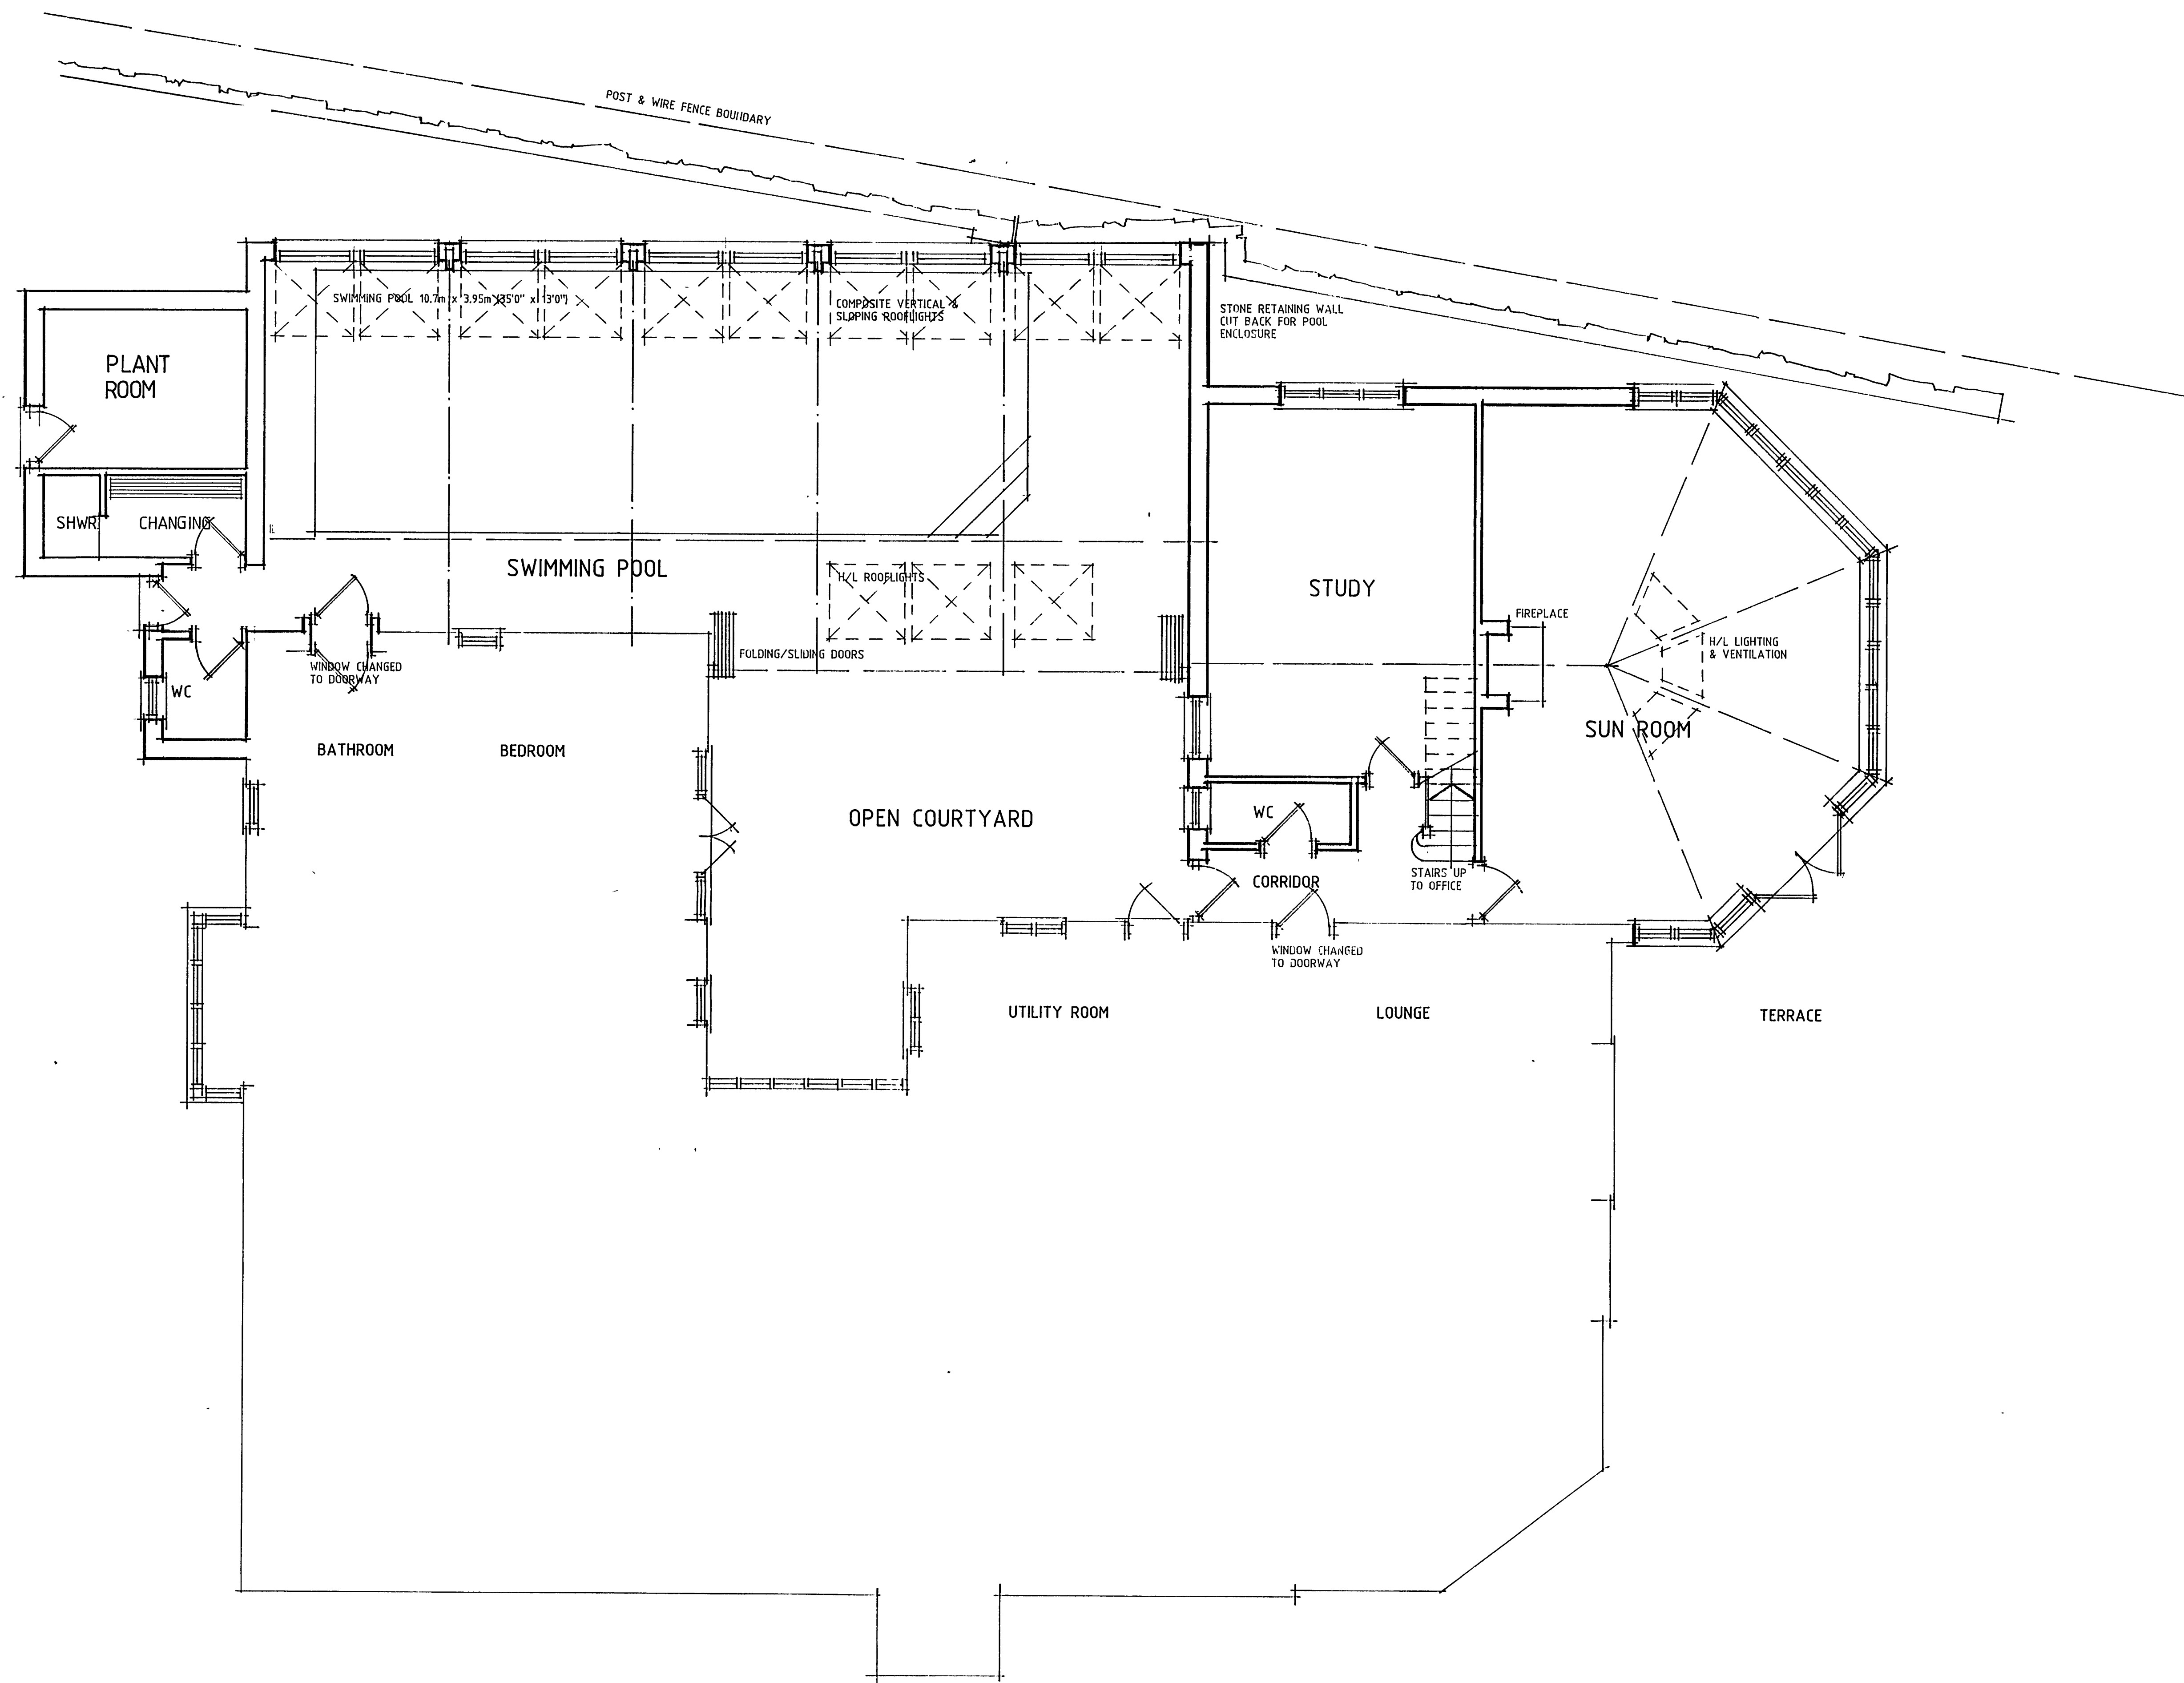

NOTES:
© COPYRIGHT IN THIS DRAWING BELONGS TO AND IS VESTED IN BAYLEY & WILLMER AND MAY NOT BE REPRODUCED OR DISTRIBUTED IN ANY WAY OR FOR ANY PURPOSE WITHOUT THEIR WRITTEN CONSENT ANY PERSON, FIRM OR COMPANY UNLAWFULLY REPRODUCING OR DISTRIBUTING THIS DRAWING OR IN ANY WAY INFRINGING THE COPYRIGHT THEREIN WILL BE PROSECUTED
DRAWINGS ARE NOT TO BE SCALED FIGURED DIMENSIONS ONLY ARE TO BE WORKED TO

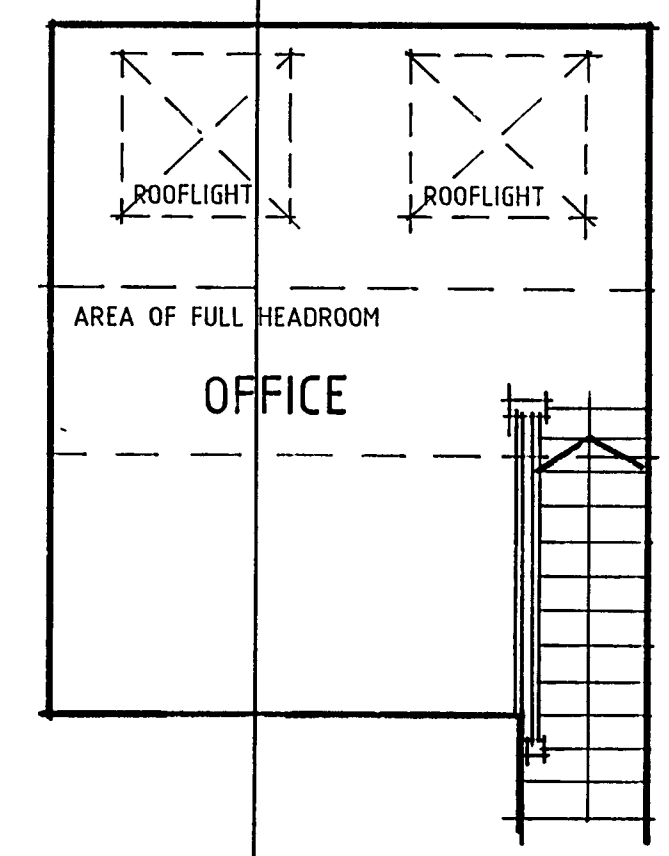


OFFICE AREA OVER STUDY

APPROVED FOR CONSTRUCTION	
No	MD 2 07
RECEIVED 25/1/07	

A	PLANT ROOM ETC AMENDED	JAN 3 07
REV	DETAILS	DATE

drawing:
FLOOR PLAN
job
PROPOSED EXTENSION
THE COTTAGE
PUNCHBOWL GREEN
MADEHURST
BAYLEY + WILLMER
chartered architects
website www.bayley-willmer.co.uk

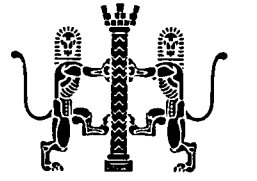64 Lower Street, Pulborough West Sussex RH20 2BW Tel 01798 875501 Fax 01798 875116		12 Northgate, Chichester West Sussex PO19 1BA Tel 01243 528811 Fax 01243 536025
---	---	--

scale: 1:50 job no. 063888 drawing status.	date SEPT.06 drg no. 07 A
---	---