






WEST ELEVATION

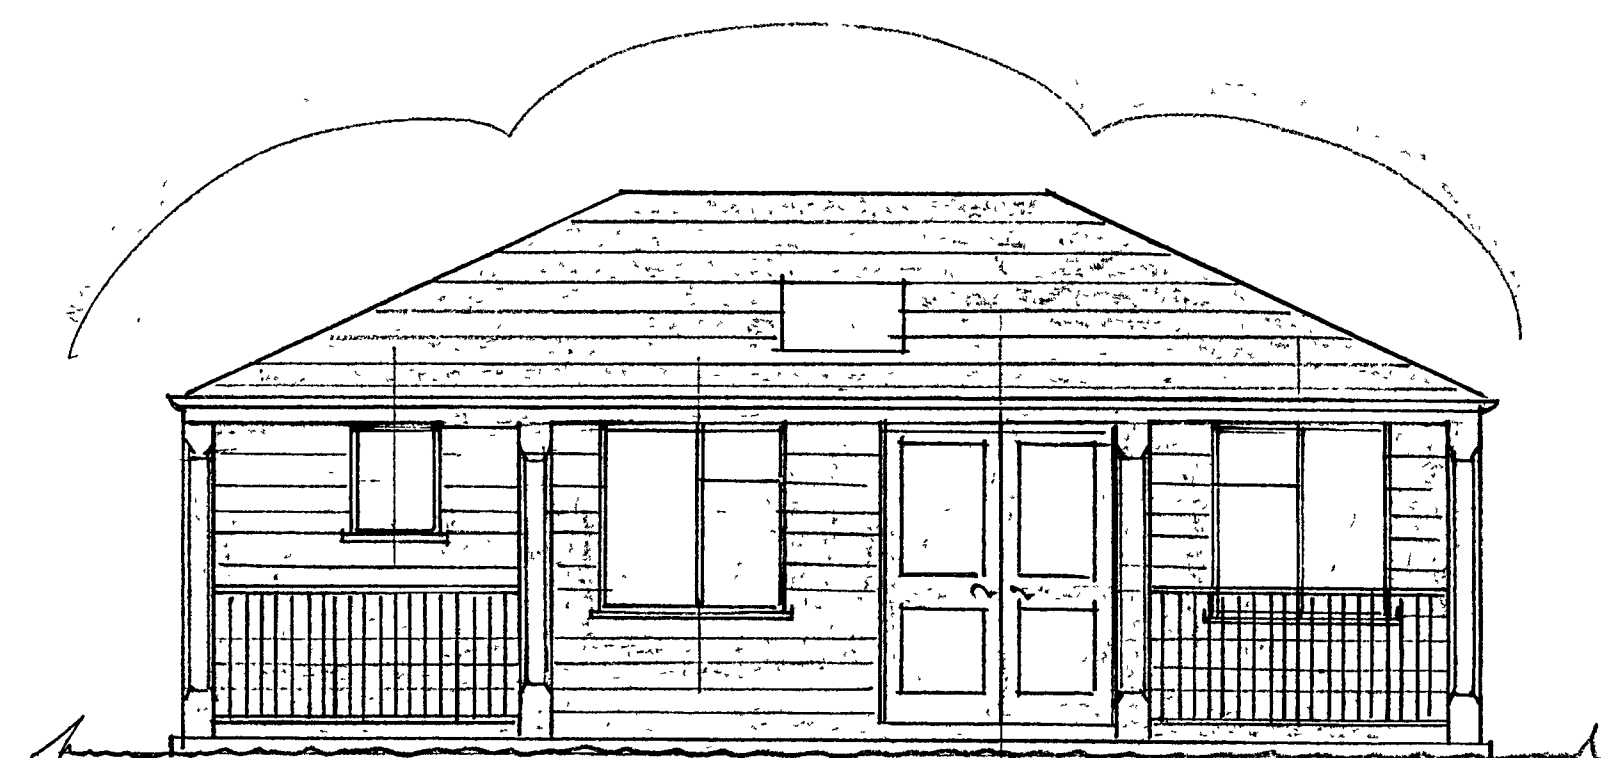


SOUTH ELEVATION

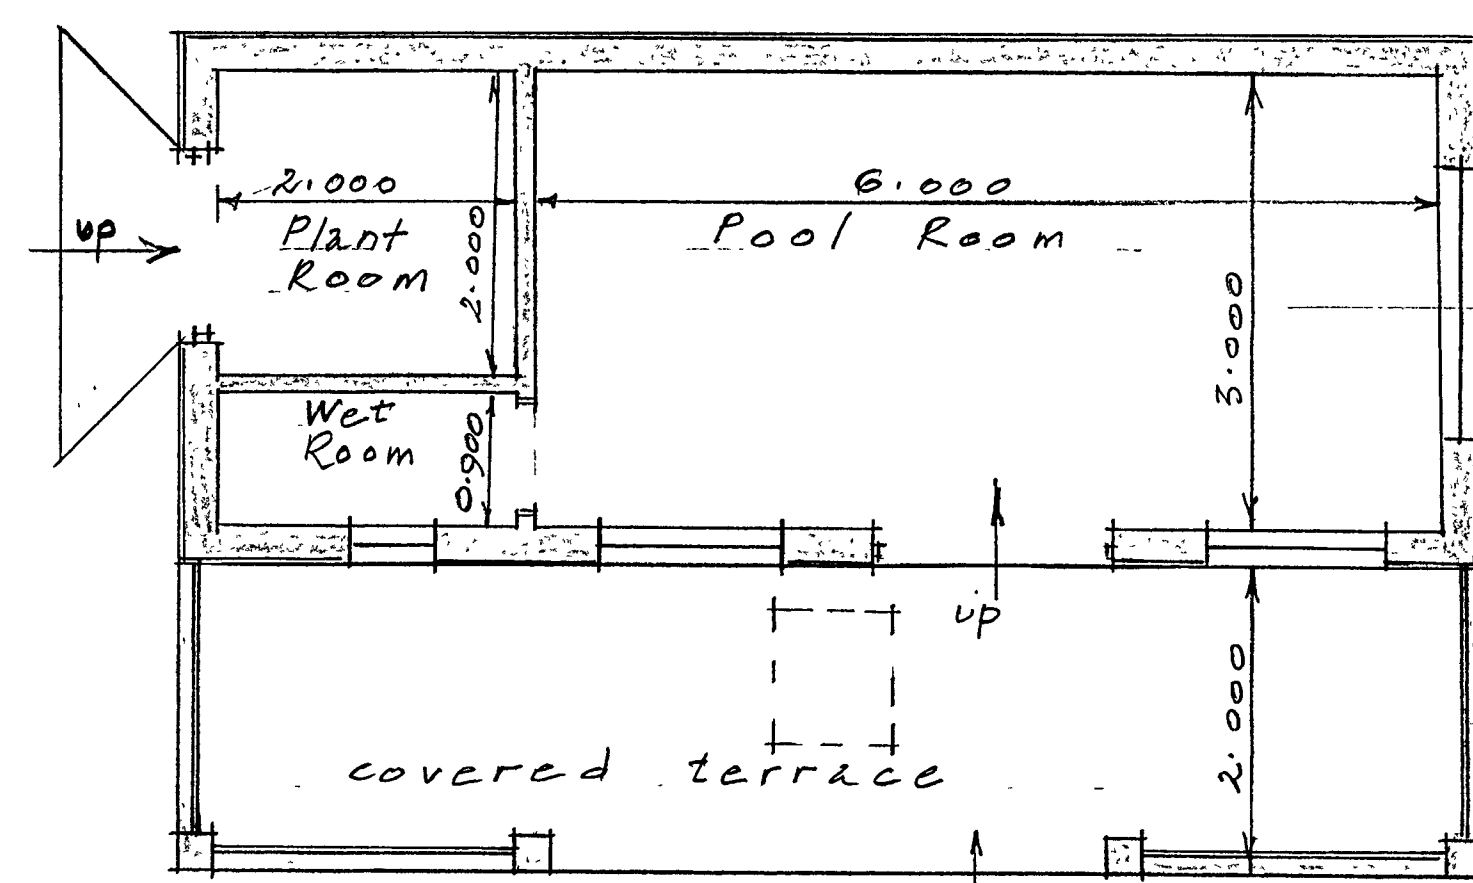

PLAN

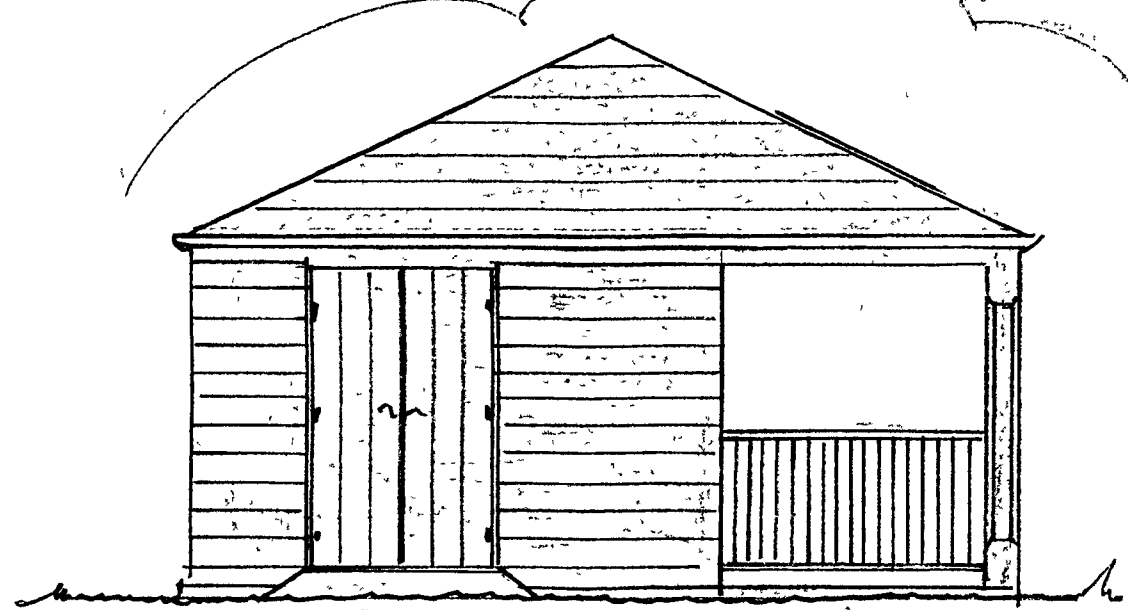

NORTH ELEVATION

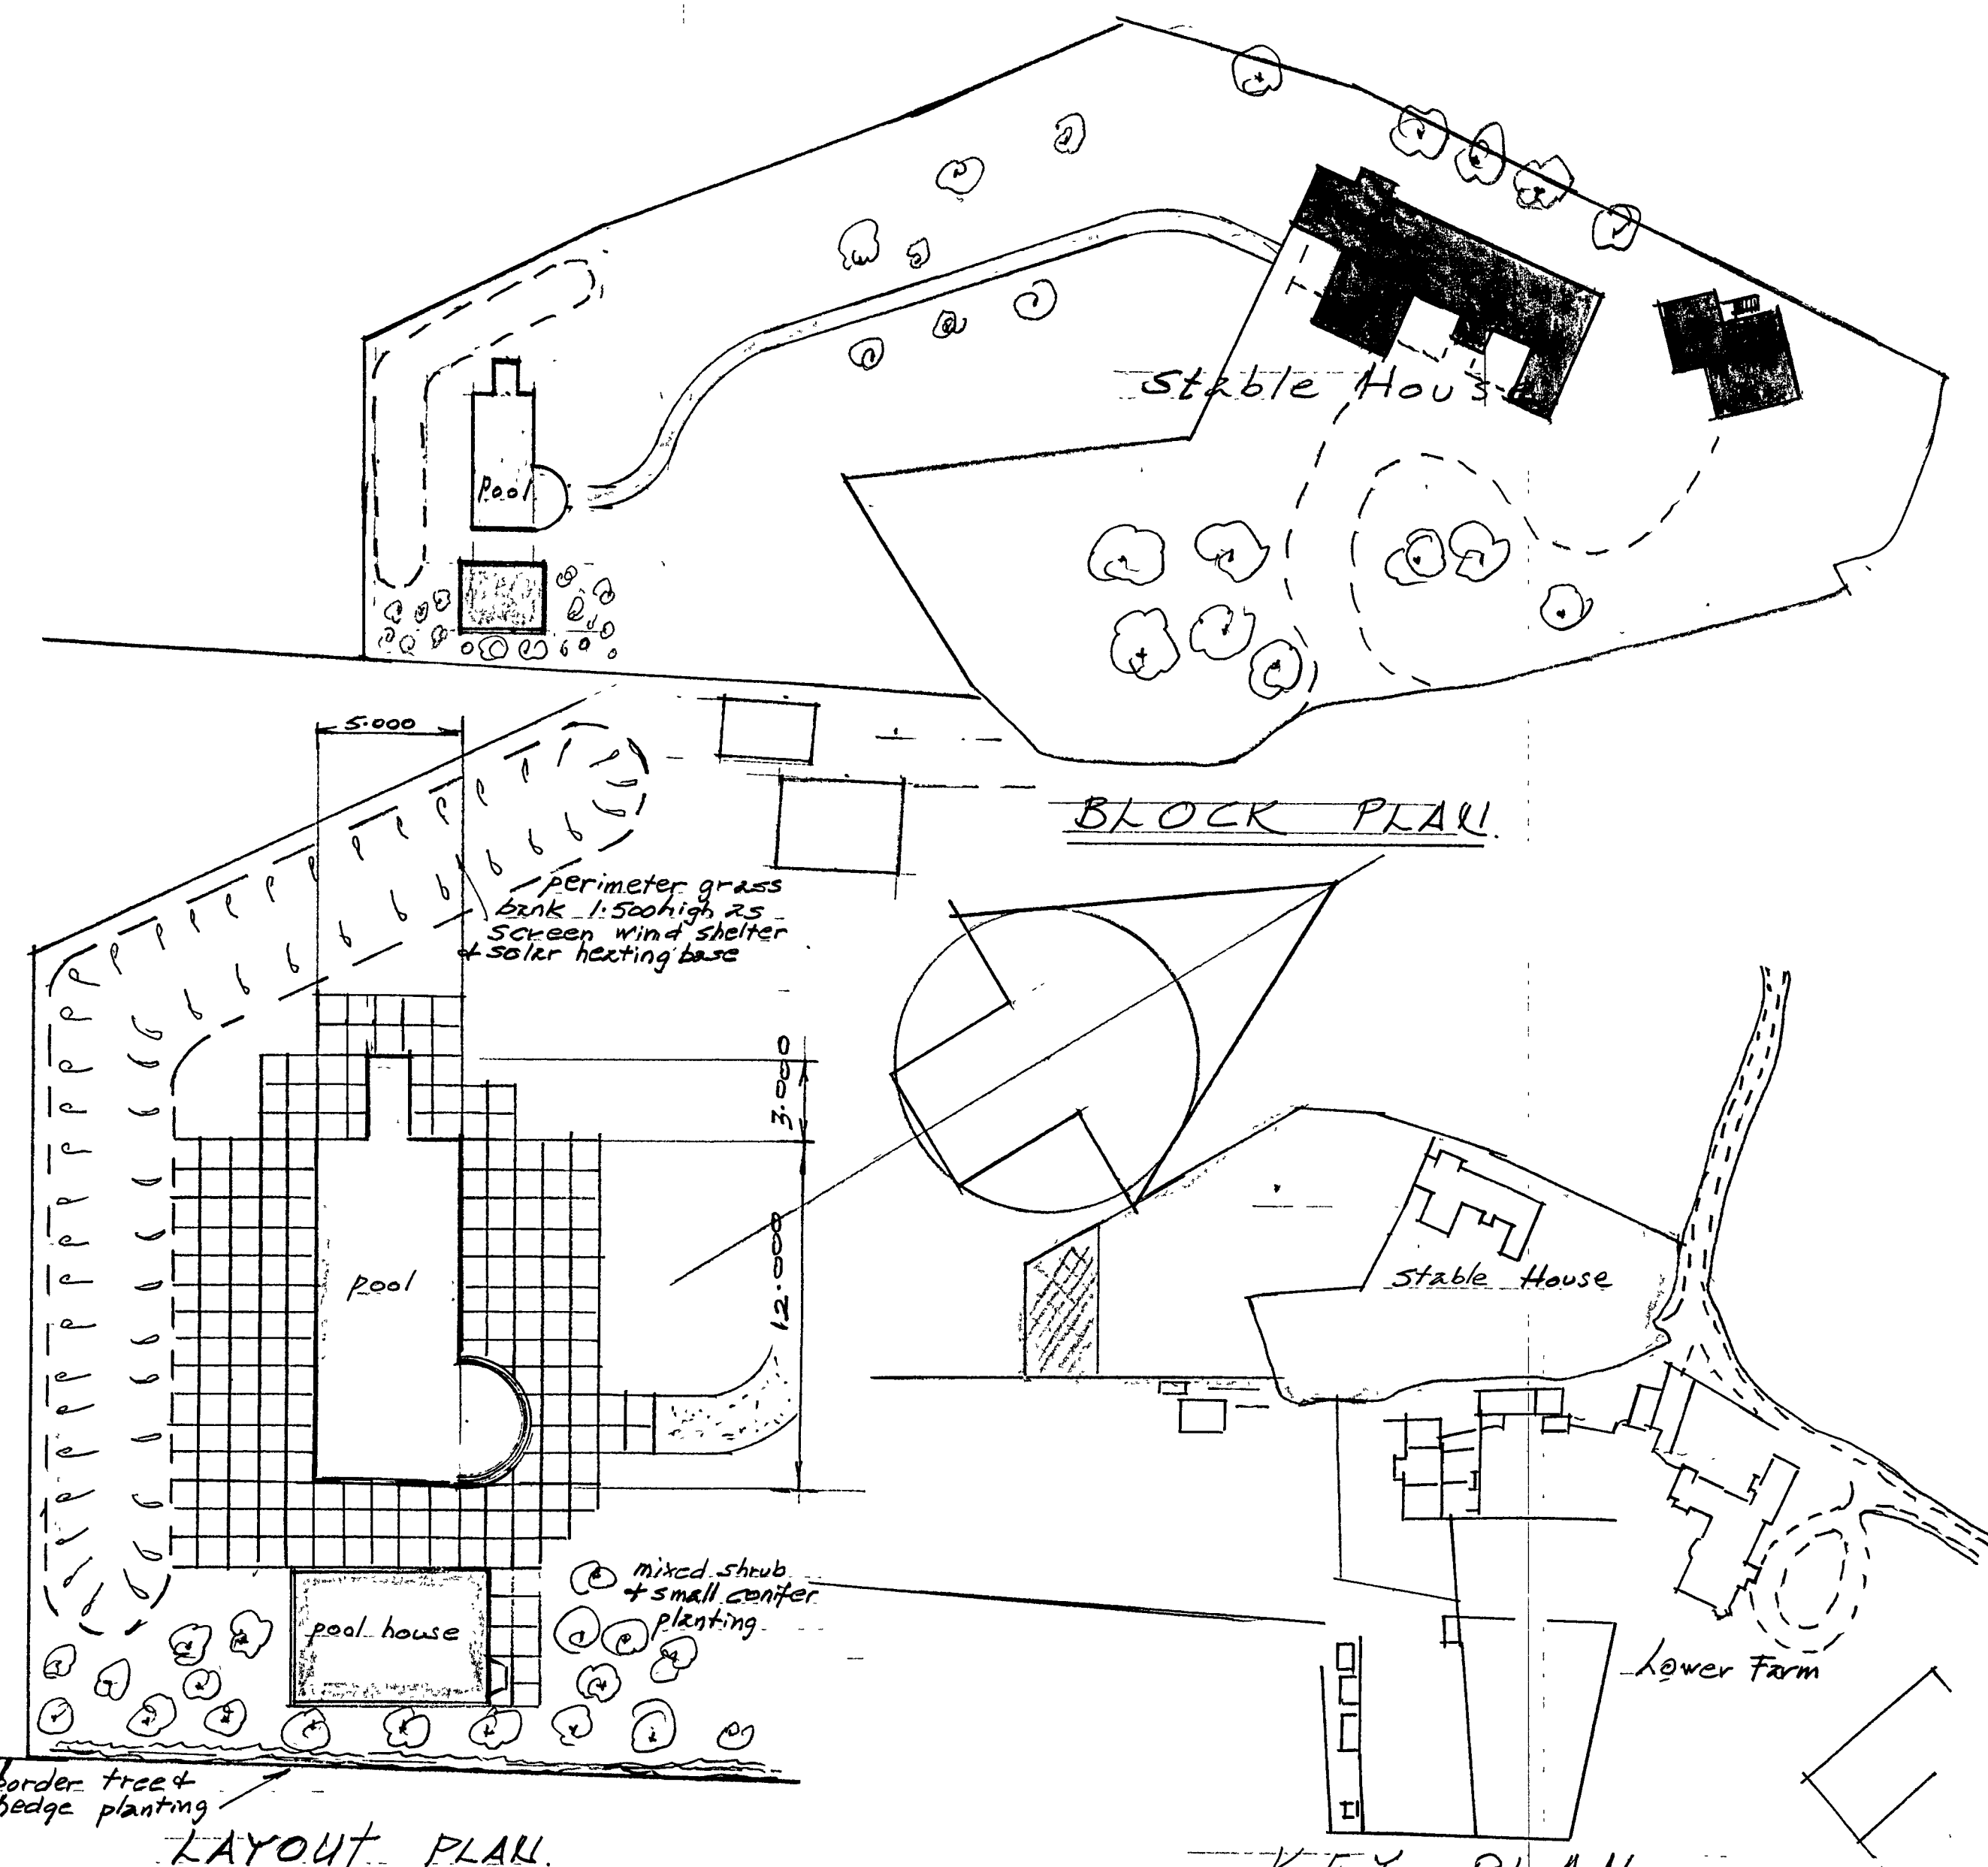

AMENDMENT TO MD/3/04 SWIMMING POOL & POOL HOUSE @
 STABLE HOUSE, MADEHURST, near ARUNDEL, W. SUSSEX,
 FOR MR. & MRS DAVID BURR.

Dwg No. 641/1

Scales 1:50, 1:200, 1:500, 1:1250

August 2007

ds