


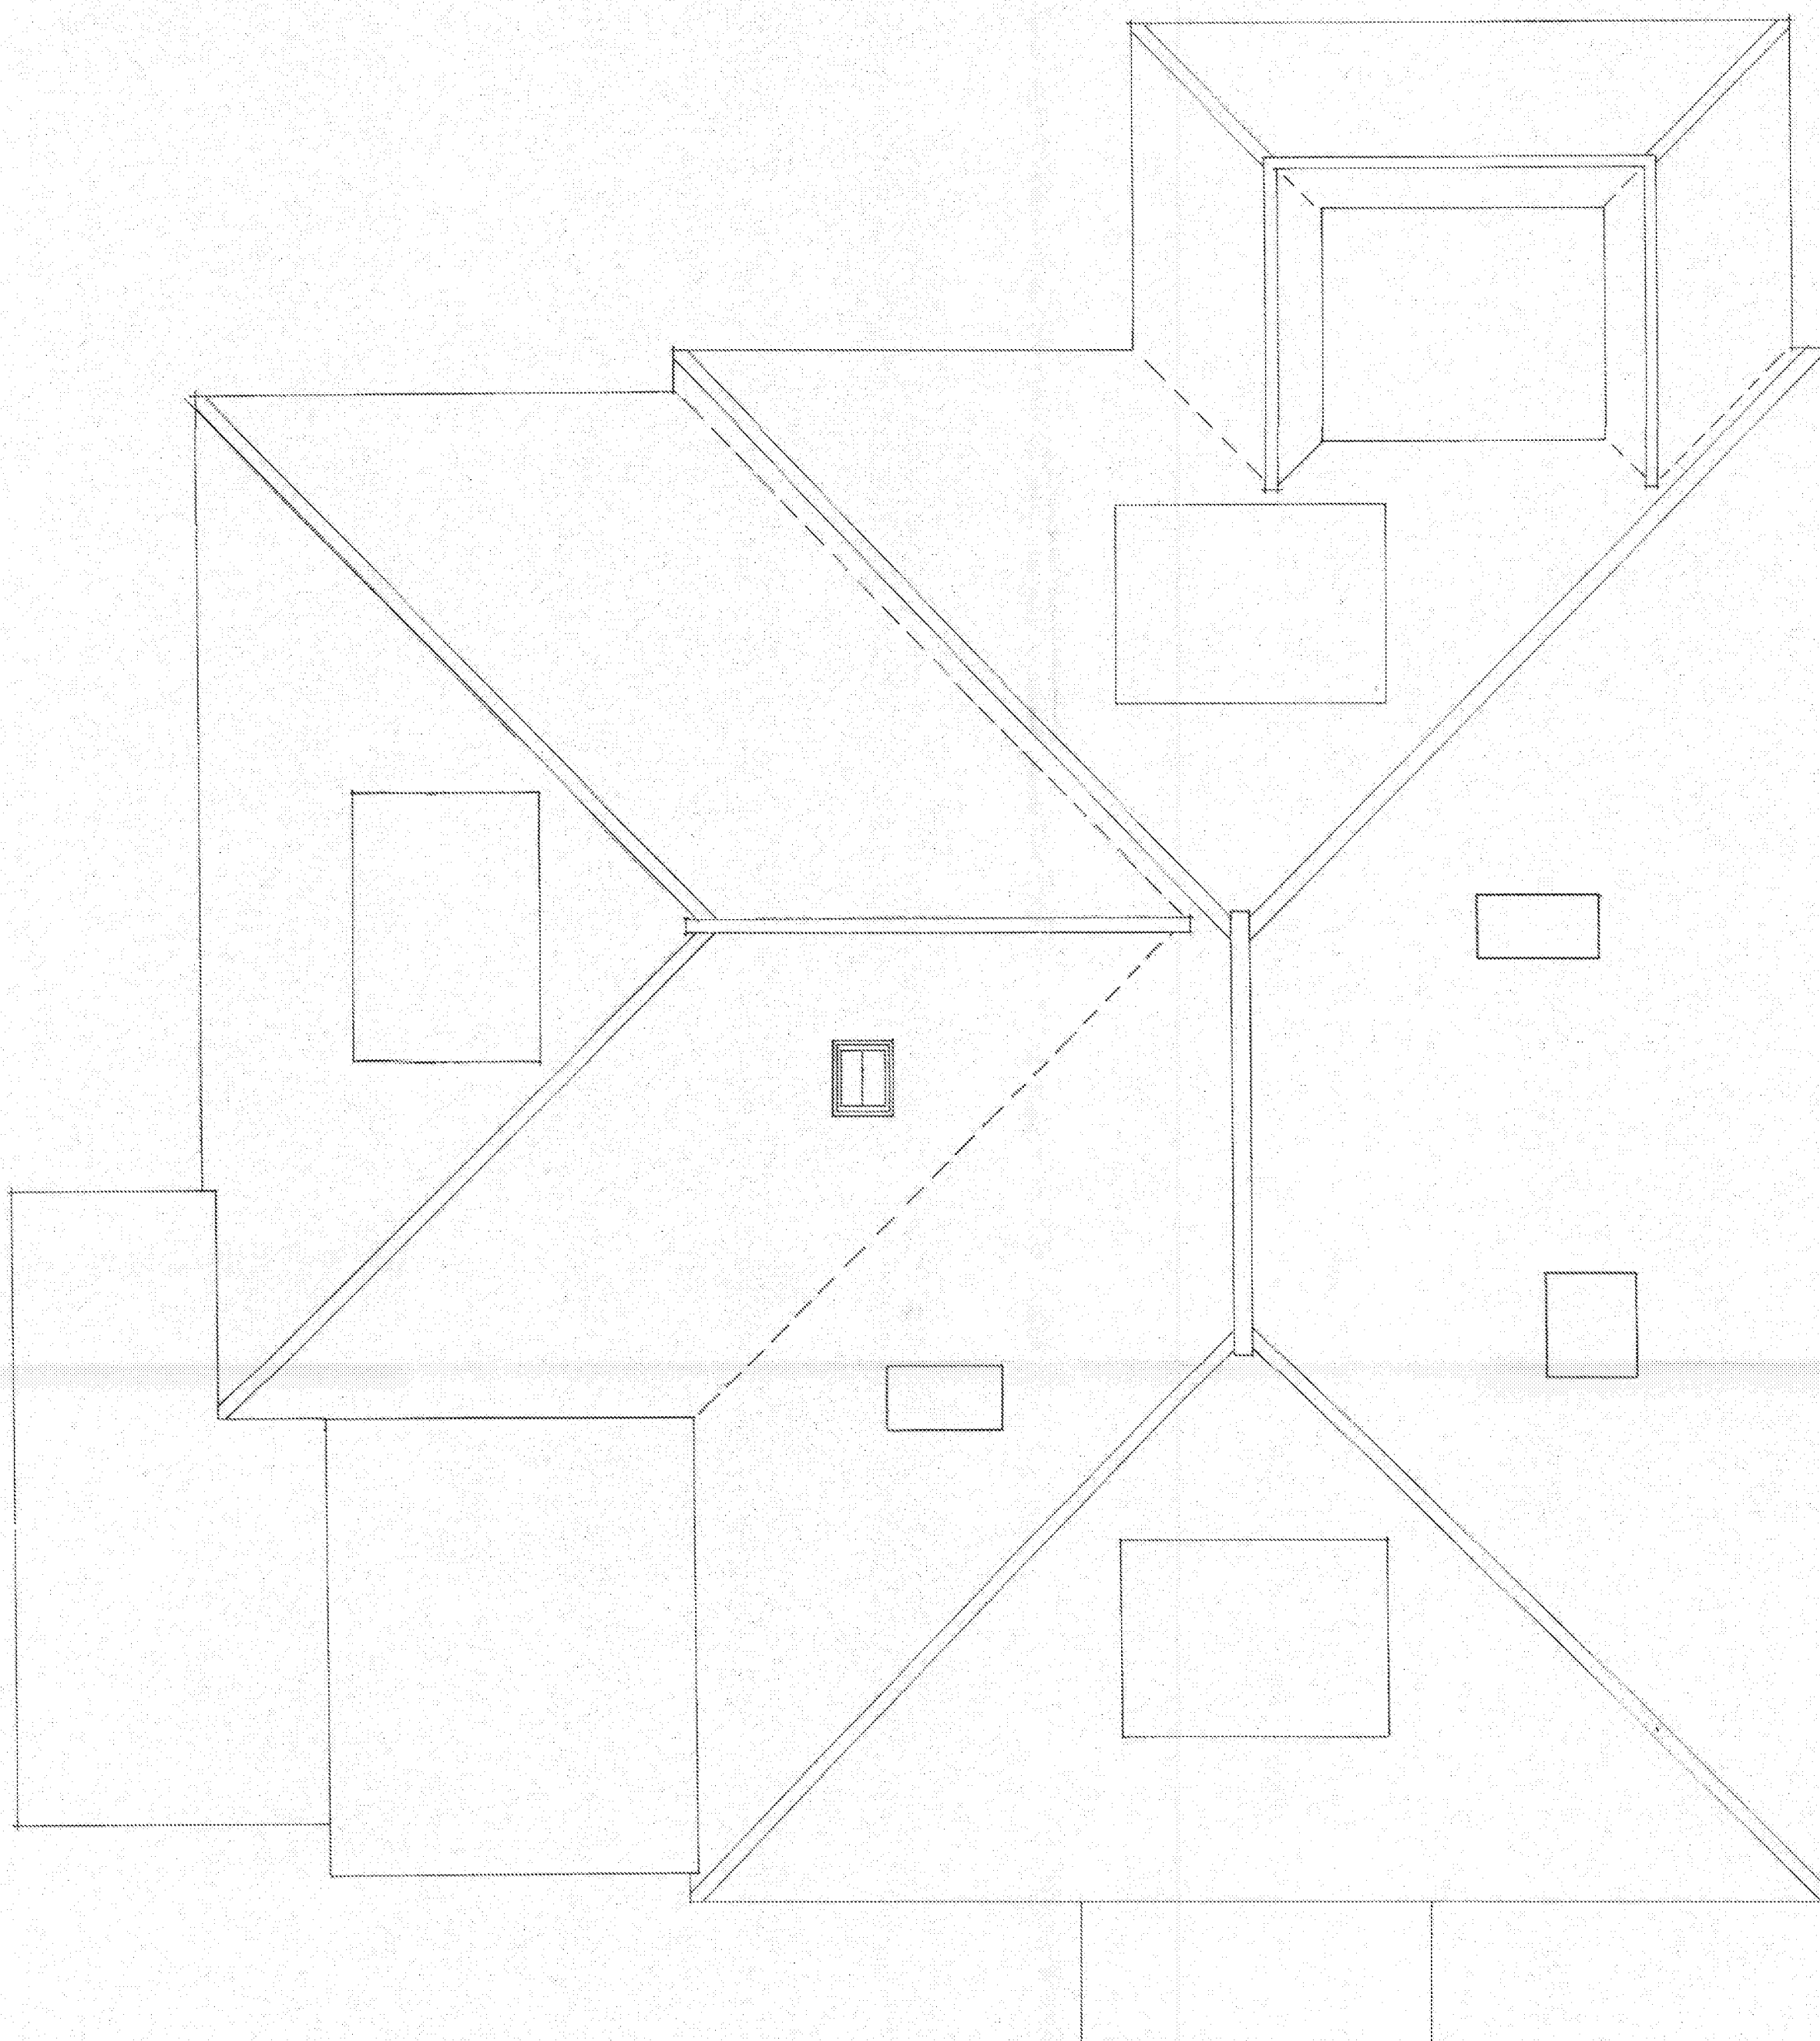

Roof Plan ~ As Proposed

9, Farm Close, Bognor Regis, West Sussex
Mr & Mrs P. Blackman

Scale 1 : 50 July 2018 No. 66/18/05

Clive Fish ~ Building & Design Consultant

