



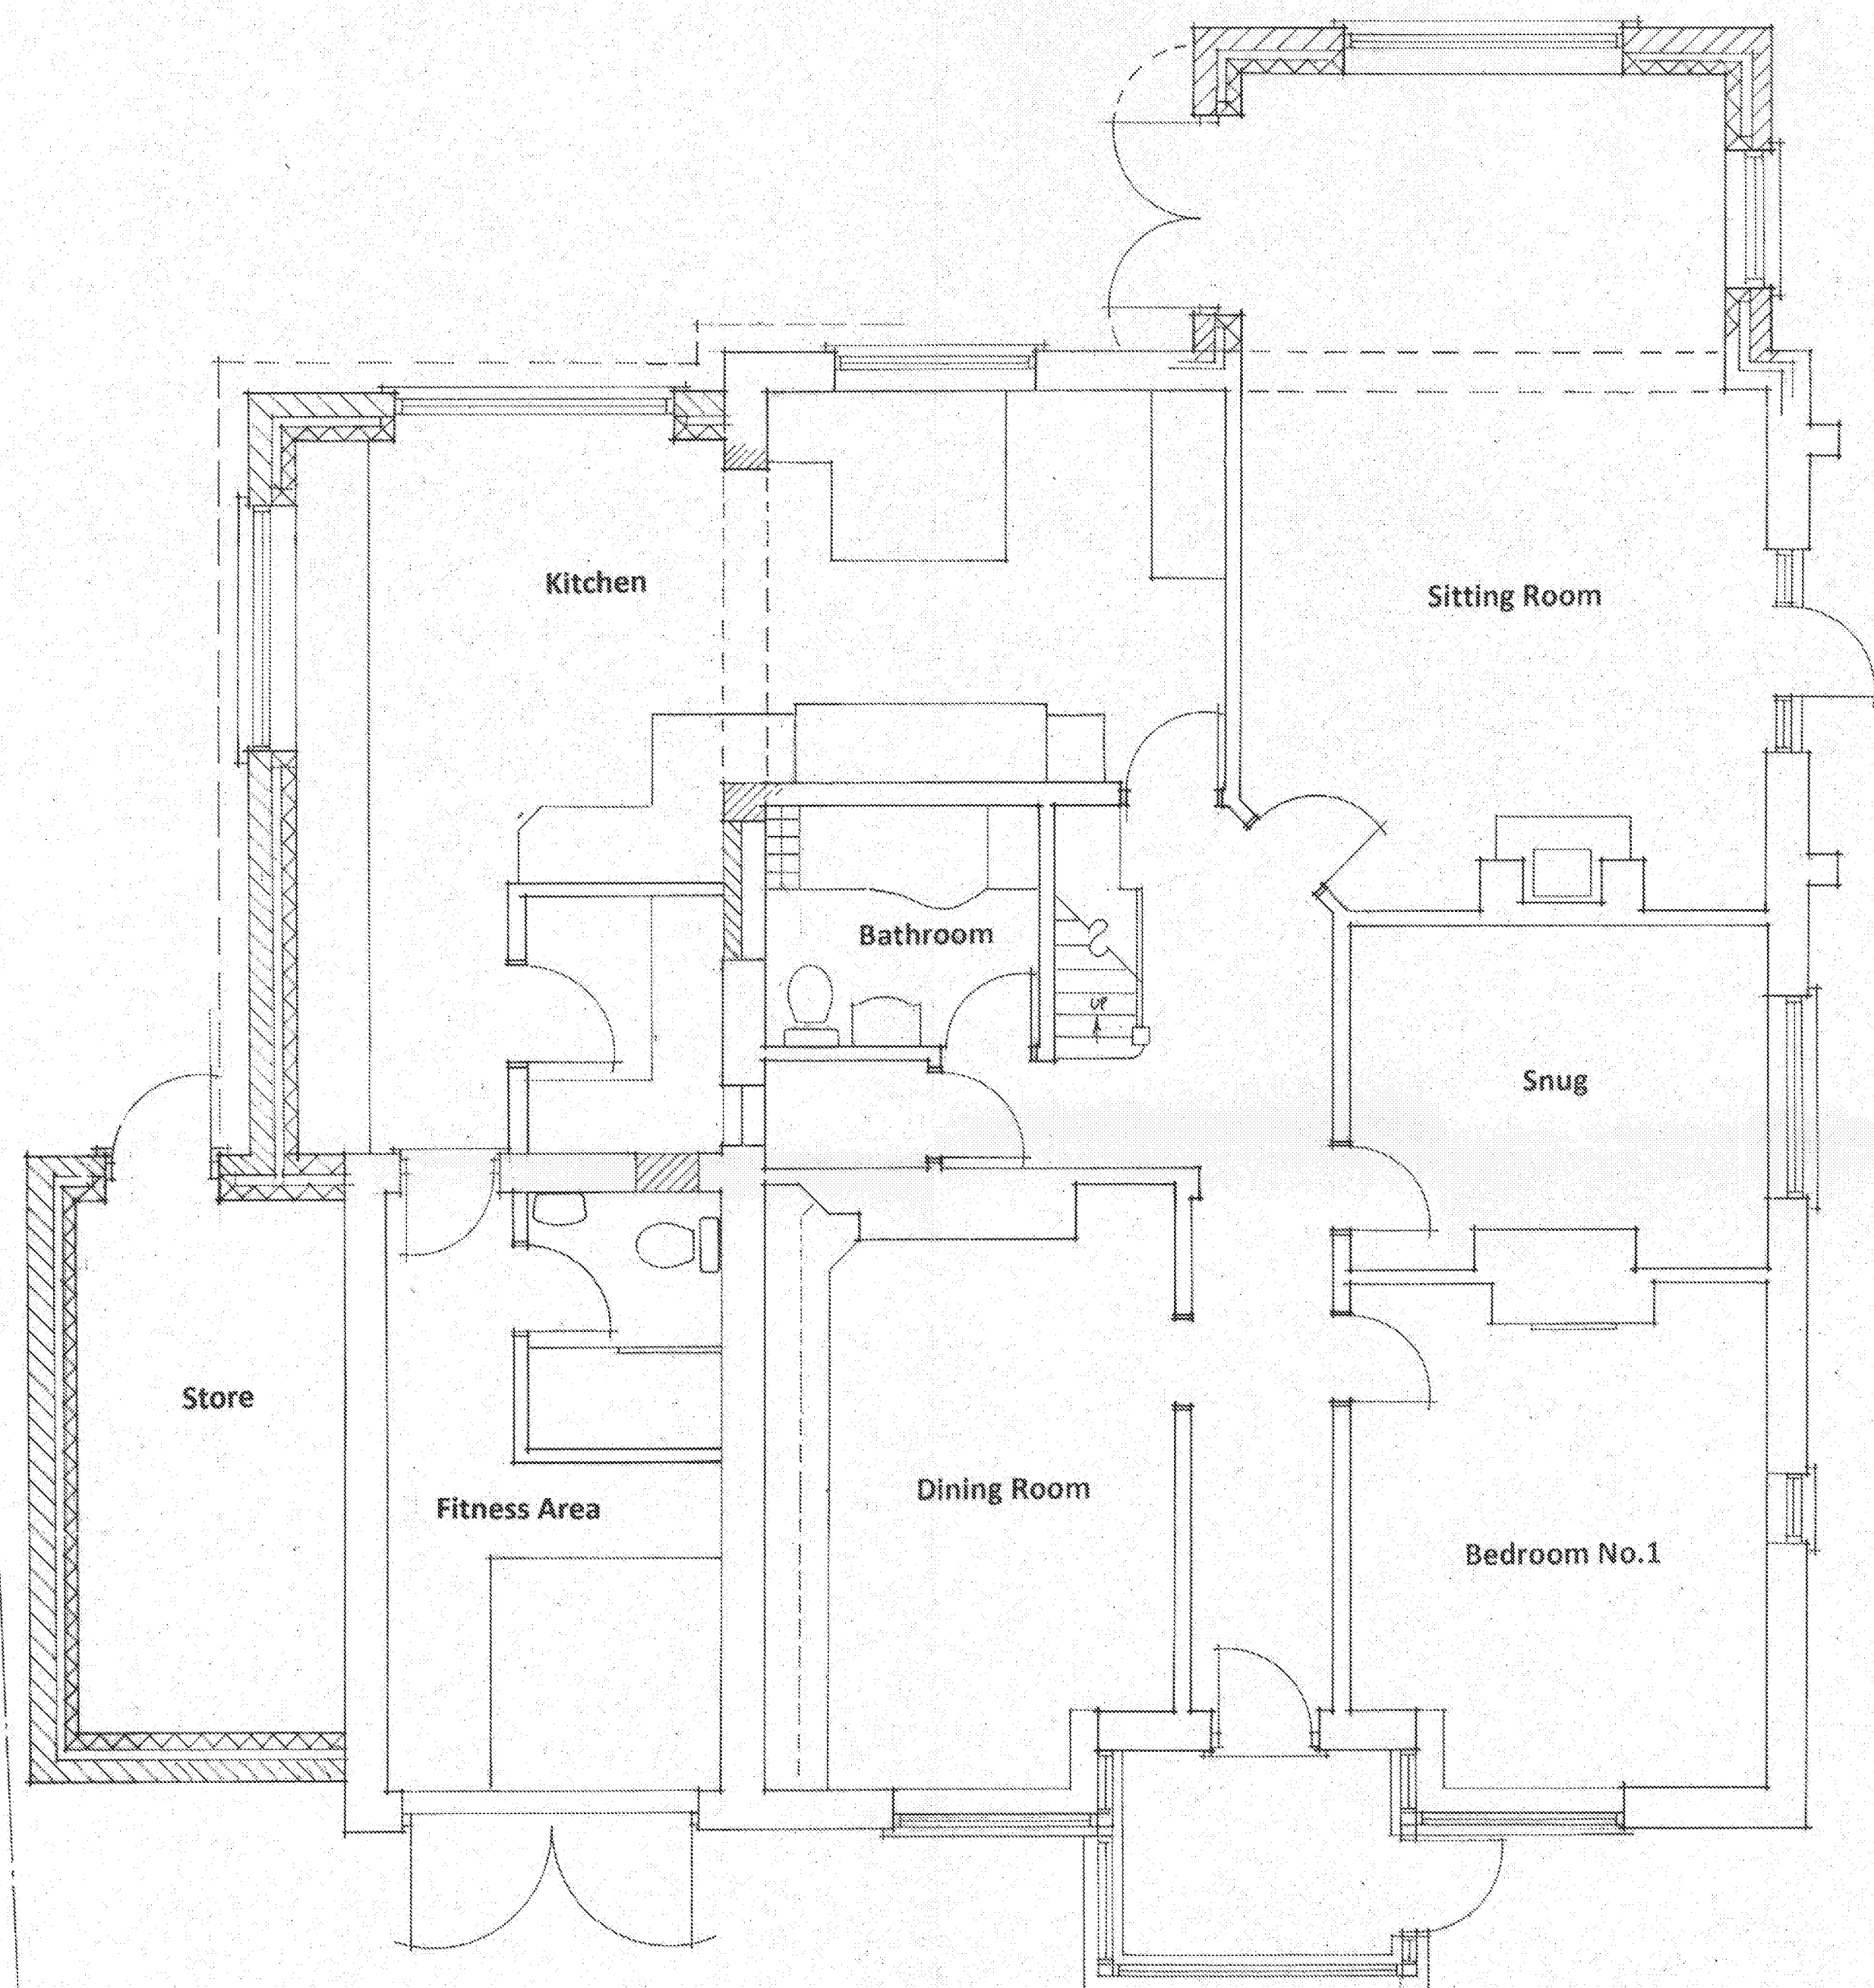

Ground Floor Plan ~ As Proposed

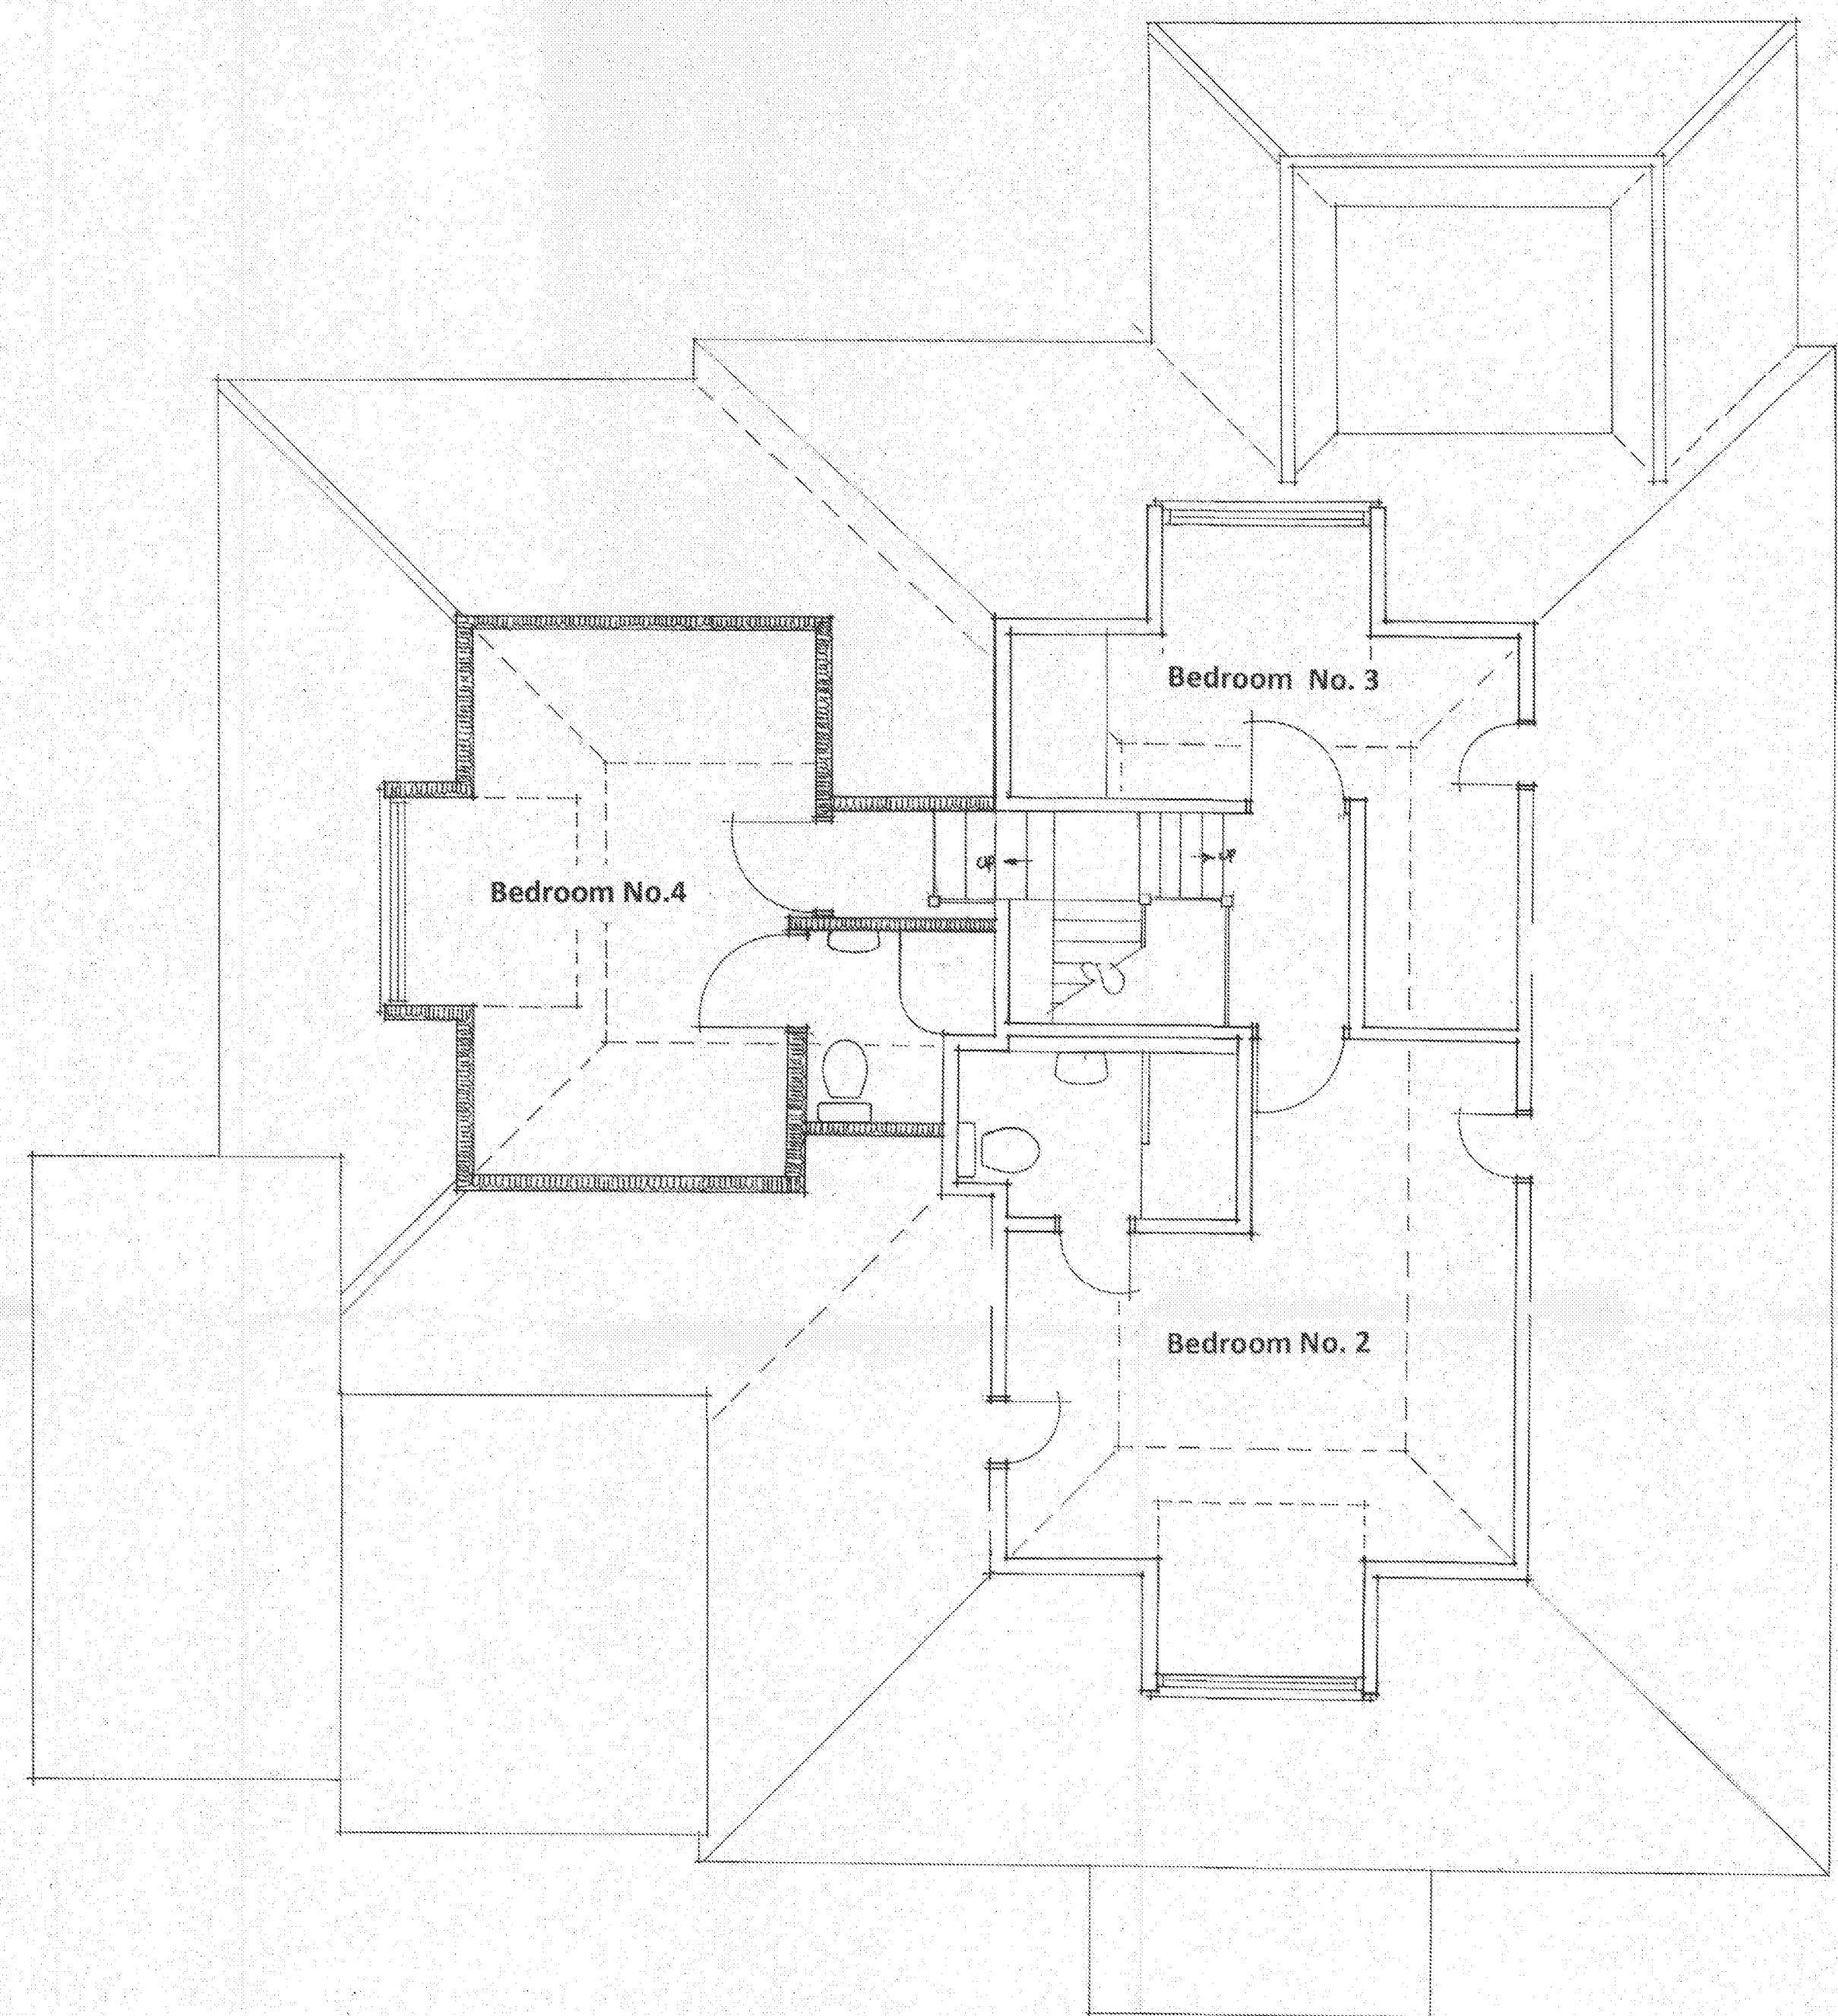

First Floor Plan ~ As Proposed

9, Farm Close, Bognor Regis, West Sussex

Mr & Mrs P. Blackman

Scale 1 : 50 January 2018 No. 66/18/04

Clive Fish ~ Building & Design Consultant

Tel ; (01903) 732942