


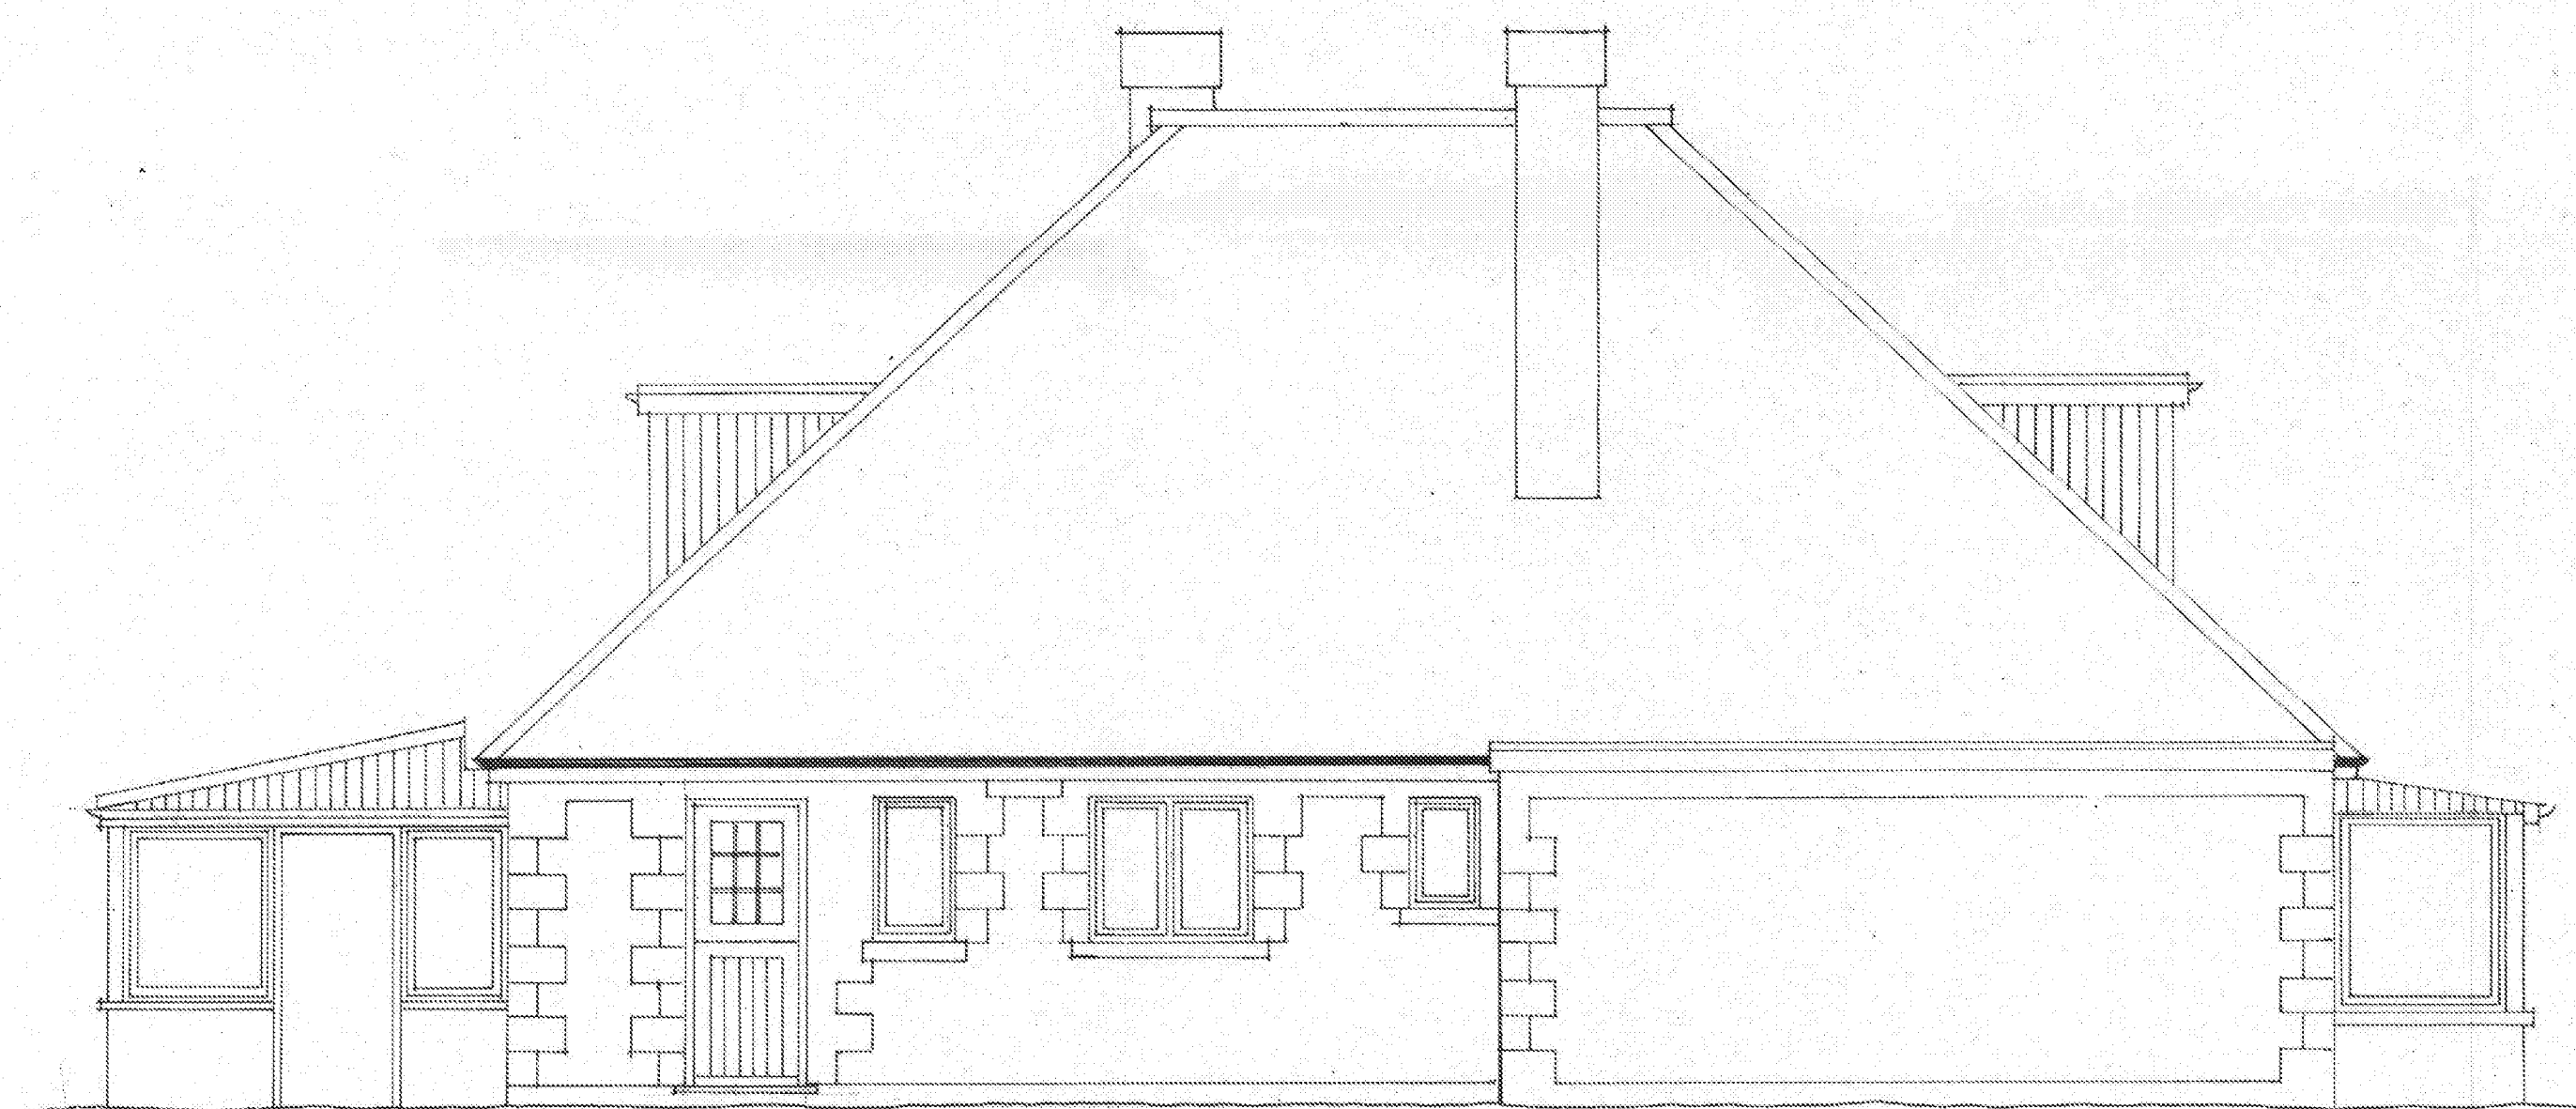

Front Elevation ~ As Existing



Side Elevation ~ As Existing



Side Elevation ~ As Existing



Rear Elevation ~ As Existing

9, Farm Close, Bognor Regis, West Sussex

Mr & Mrs P. Blackman

Scale 1 : 50 January 2018 No. 66/18/03

Clive Fish ~ Building & Design Consultant

