


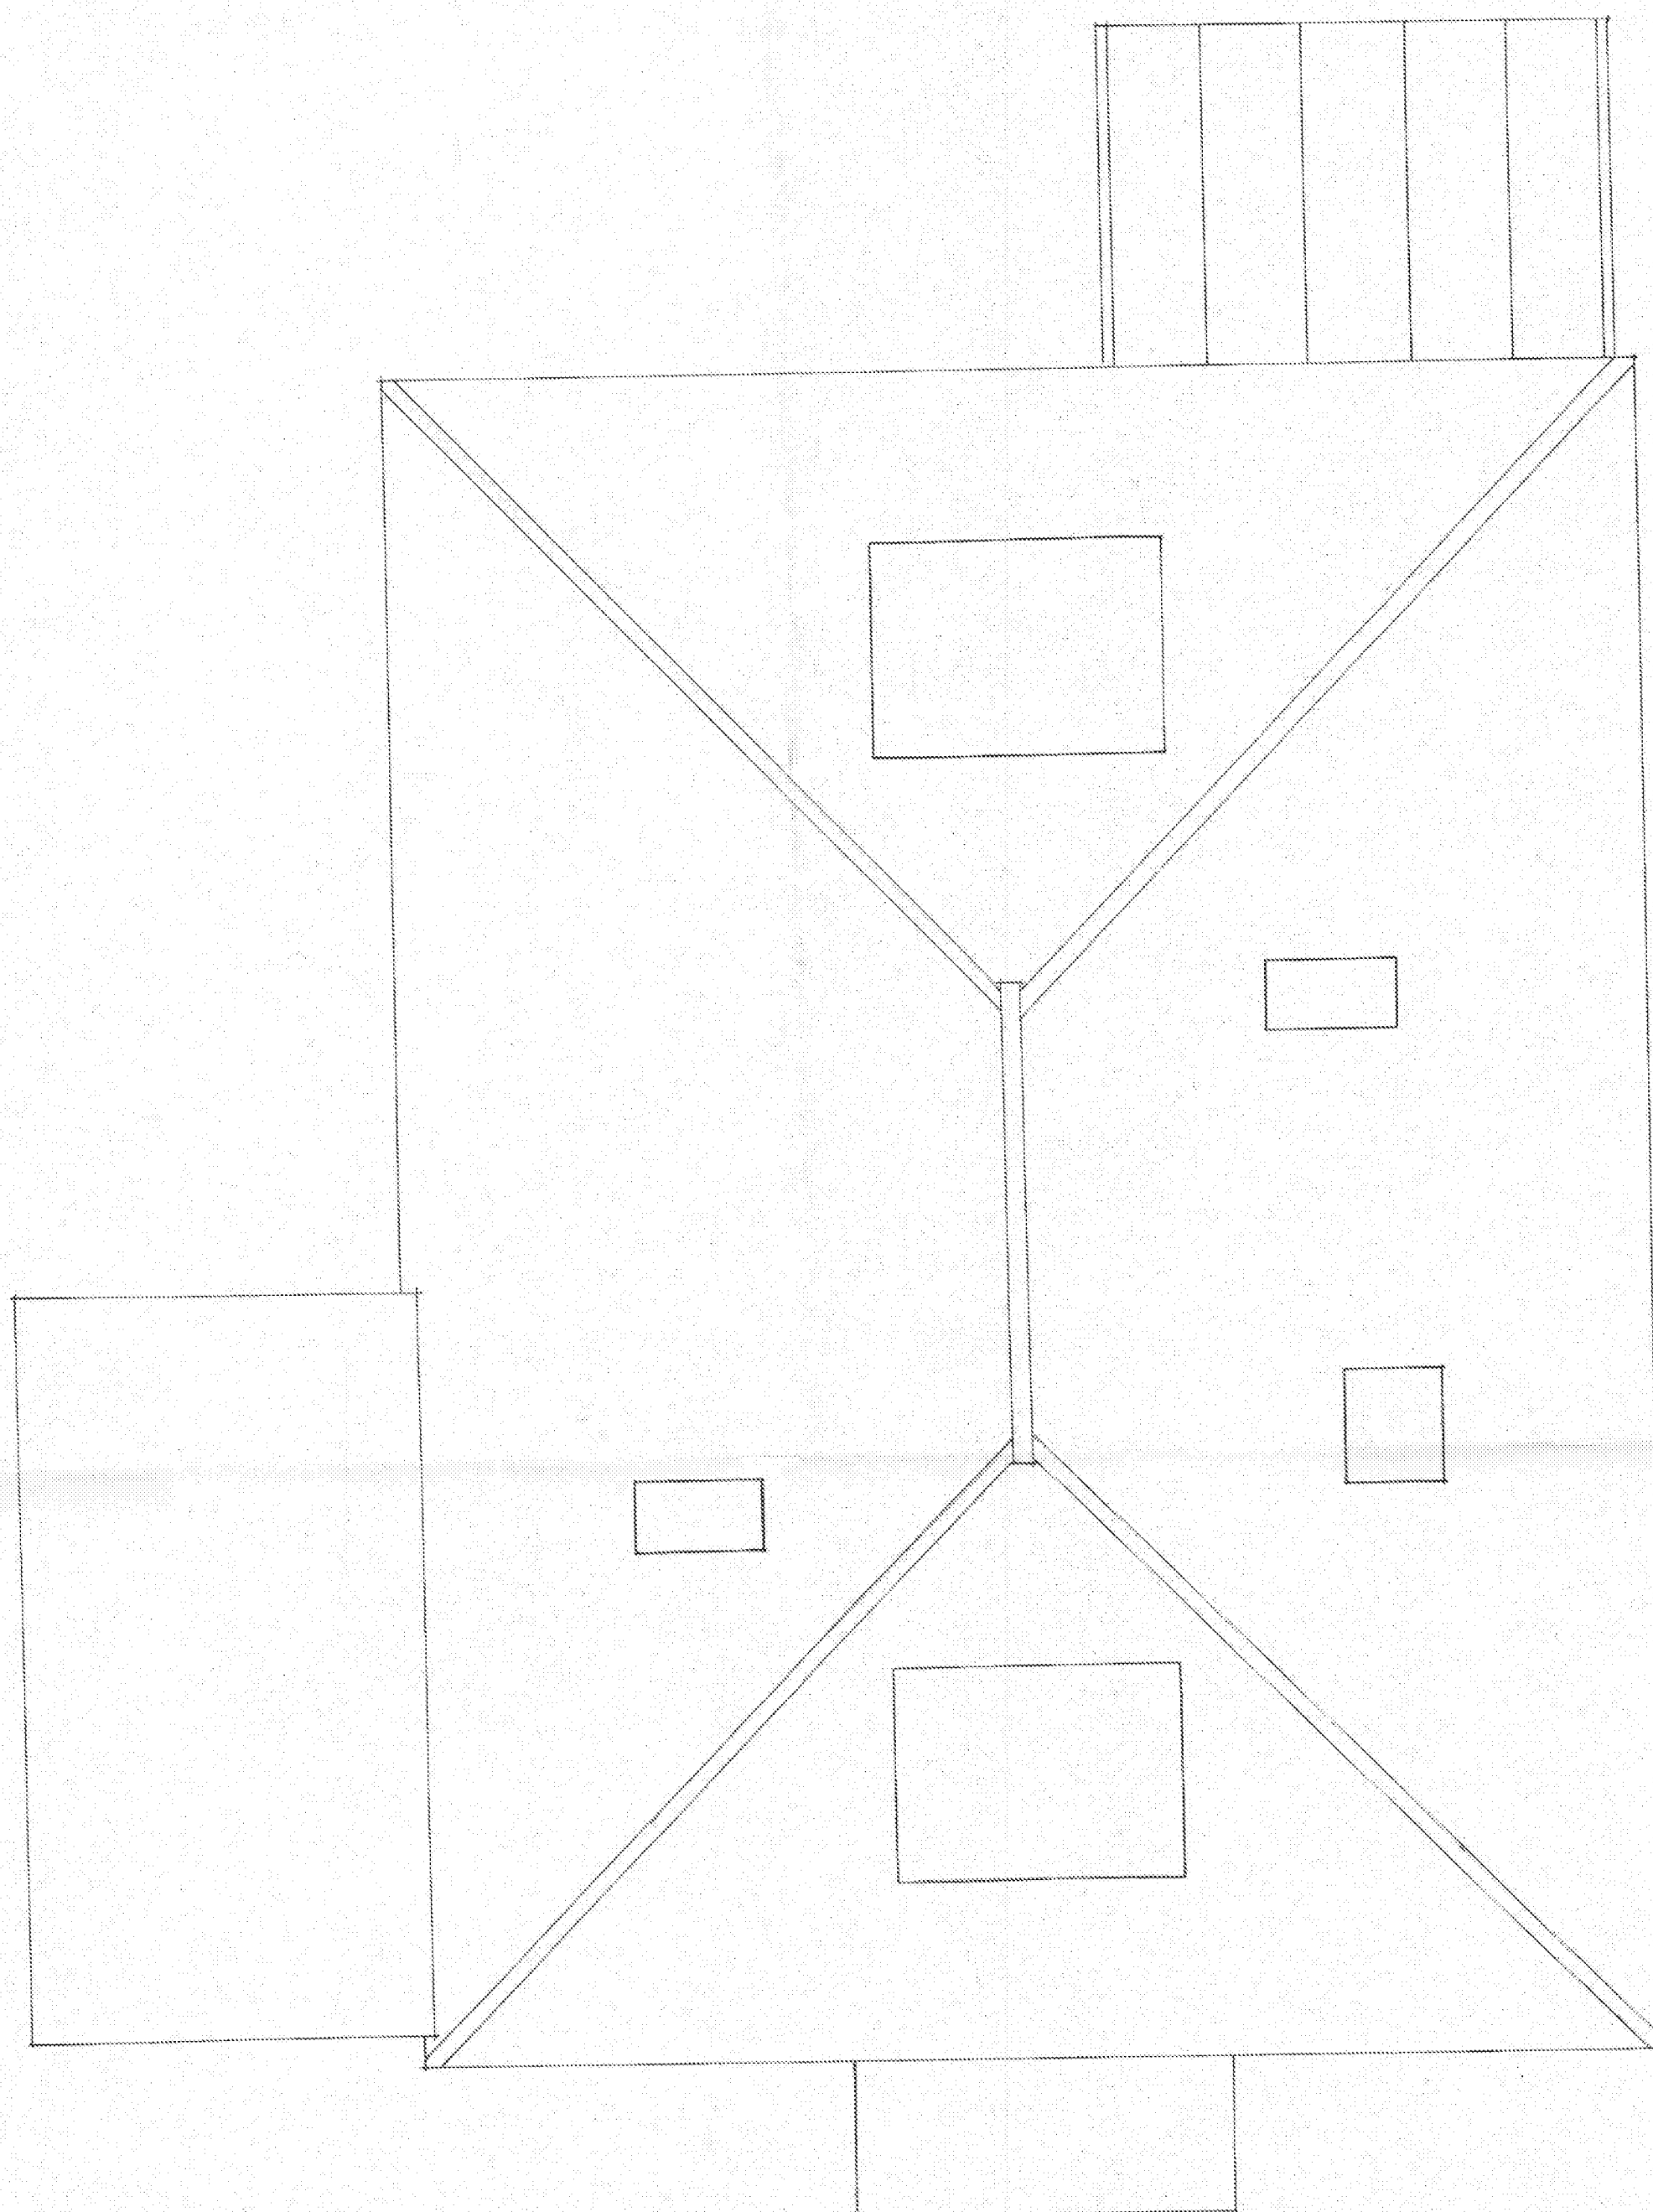

Roof Plan ~ As Existing

9, Farm Close, Bognor Regis, West Sussex  
Mr & Mrs P. Blackman

Scale 1 : 50    July 2018    No. 66/18/02

Clive Fish ~ Building & Design Consultant

